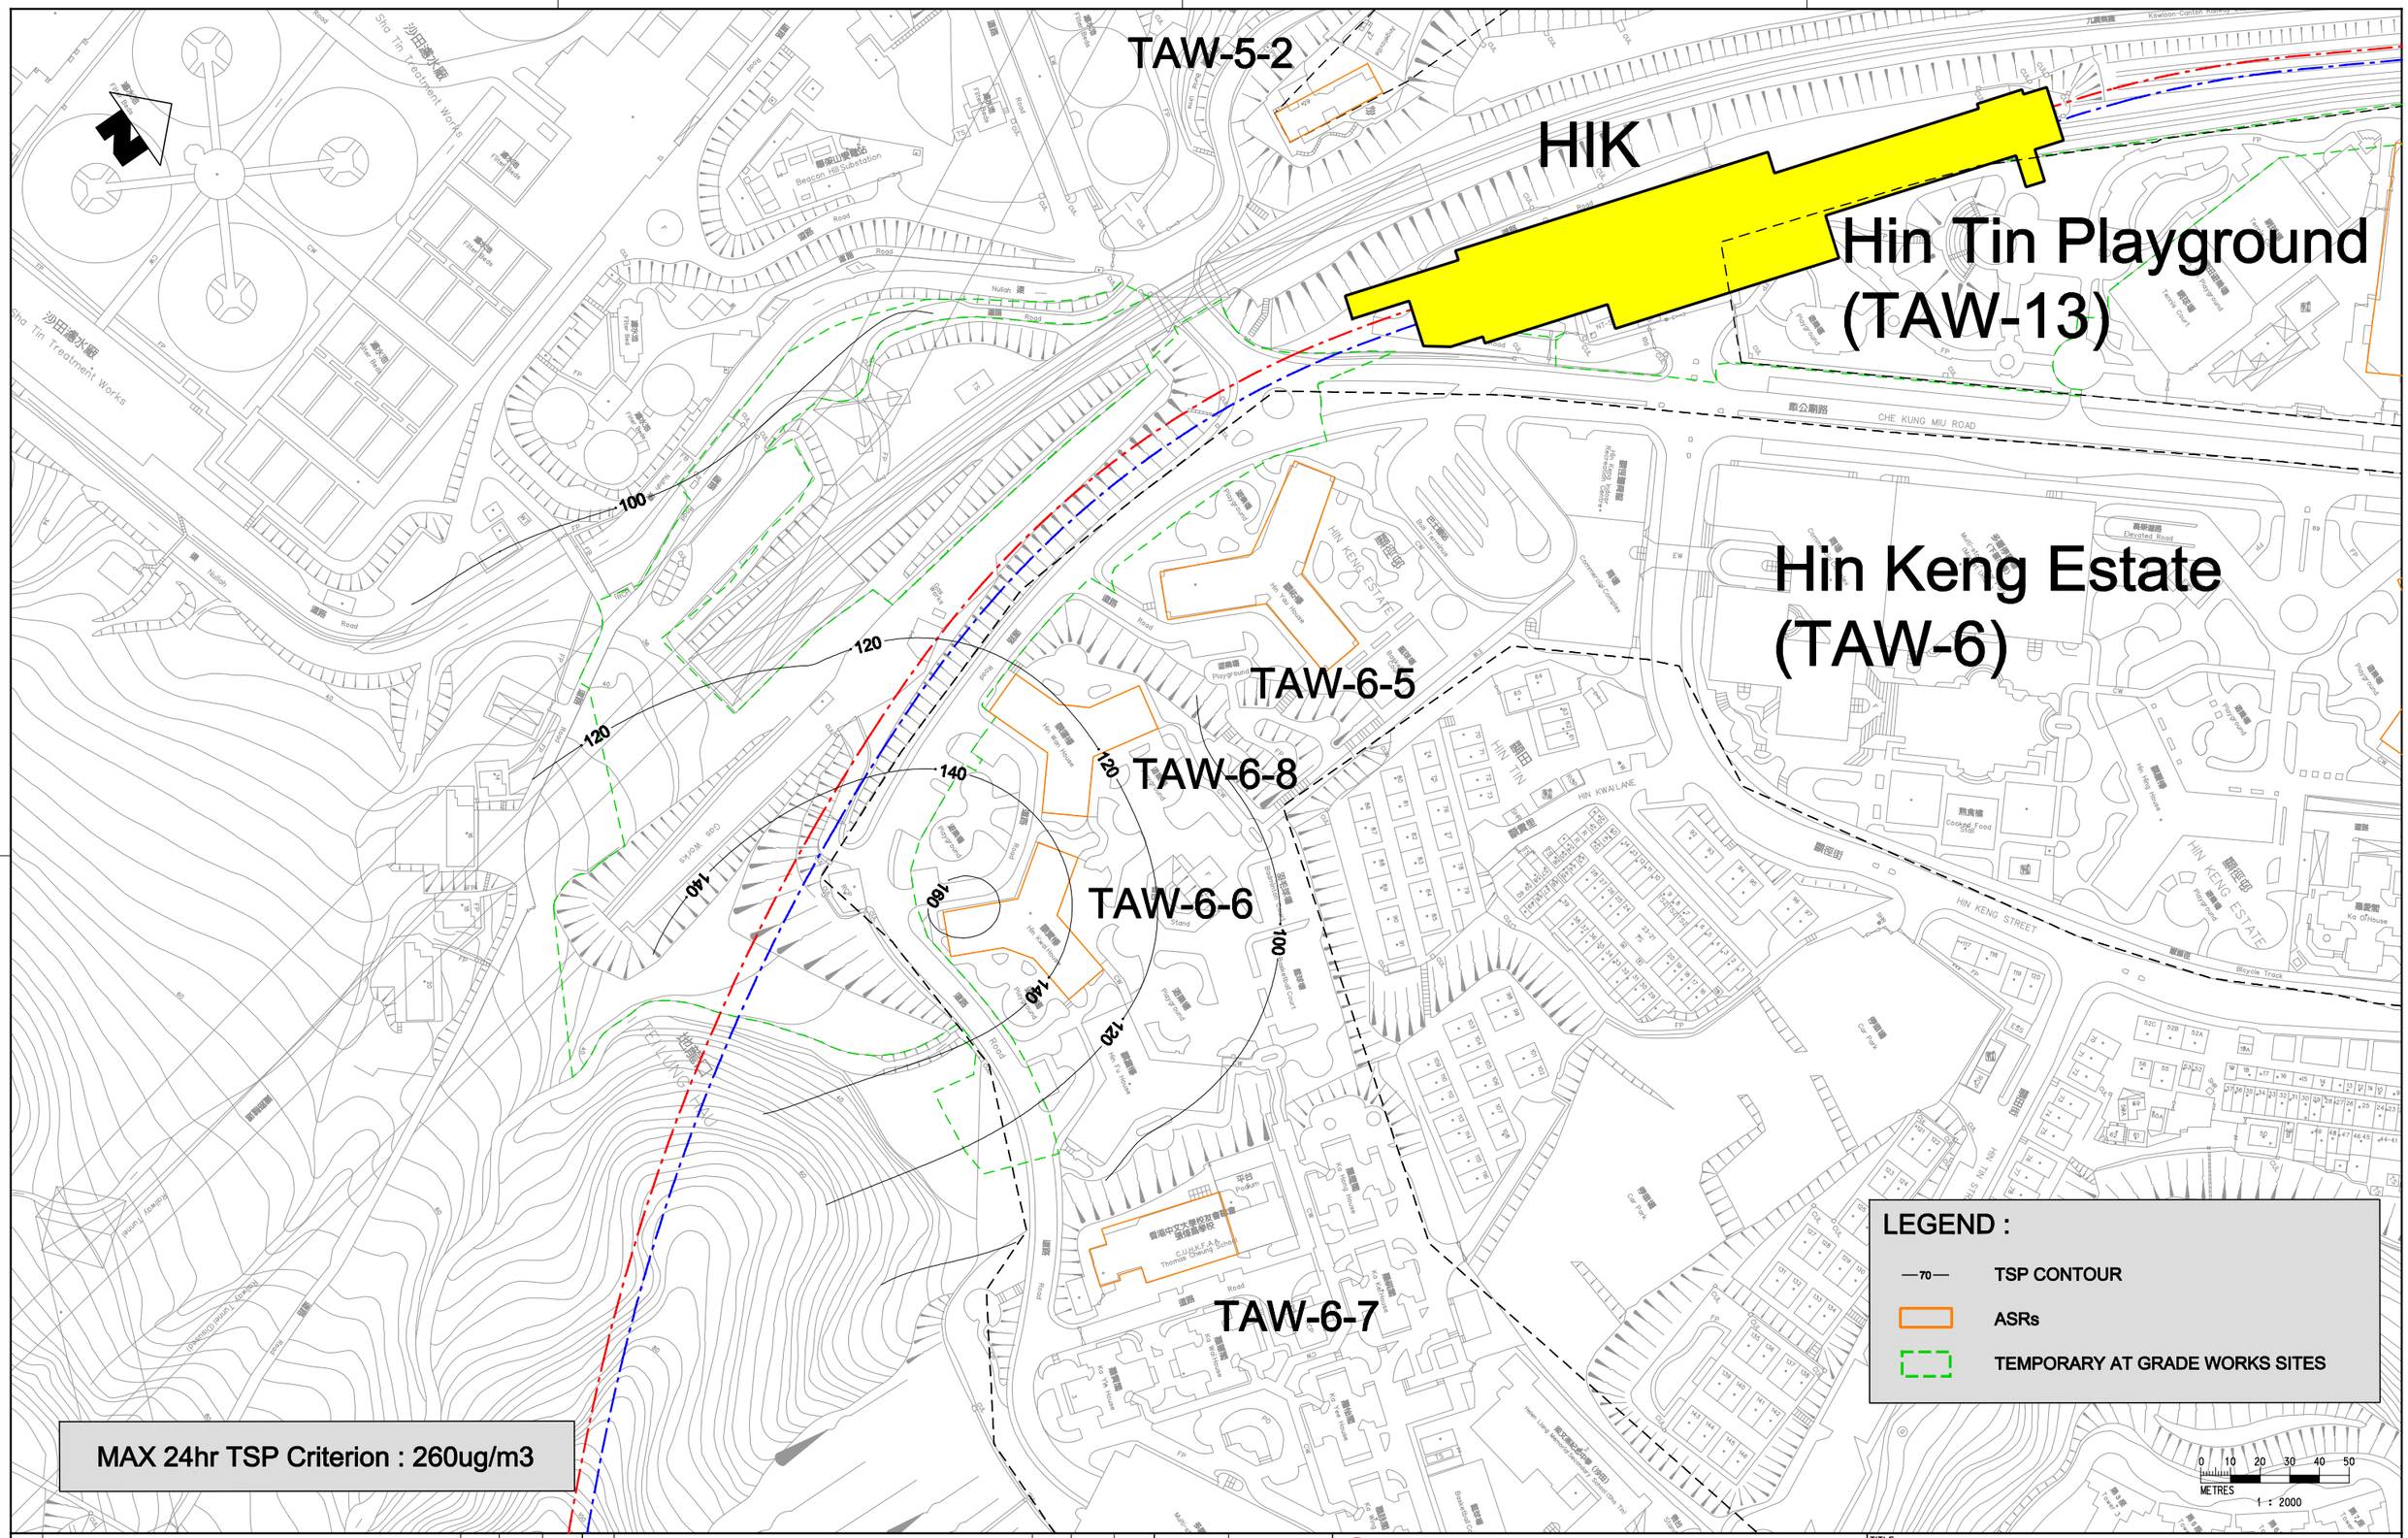

REV	DESCRIPTION	BY	DATE	APPROVED
A	FIRST ISSUE	LK	08/11	FC

DRAWN	LK
DESIGNED	LK
CHECKED	SC
APPROVED	FC
DATE	08/11

DO NOT SCALE DRAWINGS. ALL DIMENSIONS SHALL BE VERIFIED ON SITE.
© MTR CORPORATION LIMITED 2008 COPYRIGHT IN RESPECT OF THIS DRAWING / DOCUMENT IS OWNED BY THE MTR CORPORATION LIMITED OF HONG KONG. NO REPRODUCTION OF THE DRAWING / DOCUMENT OR ANY PART BY WHATEVER MEANS IS PERMITTED WITHOUT THE PRIOR WRITTEN CONSENT OF THE MTR CORPORATION LIMITED.

MTR

SHATIN TO CENTRAL LINK

ORIGINATOR
ARUP Ove Arup & Partners Hong Kong Limited

CADD REF. NEX2206_C_SCL_OAP_ENV_003B

TITLE
NEX 2206 - TAW TO HUH SECTION
Contours of Mitigated 24-hr TSP Concentrations (Tier 2)
at 1.5m above ground (Hin Keng Estate - TAW-6-6)

SCALE 1 : 2000 (A3)
DRAWING NO. Figure 7.2.6b
REV. A

PLOT DRV: $PLTDRVL$
MODEL NAME: $MODEL$
FILENAME: $FILE$
PRINTED BY: $USER$ $DATE$ $TIME$