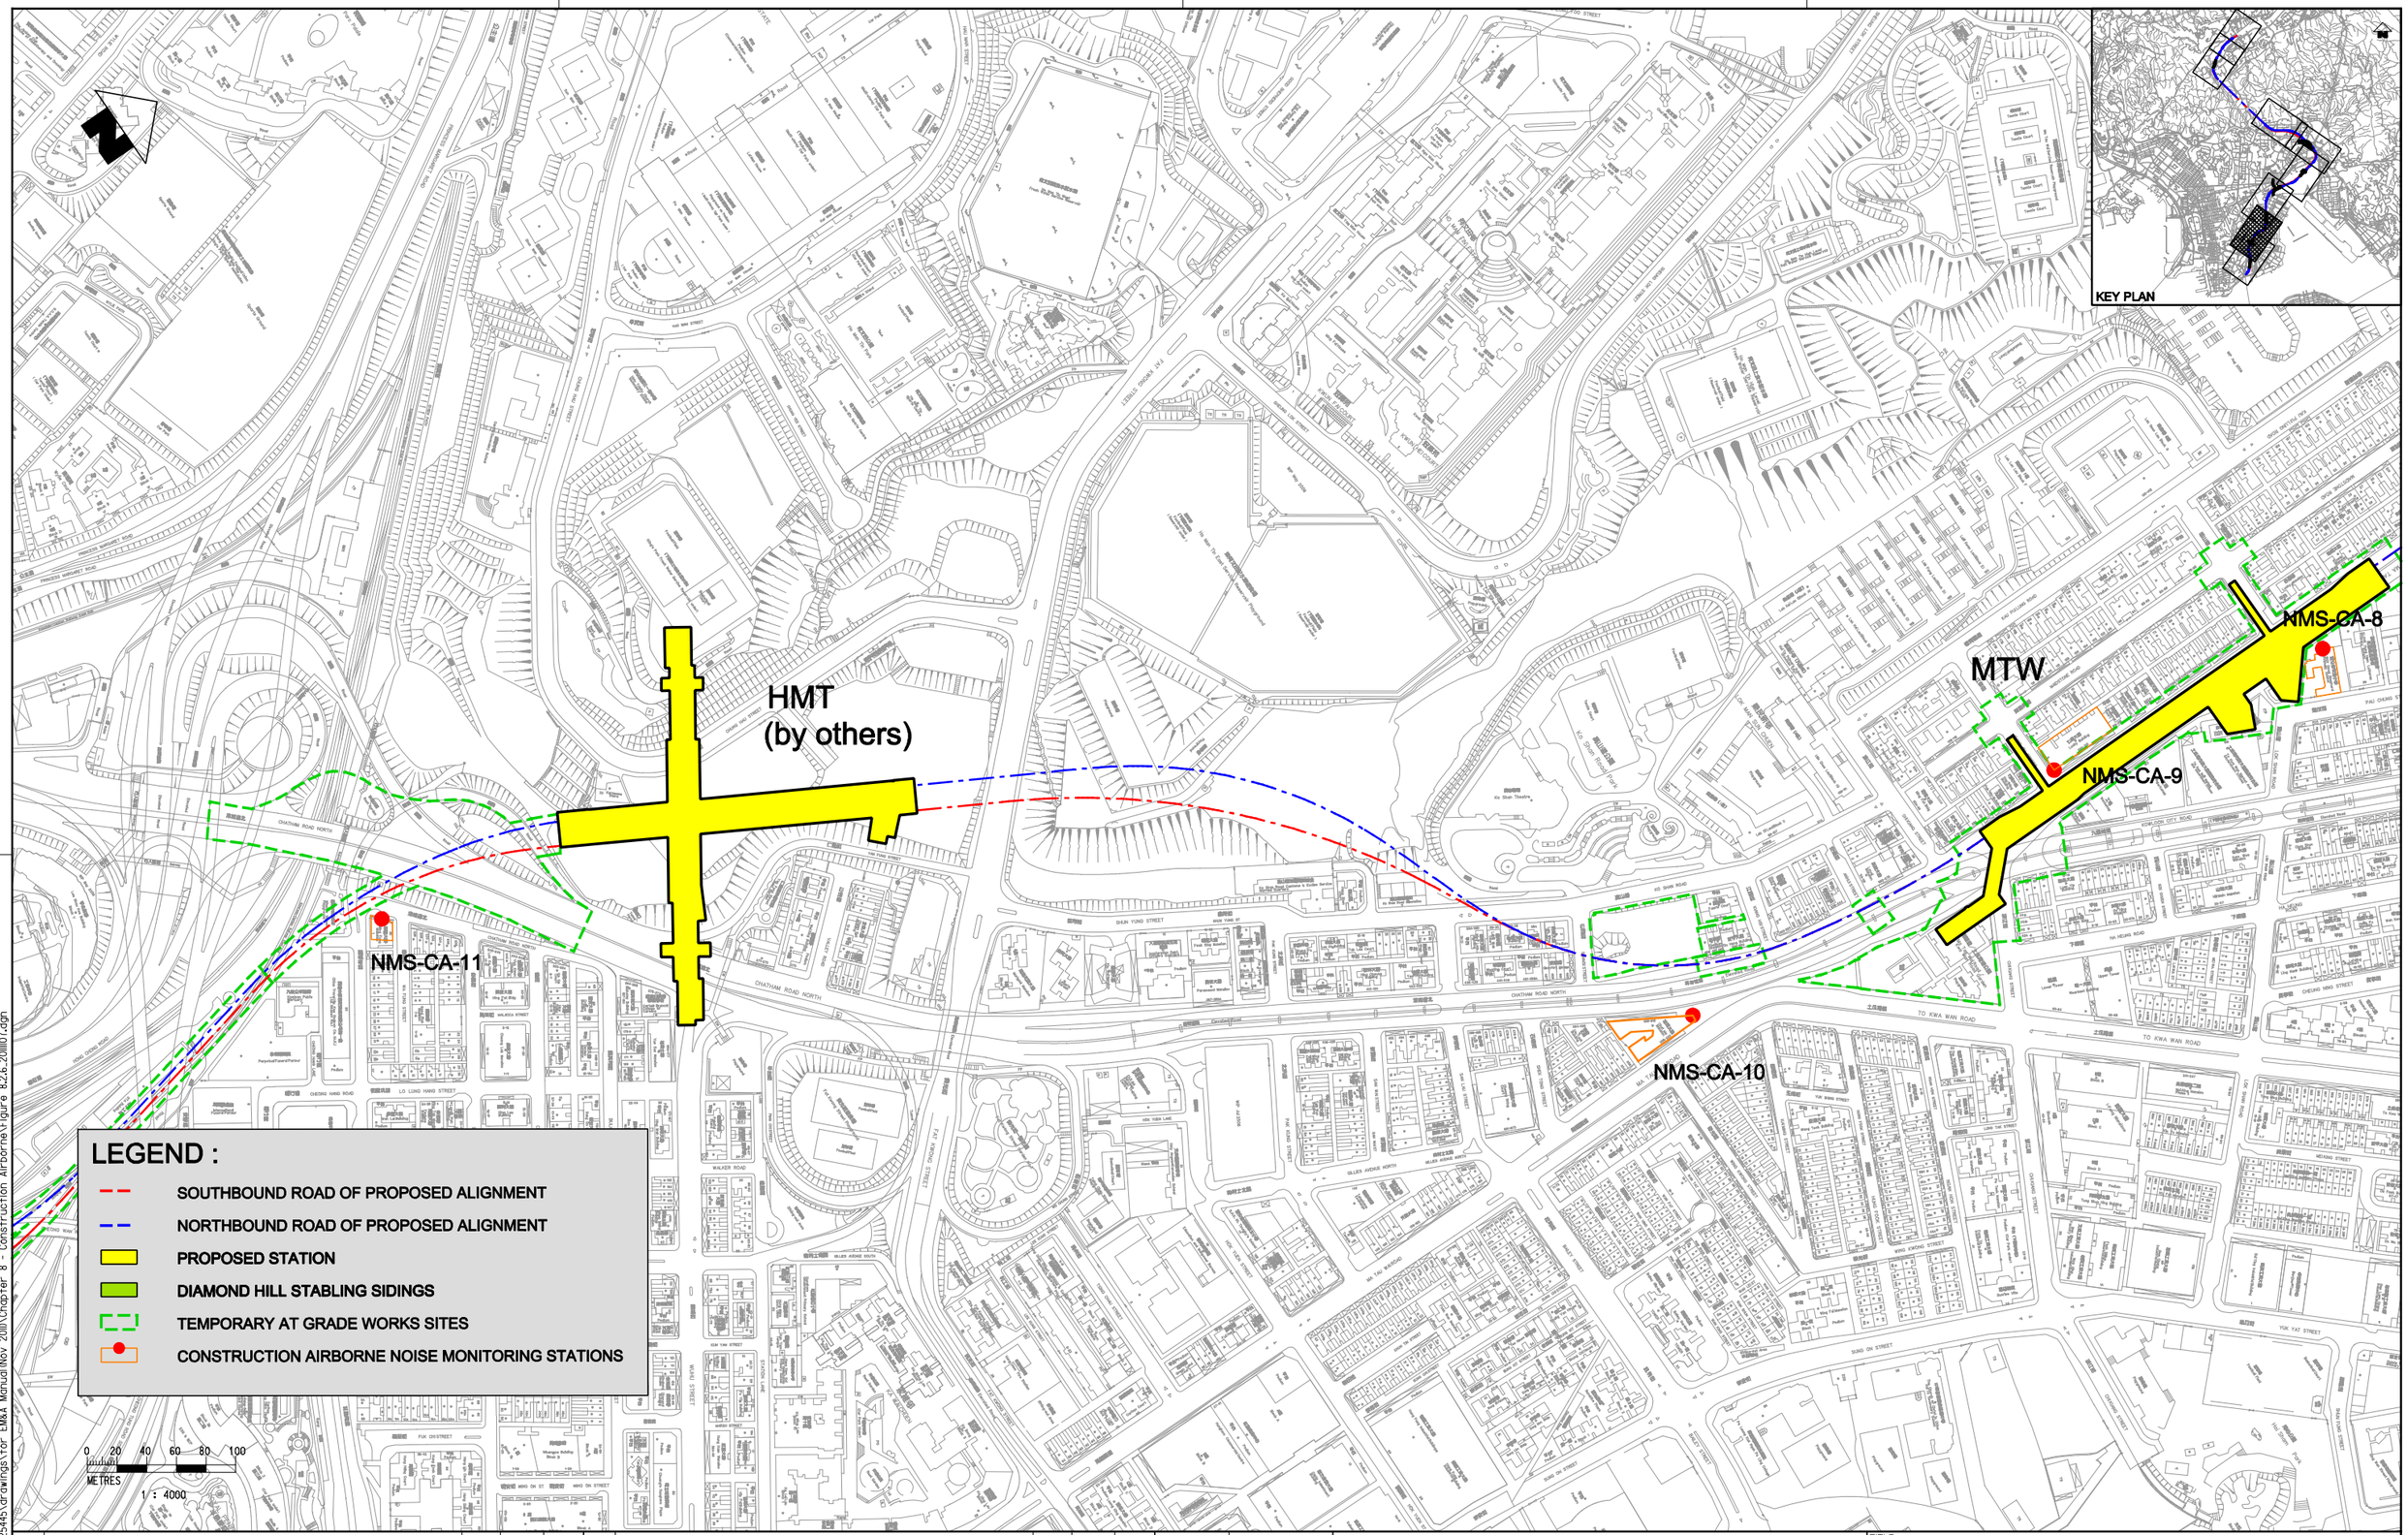

PLOT DRV: Q:\Program Files\Bentley\Workspace\system\plotdrv\printer.plt
MODELNAME: $MODEL$ PRINTED BY: HKGTRACM 11/7/2011 9:39:06 AM
FILENAME: Q:\env\project\254429\Drawings\For EMBA Manual\Nov 2011\Chapter 8 - Construction Airborne\Figure 8.2.6_20111107.dgn

REV	DESCRIPTION	BY	DATE	APPROVED
B	SECOND	GL	11/11	FC
A	FIRST ISSUE	LK	10/09	FC

DRAWN	GL
DESIGNED	LK
CHECKED	LK
APPROVED	FC
DATE	NOV/2011

DO NOT SCALE DRAWINGS. ALL DIMENSIONS SHALL BE VERIFIED ON SITE.
© MTR CORPORATION LIMITED 2008 COPYRIGHT IN RESPECT OF THIS DRAWING / DOCUMENT IS OWNED BY THE MTR CORPORATION LIMITED OF HONG KONG. NO REPRODUCTION OF THE DRAWING / DOCUMENT OR ANY PART BY WHATEVER MEANS IS PERMITTED WITHOUT THE PRIOR WRITTEN CONSENT OF THE MTR CORPORATION LIMITED.

MTR

SHATIN TO CENTRAL LINK

ORIGINATOR
ARUP Ove Arup & Partners Hong Kong Limited

CADD REF. NEX2206_C_SCL_OAP_ENV_008B

TITLE
NEX 2206 - TAW TO HUH SECTION
Locations of Noise Monitoring Stations
(Construction Airborne Noise)
(Sheet 6 of 6)

SCALE 1 : 4000 (A3)
DRAWING NO. Figure 8.2.6
REV. B