© Copyright by Black & Veatch Hong Kong Limited

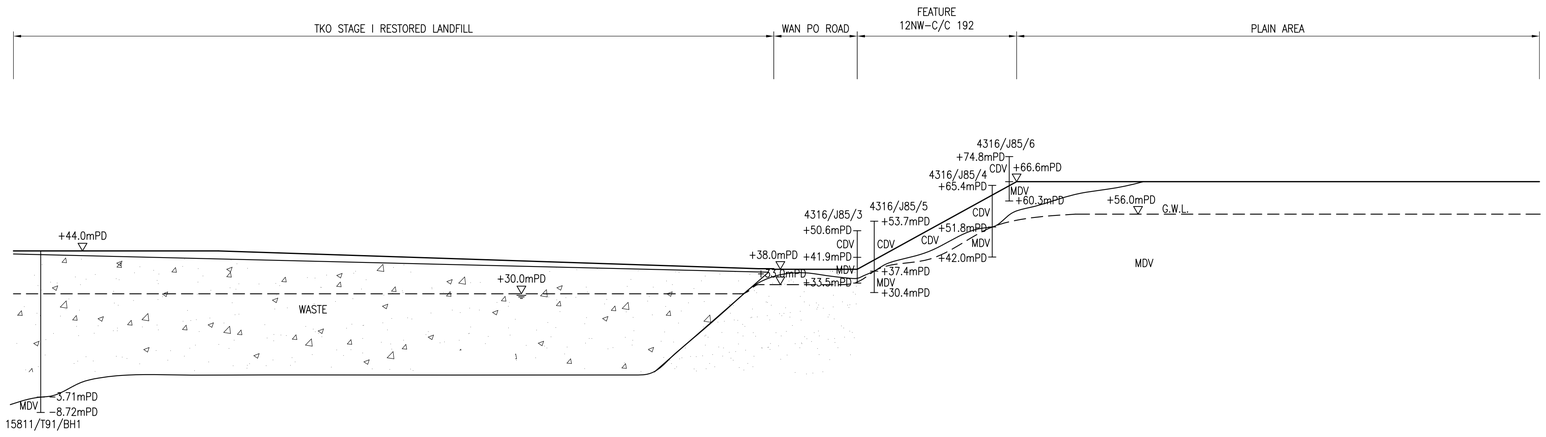

Revision	Date	Description		Initial
	Designed	Checked	Drawn	Checked
Initial	YLC	CKH	SZ	WLS
Date	01/15	01/15	01/15	01/15

Approved

Agreement No.
CE 21/2012 (WS)

Contract Title
DESALINATION PLANT AT TSEUNG KWAN O – FEASIBILITY STUDY

Drawing Title
SECTION PLAN (GEOLOGICAL CROSS SECTION D-D)

Drawing No.
Figure 12.9

Revision
–

Scale
A1 1 : 1000

水 務 署
Water Supplies Department

BLACK & VEATCH HONG KONG LIMITED
博 威 工 程 顧 問 有 限 公 司