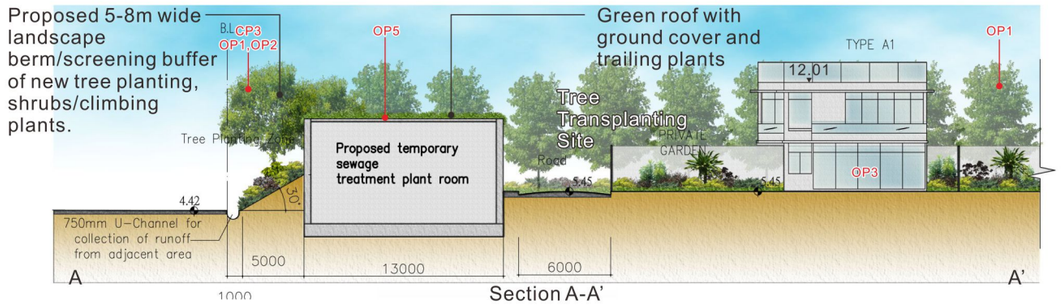

Section A-A'

CP1 Preservation of Existing Vegetation (L / V)
CP2 Works Area and Temporary Works Areas (V)
CP3 Implementation of Mitigation Planting and Planting Species Selection (V)
CP4 Transplantation of Existing Trees (L)
CP5 Coordination with Concurrent Projects (V)
OP1 Roadside and Amenity Planting (L)
OP2 Compensatory Planting Proposals (L)
OP3 Responsive Design of Buildings and Structure(V)
OP4 Noise Mitigation Structures (V)
OP5 Design of Engineering Structure (V)
OP6 Landscape Buffer (L / V)
OP7 Provision of Landscape Pond (110sqm.) (L)

Note :-
L: Landscape Mitigation Measures
V: Visual Mitigation Measures

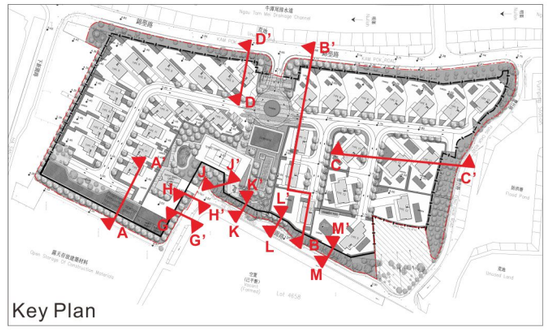

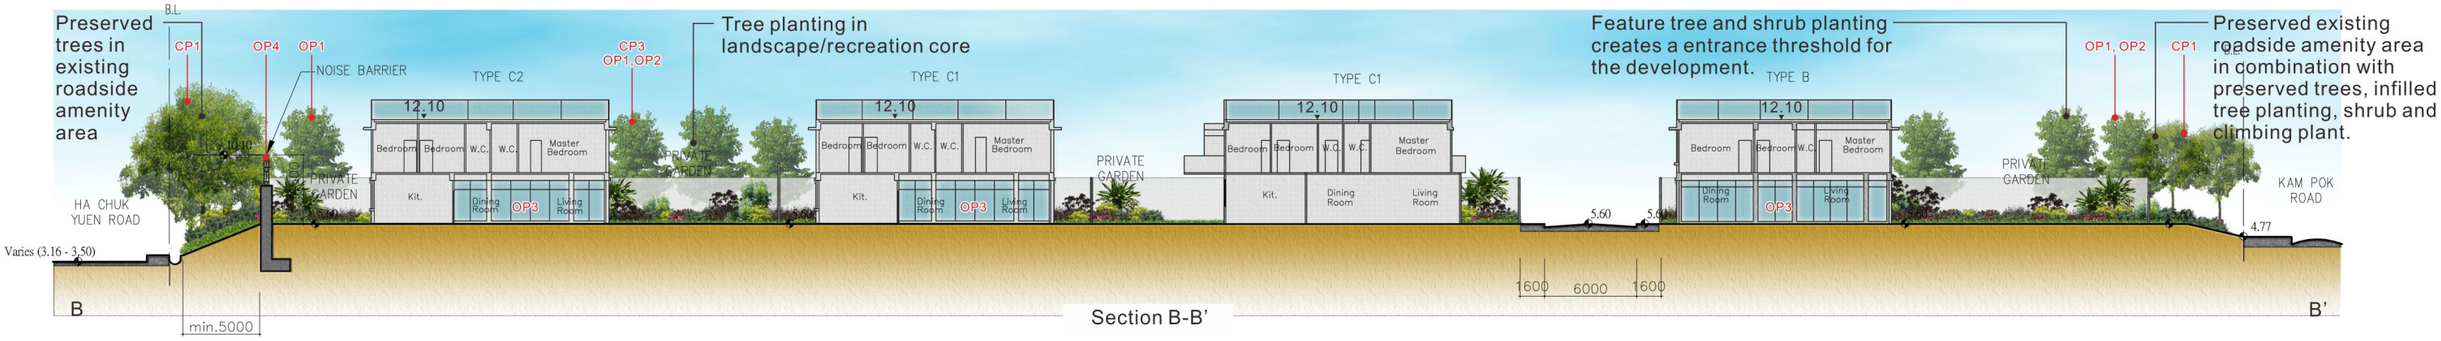

Section B-B'

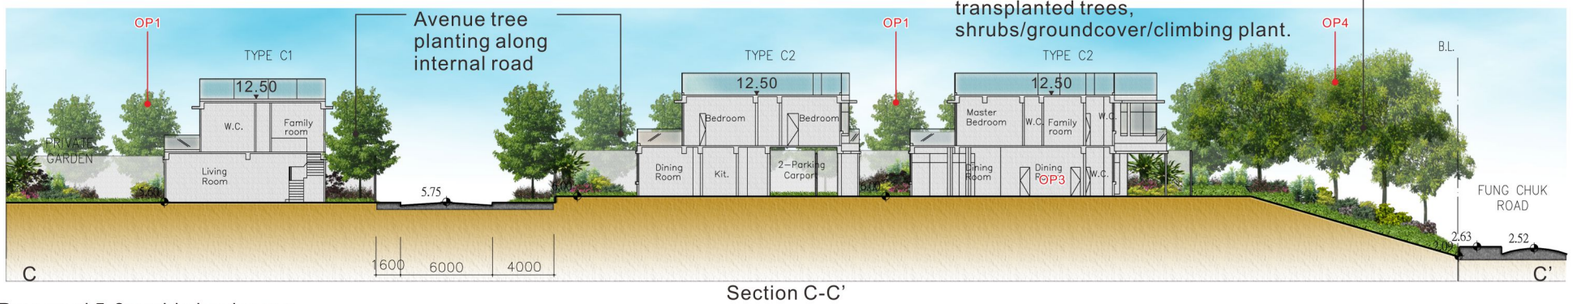

Section C-C'

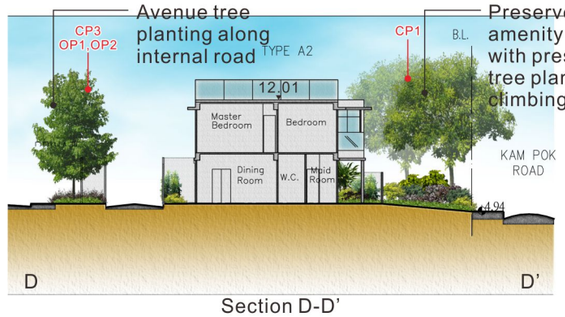

Section D-D'

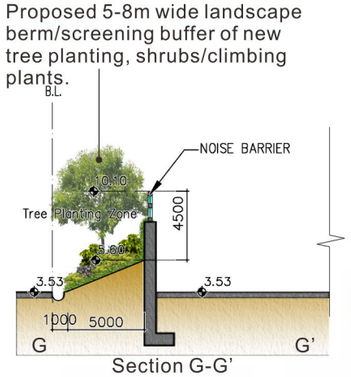

Section G-G'

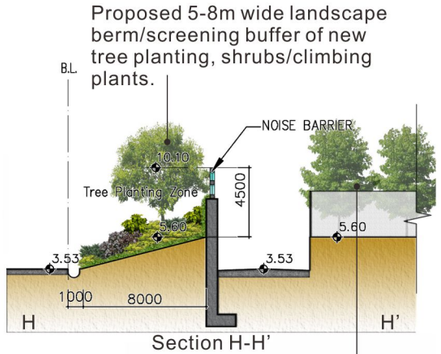

Section H-H'

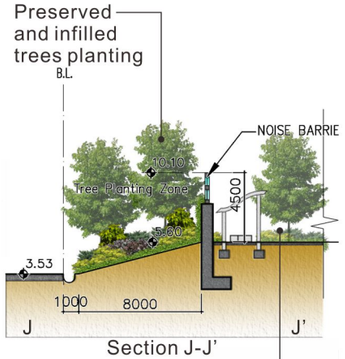

Section J-J'

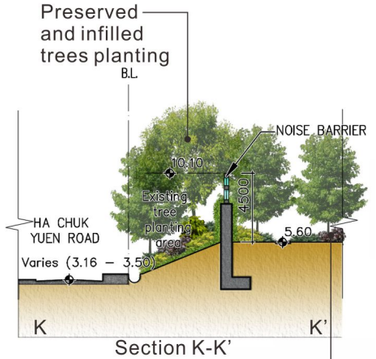

Section K-K'

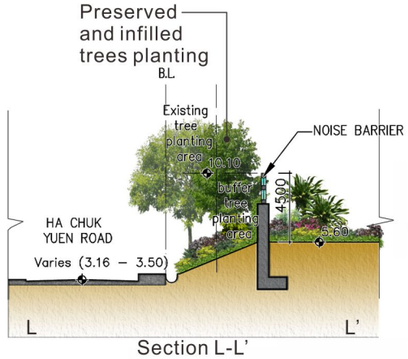

Section L-L'

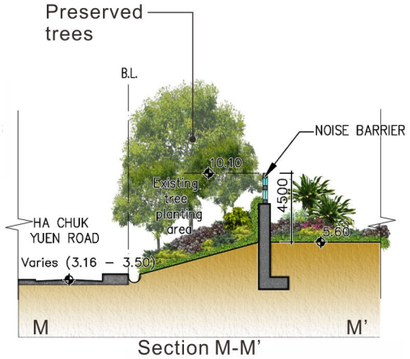

Section M-M'

0 5 10 20m

Figure: Figure 11-11-2

Title: Recommended Landscape Mitigation Measures - Sections

Project: EIA for Proposed Low-rise and Low-density Residential Development at Various Lots and Their Adjoining Government Land in D.D. 104, East of Kam Pok Road, Mai Po, Yuen Long, N.T

ADI

RAMBOLL ENVIRON

Drawn by: TEAM
Checked by: ELK
Rev.: A
Date: AUG 2016