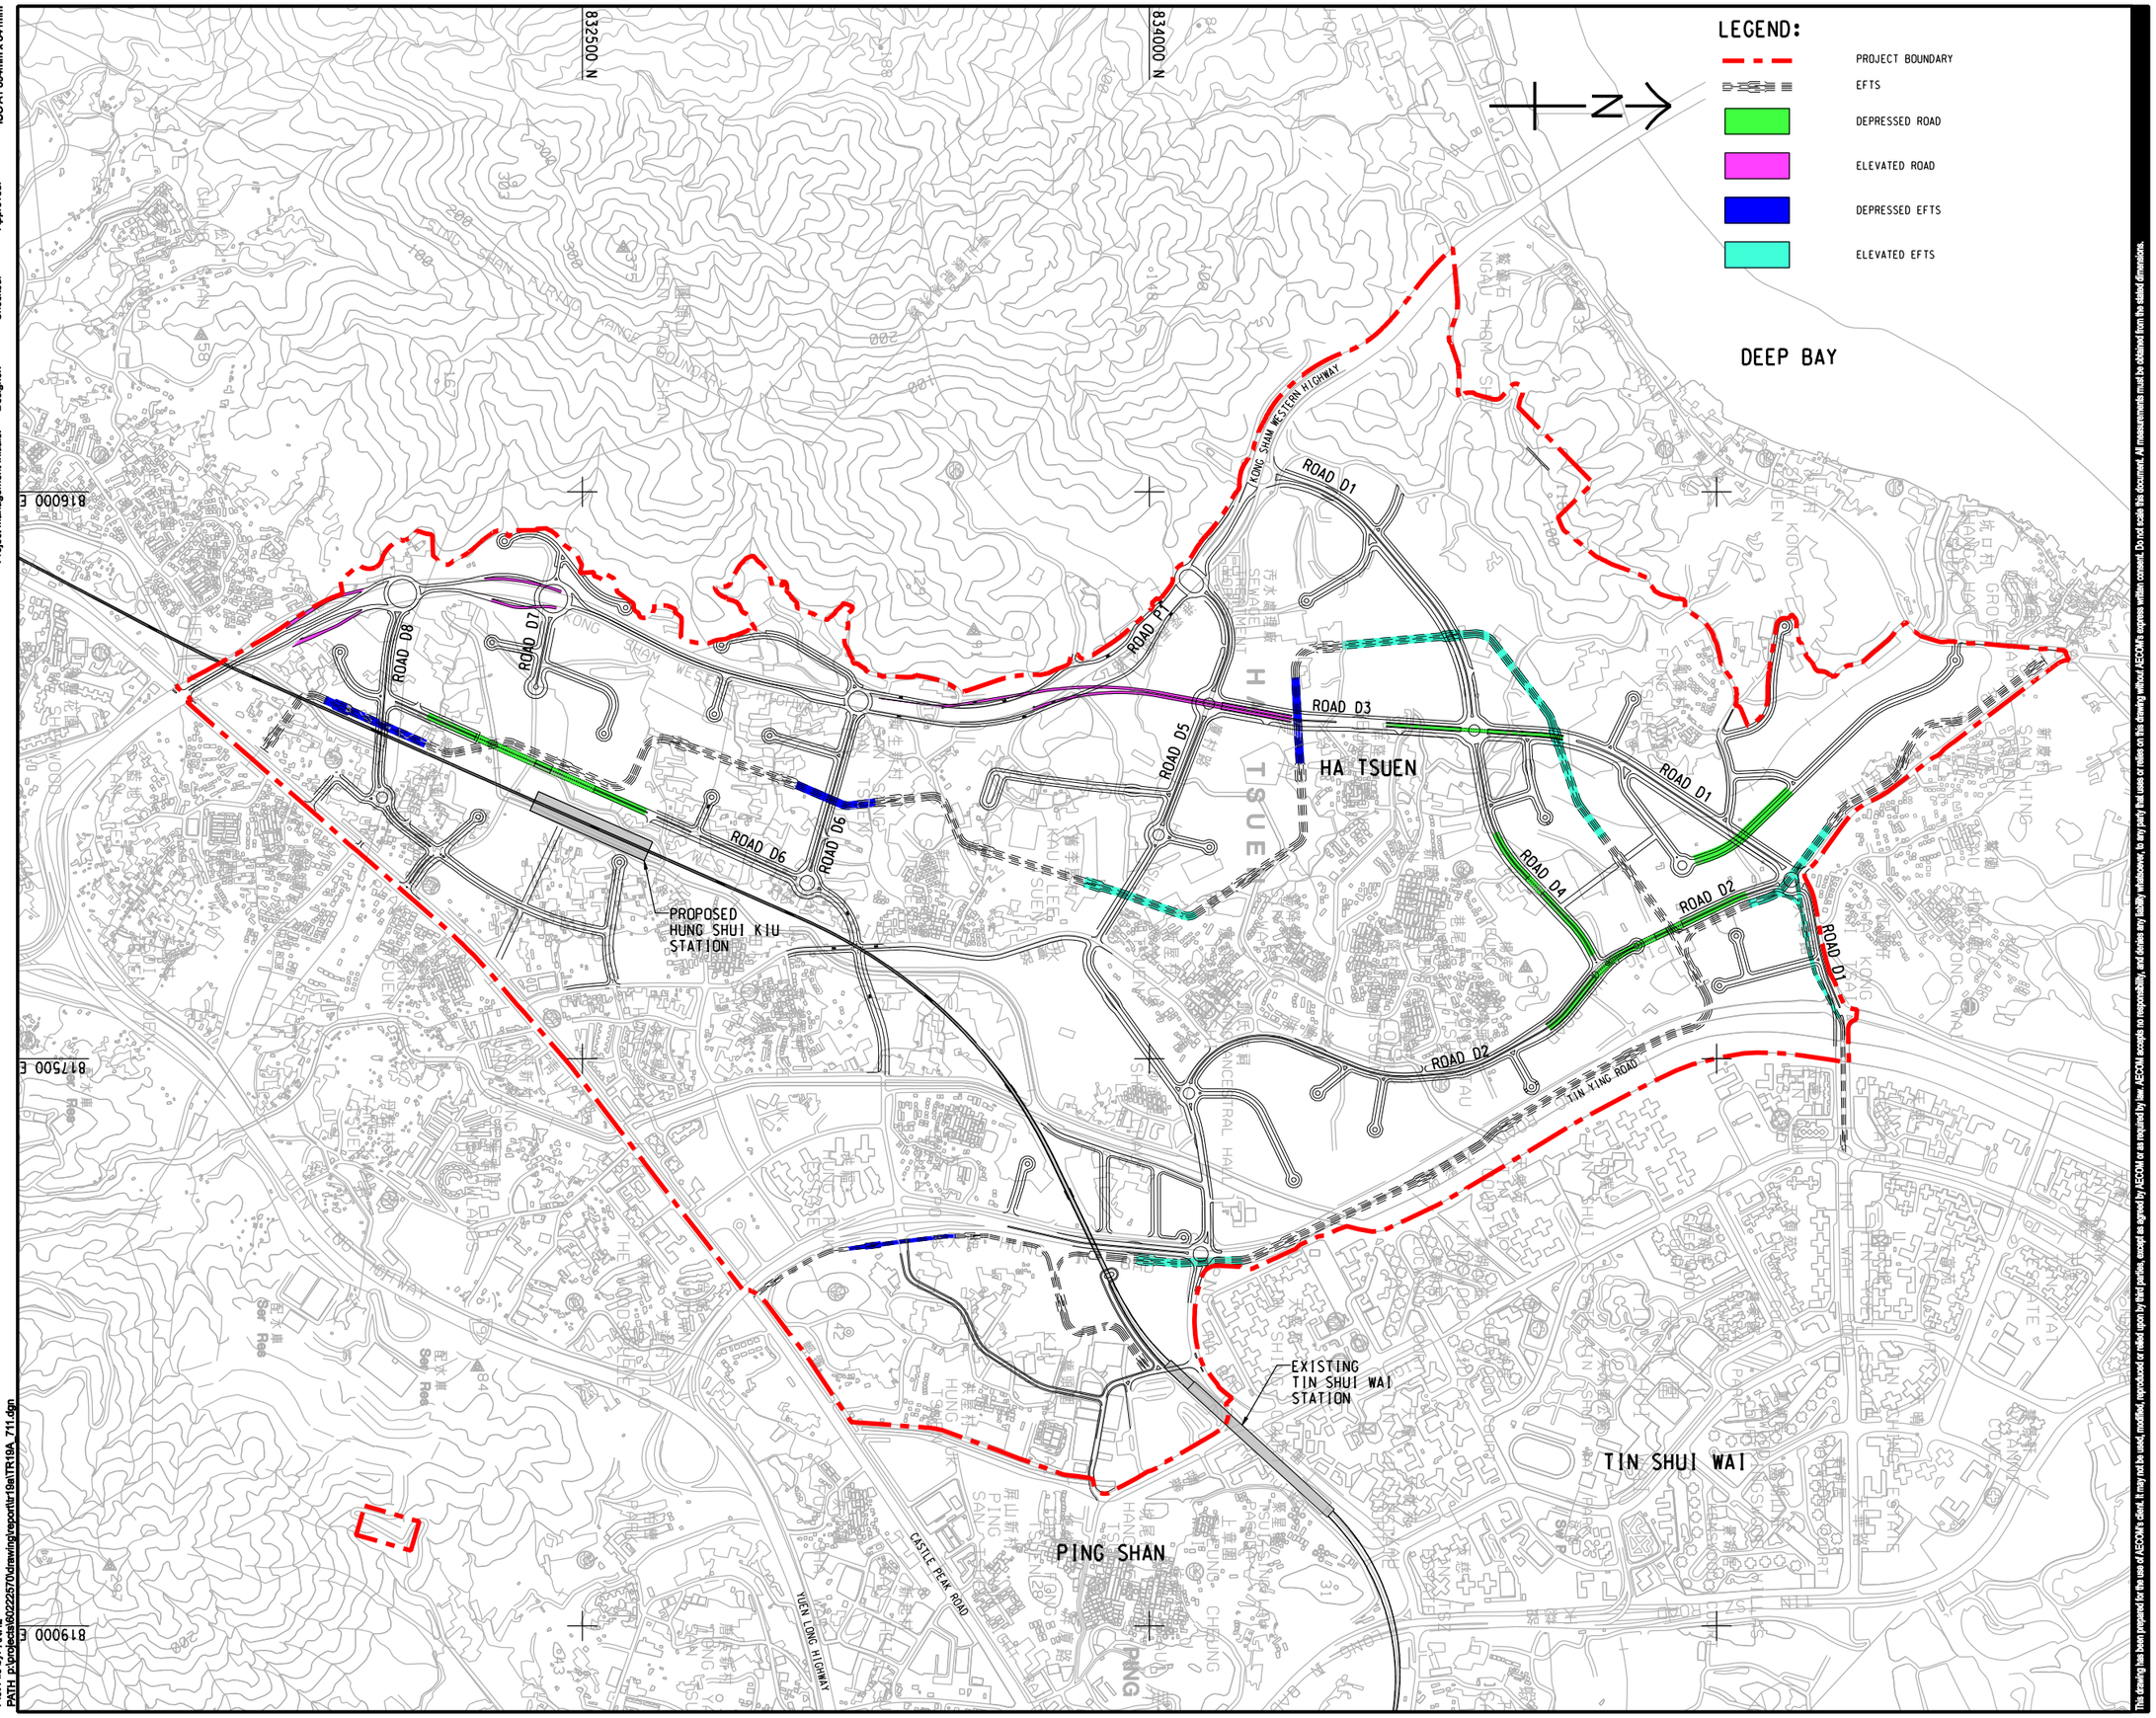


Project Management Initials: Designer: Checked: Approved: ISO A1 594mm x 841mm

Plot File by: ANHL
PATH: p:\projects\60222570\drawing\report\tr19a\TR19A_711.dgn

This drawing has been prepared for the use of AECOM's client. It may not be used, modified, reproduced or relied upon by third parties, except as agreed by AECOM or as required by law. AECOM accepts no responsibility, and denies any liability whatsoever, to any party that uses or relies on this drawing without AECOM's express written consent. Do not scale this document. All measurements must be obtained from the stated dimensions.

AECOM

**PROJECT** 項目

# HUNG SHUI KIU NEW DEVELOPMENT AREA PLANNING AND ENGINEERING STUDY - INVESTIGATION

**CLIENT** 業主

CEDD 土木工程拓展署 Civil Engineering and Development Department

規劃署 Planning Department

**CONSULTANT** 工程顧問公司

AECOM Asia Company Ltd.
www.aecom.com

**SUB-CONSULTANTS** 分判工程顧問公司

**ISSUE/REVISION** 修訂

| I/R 修訂 | DATE 日期 | DESCRIPTION 內容摘要 | CHK. 核核 |
|---|---|---|---|

**STATUS** 階段

**SCALE** 比例: A3 1 : 16000

**DIMENSION UNIT** 尺寸單位: METRES

**KEY PLAN** 索引圖

**PROJECT NO.** 項目編號: 60222570

**AGREEMENT NO.** 協議編號: CE2/2011 (CE)

**SHEET TITLE** 圖紙名稱

MAJOR COMPONENT OF THE PROPOSED ROAD HIERARCHY

**SHEET NUMBER** 圖紙編號

60222570/TR19A/FIGURE 2.1