ISO A1 594mm x 841mm

Approved:

Checked:

Designer:

Project Management Initials:

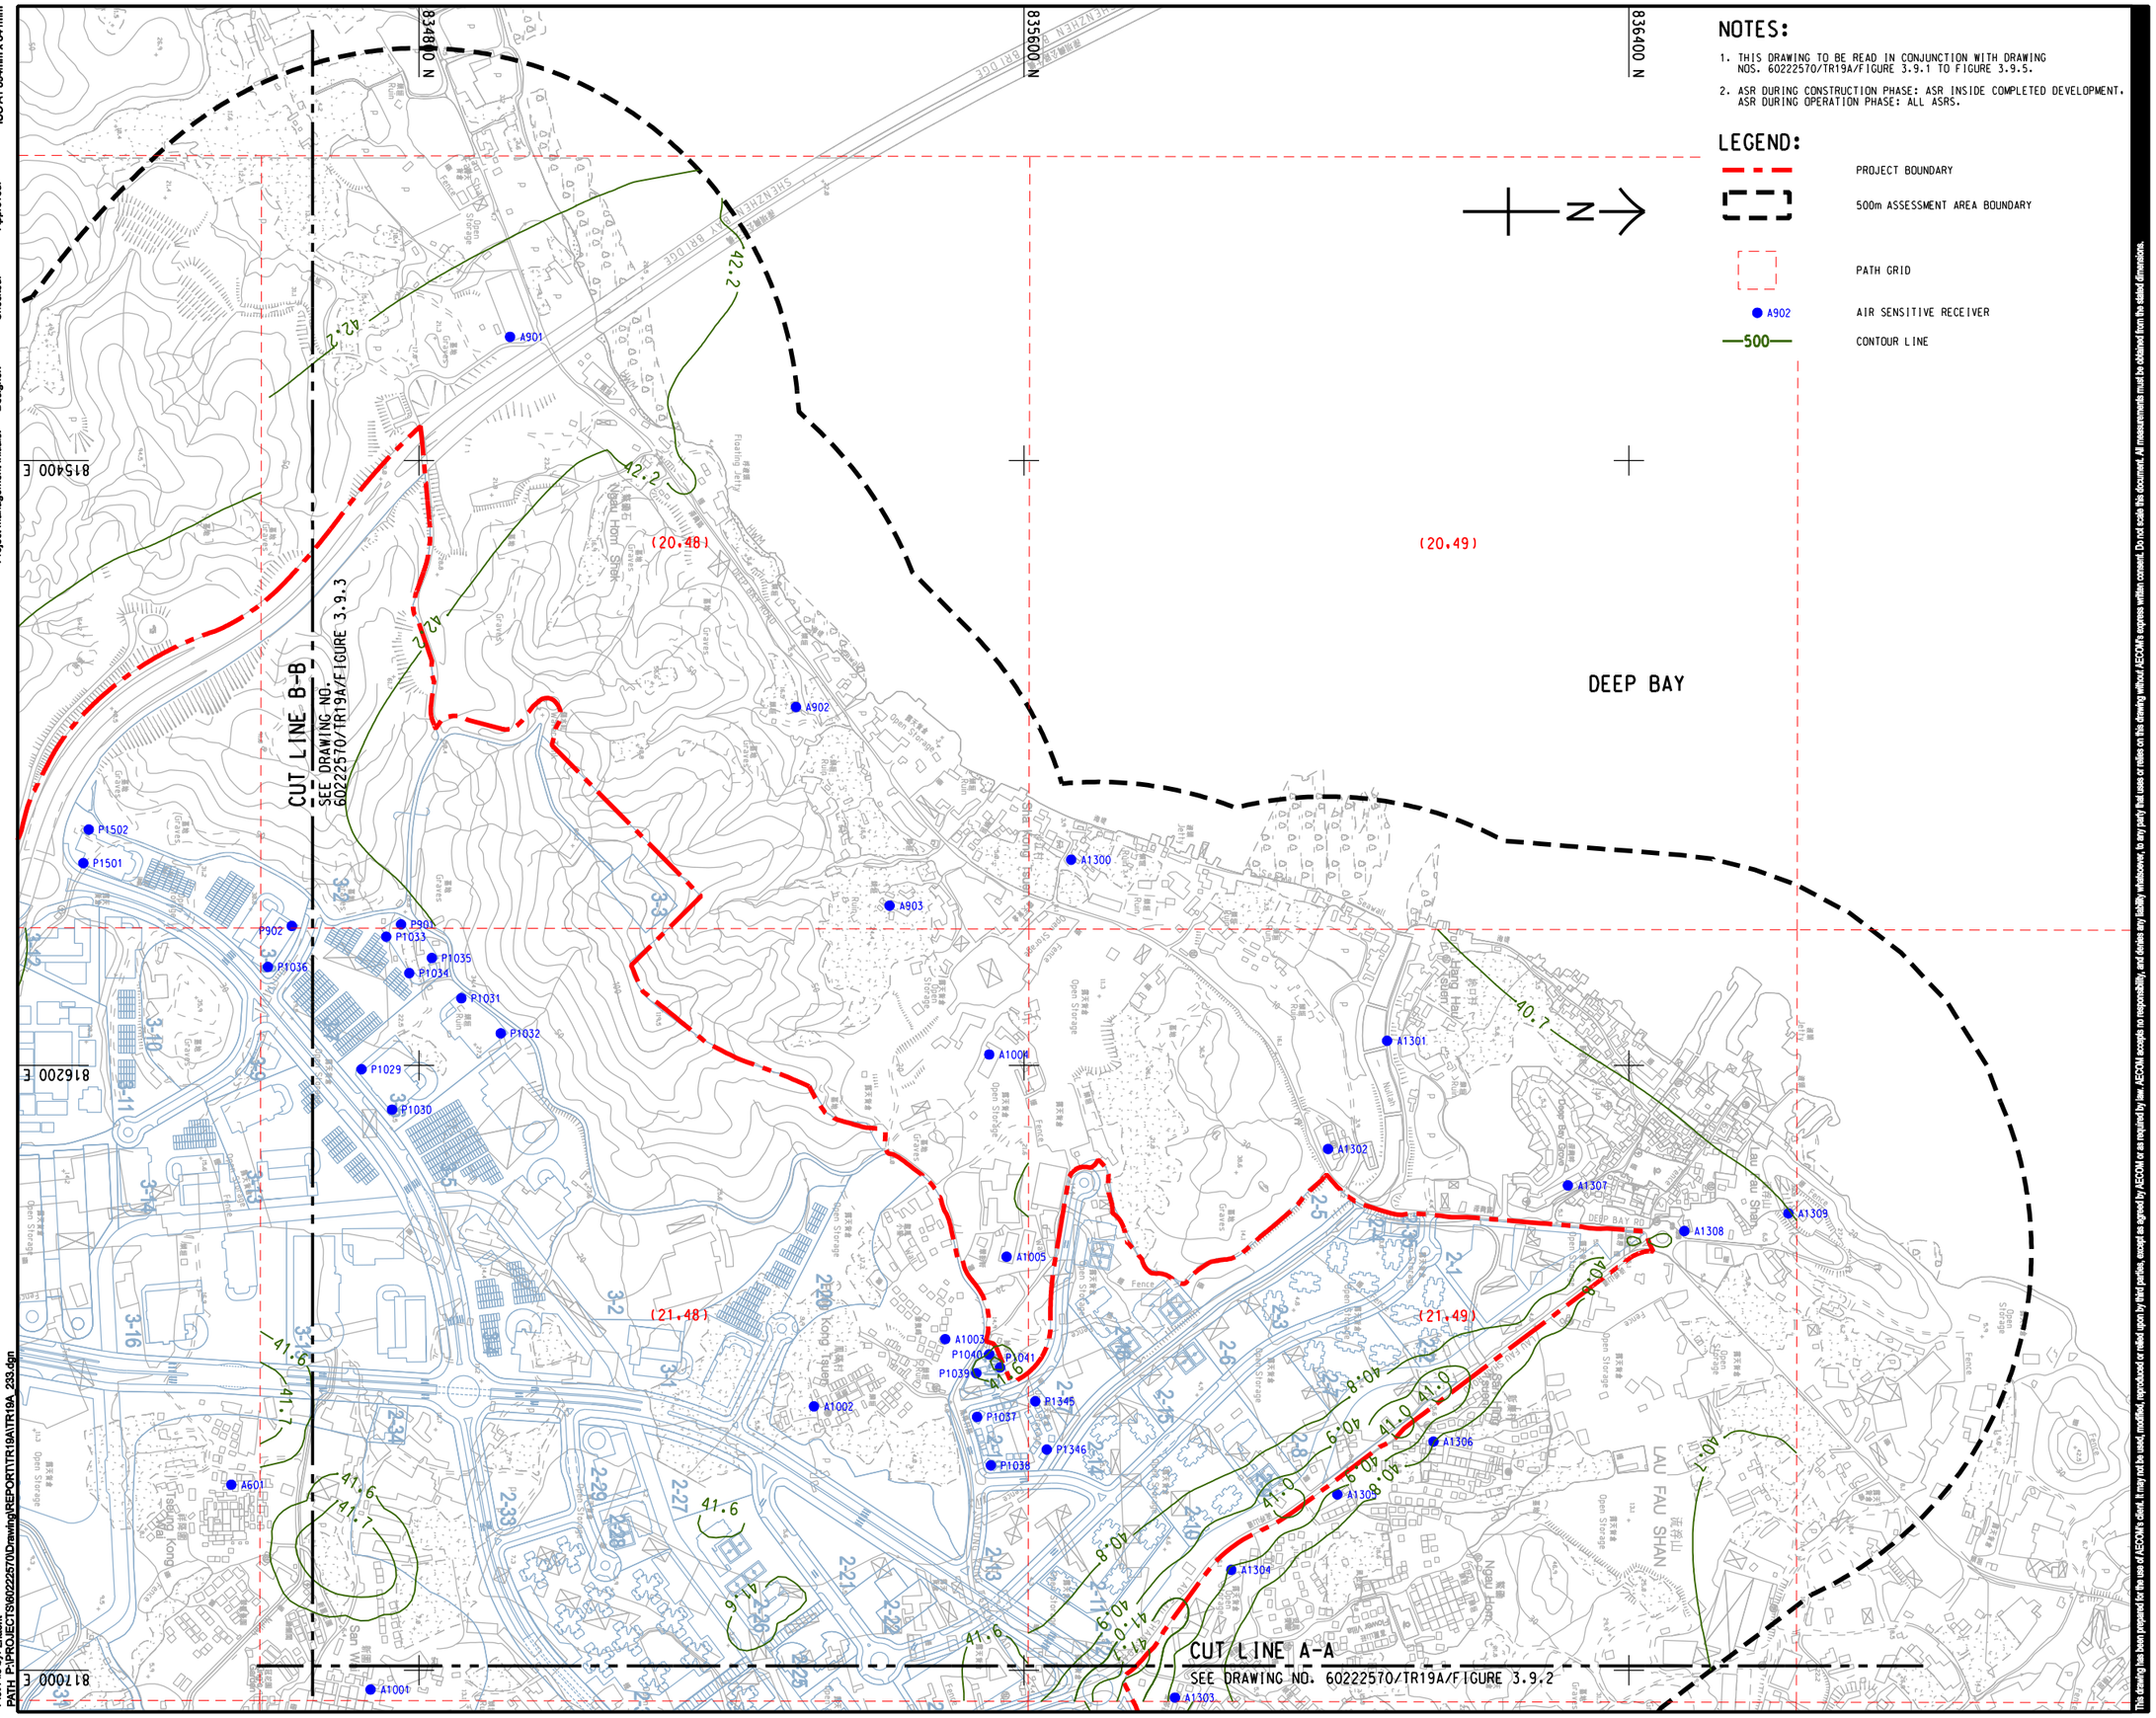

NOTES:

1. THIS DRAWING TO BE READ IN CONJUNCTION WITH DRAWING NOS. 60222570/TR19A/FIGURE 3.9.1 TO FIGURE 3.9.5.
2. ASR DURING CONSTRUCTION PHASE: ASR INSIDE COMPLETED DEVELOPMENT. ASR DURING OPERATION PHASE: ALL ASRS.

LEGEND:

- PROJECT BOUNDARY
- 500m ASSESSMENT AREA BOUNDARY
- PATH GRID
- A902 AIR SENSITIVE RECEIVER
- 500 CONTOUR LINE

This drawing has been prepared for the use of AECOM's client. It may not be used, modified, reproduced or relied upon by third parties, except as agreed by AECOM or as required by law. AECOM accepts no responsibility, and denies any liability whatsoever, to any party that uses or relies on this drawing without AECOM's express written consent. Do not scale this document. All measurements must be obtained from the stated dimensions.

AECOM

PROJECT
項目

HUNG SHUI KIU NEW DEVELOPMENT AREA PLANNING AND ENGINEERING STUDY - INVESTIGATION

CLIENT
業主

CEDD 土木工程拓展署 Civil Engineering and Development Department

規劃署 Planning Department

CONSULTANT
工程顧問公司

AECOM Asia Company Ltd.
www.aecom.com

SUB-CONSULTANTS
分判工程顧問公司

ISSUE/REVISION
修訂

I/R 修訂	DATE 日期	DESCRIPTION 內容摘要	CHK. 核實

STATUS
狀態

SCALE 比例: A3 1 : 8000

DIMENSION UNIT 尺寸單位: METRES

KEY PLAN 索引圖 A3 1 : 300000

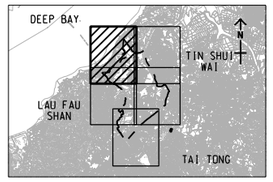

PROJECT NO. 項目編號: 60222570

AGREEMENT NO. 協議編號: CE2/2011 (CE)

SHEET TITLE
圖紙名稱

CONTOURS OF CUMULATIVE ANNUAL RSP CONCENTRATION (ug/m³)
AT 1.5m ABOVE GROUND
(YEAR 2024 - 2030) (OPERATION PHASE)
SHEET 1 OF 5

SHEET NUMBER
圖紙編號

60222570/TR19A/FIGURE 3.9.1

Plot File by: zhaott
PATH: P:\PROJECTS\60222570\Drawing\REPORT\TR19A\TR19A_233.dgn