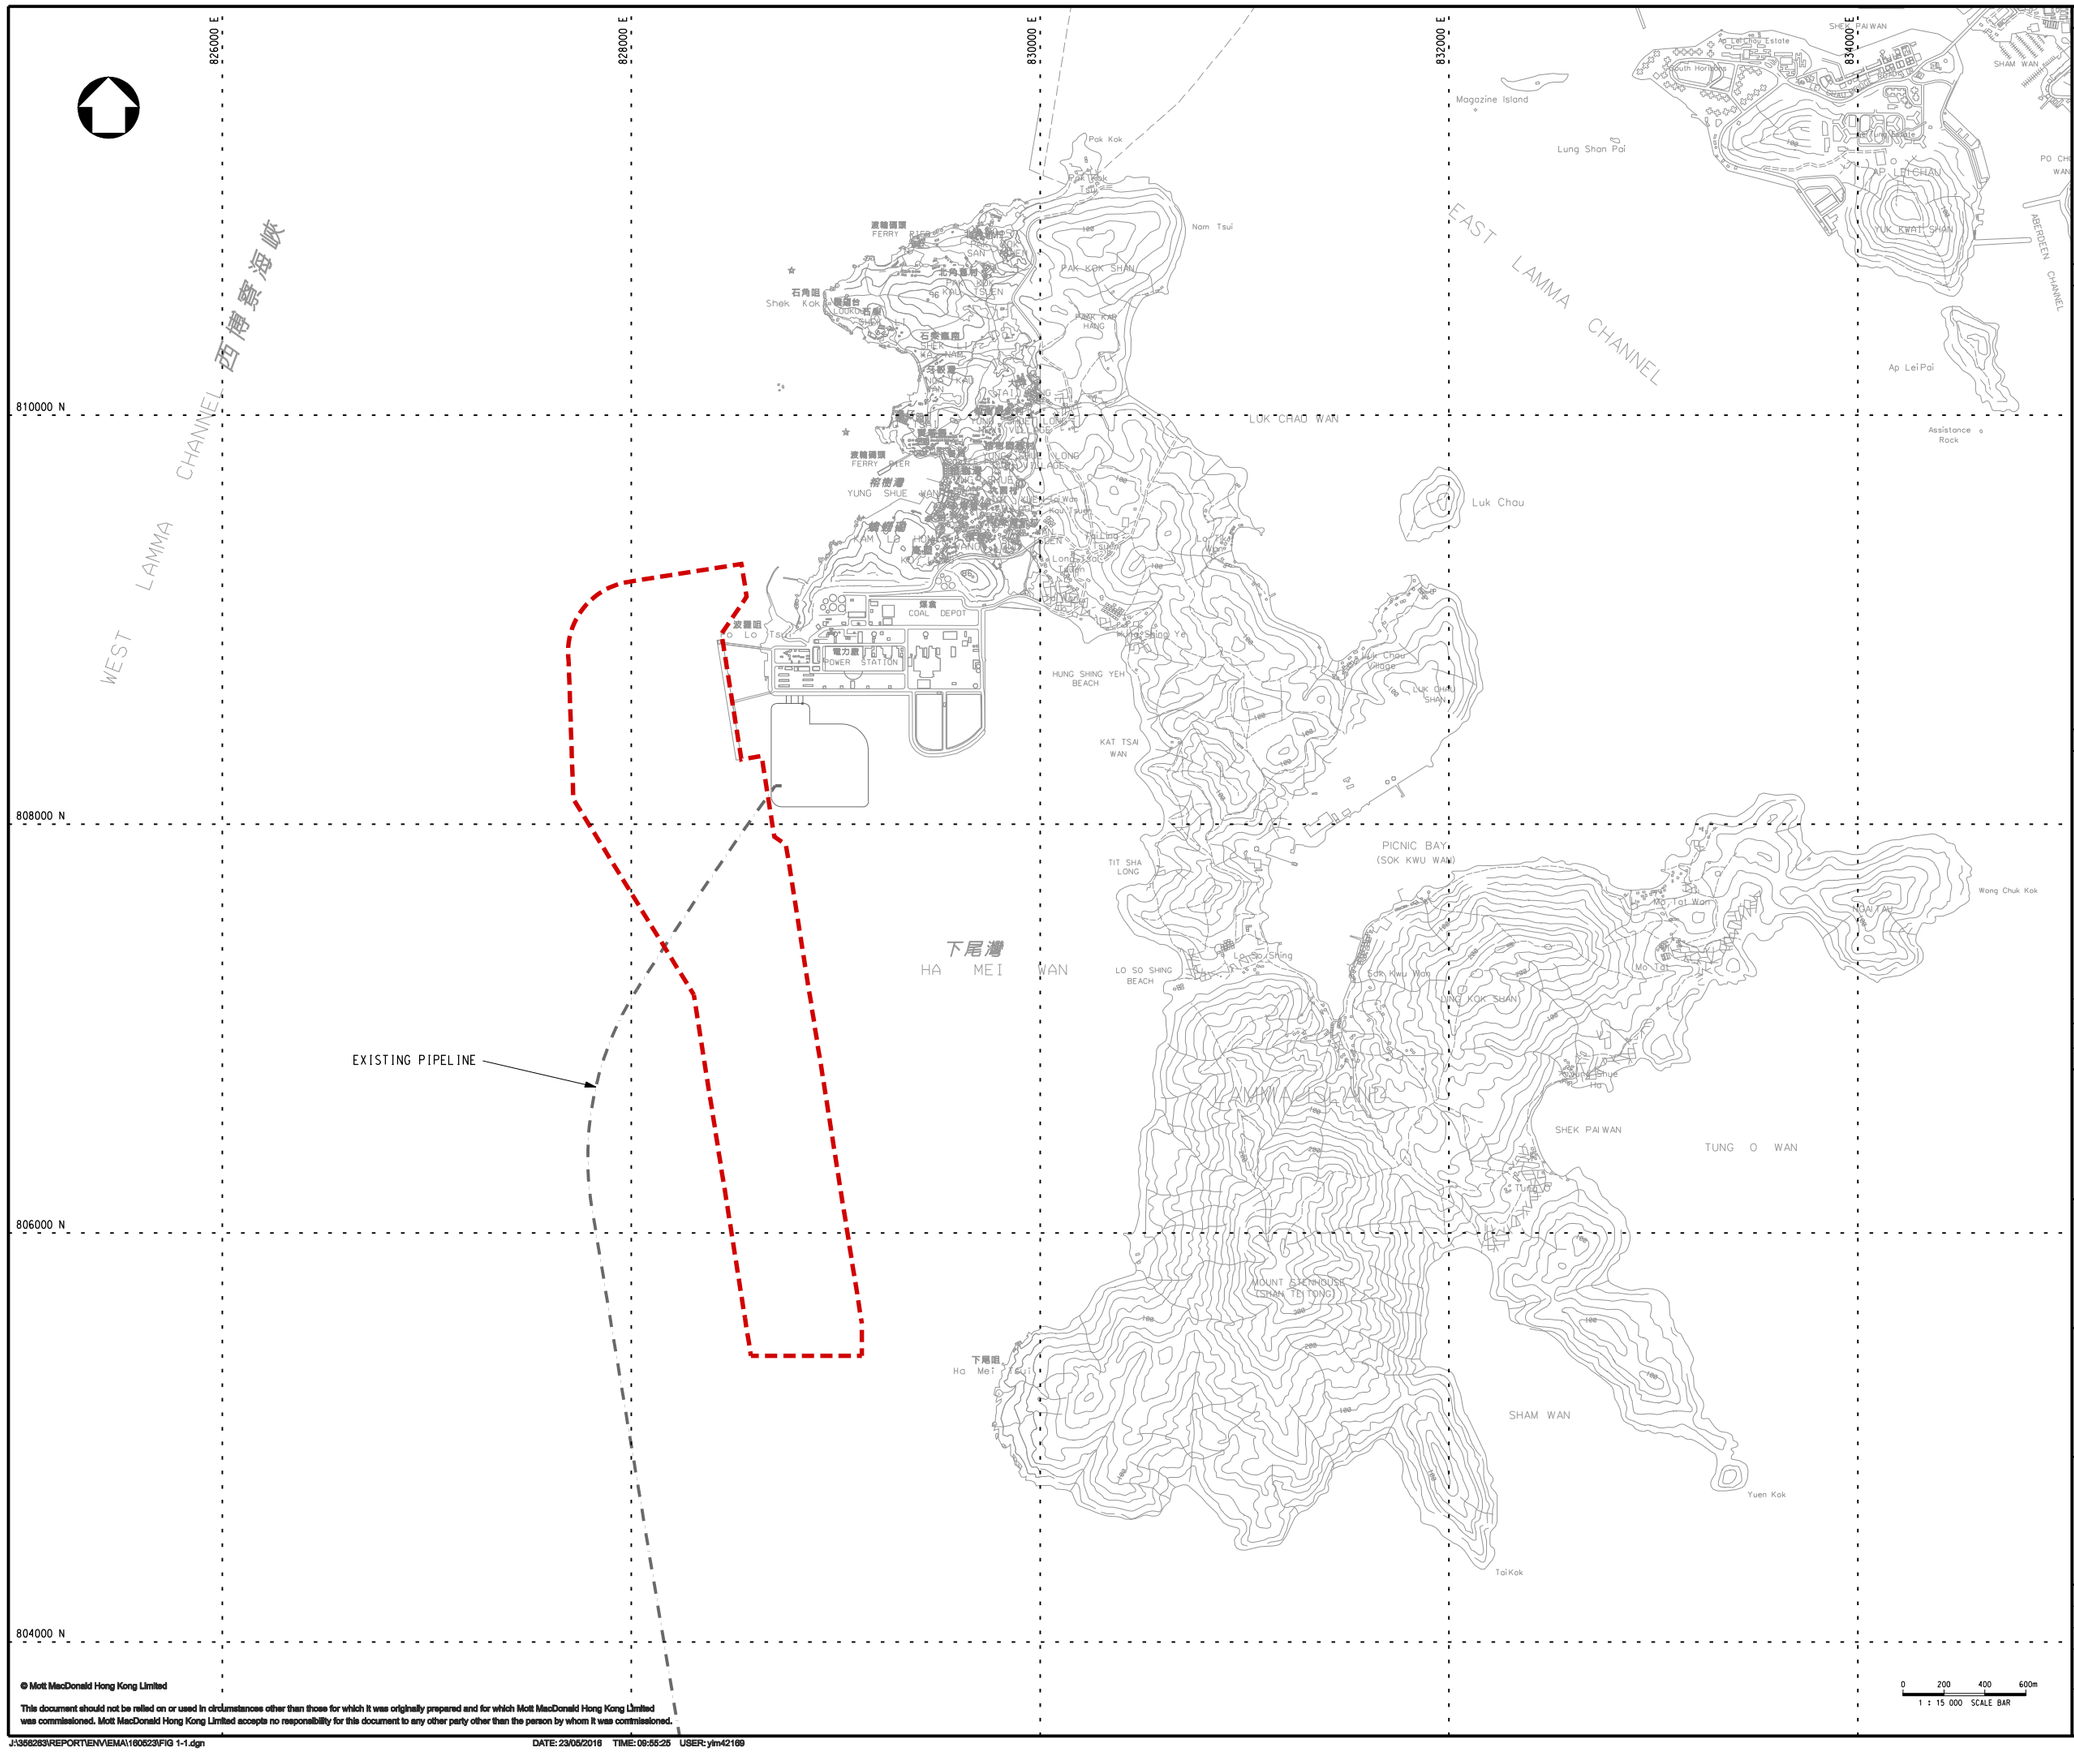

© Mott MacDonald Hong Kong Limited

This document should not be relied on or used in circumstances other than those for which it was originally prepared and for which Mott MacDonald Hong Kong Limited was commissioned. Mott MacDonald Hong Kong Limited accepts no responsibility for this document to any other party other than the person by whom it was commissioned.

J:\356283\REPORT\ENV\EMA\160623\FIG 1-1.dgn DATE: 23/06/2016 TIME: 09:55:25 USER: yim42169

Notes

Key to symbols

PROJECT BOUNDARY

Reference drawings

Rev	Date	Drawn	Description	Ch'k'd	App'd
P2	MAY 16	MING	GENERAL REVISION	DC	EC
P1	MAR 16	MING	FIRST ISSUE	EH	EC

MOTT MACDONALD

20/F AIA Kowloon Tower
Landmark East
100 How Ming Street
Kwun Tong, Kowloon
Hong Kong
T +852 2828 5757
F +852 2827 1823
W www.mottmac.com.hk

Client

HK Electric 港燈

Project

IMPROVEMENT DREDGING FOR LAMMA POWER STATION NAVIGATION CHANNEL

Title

PROJECT AREA

Designed	EH		Eng check	DC	
Drawn	MING		Coordination	DC	
Dwg check	EH		Approved	EC	

Scale at A1	Status	Rev
1:15000	PRE	P2

Drawing Number

FIGURE 1.1