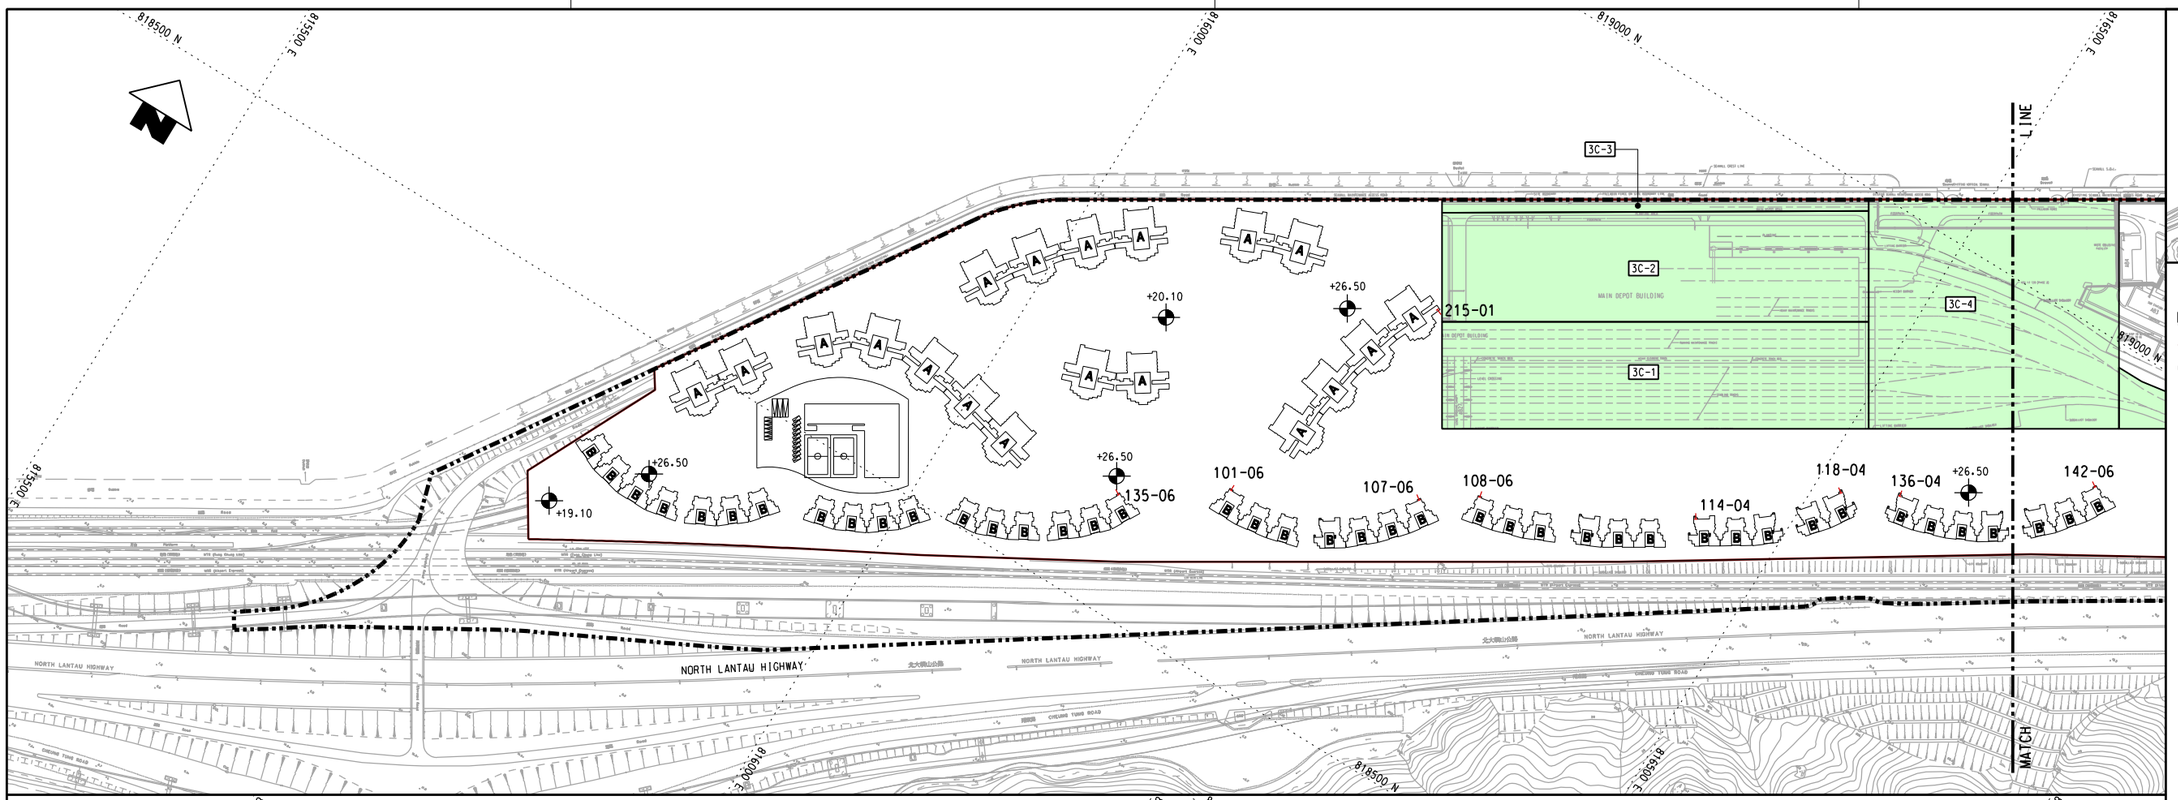

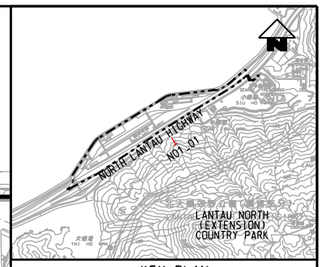

KEY PLAN
(SCALE 1 : 30000)

LEGEND:

- EXISTING/REPROVISIONED SHD BOUNDARY
- SCHEME BOUNDARY
- WORK FRONT UNDER STAGE 3 SHD REPLANNING WORKS
- NOISE ASSESSMENT POINT
- RESIDENTIAL TOWER TYPE A
- RESIDENTIAL TOWER TYPE B
- RESIDENTIAL TOWER MODIFIED LAYOUT FOR TYPE B

0 20 40 60 80 100
METRES
1 : 2000

REV	DESCRIPTION	BY	DATE	APPROVED
A	PRELIMINARY DESIGN REPORT ISSUE	SN	29AUG16	HL

DRAWN	ZENG FU XIU
DESIGNED	ANTHEA FUNG
CHECKED	SAM NG
APPROVED	HL
DATE	29/AUG/2016

DO NOT SCALE DRAWINGS. ALL DIMENSIONS SHALL BE VERIFIED ON SITE.
© MTR CORPORATION LIMITED 2008 COPYRIGHT IN RESPECT OF THIS DRAWING / DOCUMENT IS OWNED BY THE MTR CORPORATION LIMITED OF HONG KONG. NO REPRODUCTION OF THE DRAWING / DOCUMENT OR ANY PART BY WHATEVER MEANS IS PERMITTED WITHOUT THE PRIOR WRITTEN CONSENT OF THE MTR CORPORATION LIMITED.

MTR

SIU HO WAN DEPOT

ORIGINATOR

AECOM in association with Aedas

CADD REF. NEX1062_S_SHD_ACM_Z10_144A.dgn

TITLE

SIU HO WAN STATION AND SIU HO WAN DEPOT REPLANNING WORKS

LOCATIONS OF WORK FRONT AND CONSTRUCTION NOISE ASSESSMENT POINT (SHEET 3 OF 4)

SCALE	DRAWING NO.	REV.
1 : 2000 @ A1	NEX1062/S/SHD/ACM/Z10/144	A

PLOT DRV: P:\Projects\60493798\01_CAD_ADMIN\02_USTATION_PLOT_DRIVER\A3_BW_COL_SYSTEM.STO.PLT
MODEL NAME: 06-Feb-17 PRINTED BY: C40PA 2017/2/29 12:29:52
FILENAME: P:\Projects\60493798\06_REPORT\ENV_EIA_STUDY\NEX1062_S_SHD_ACM_Z10_144A.dgn