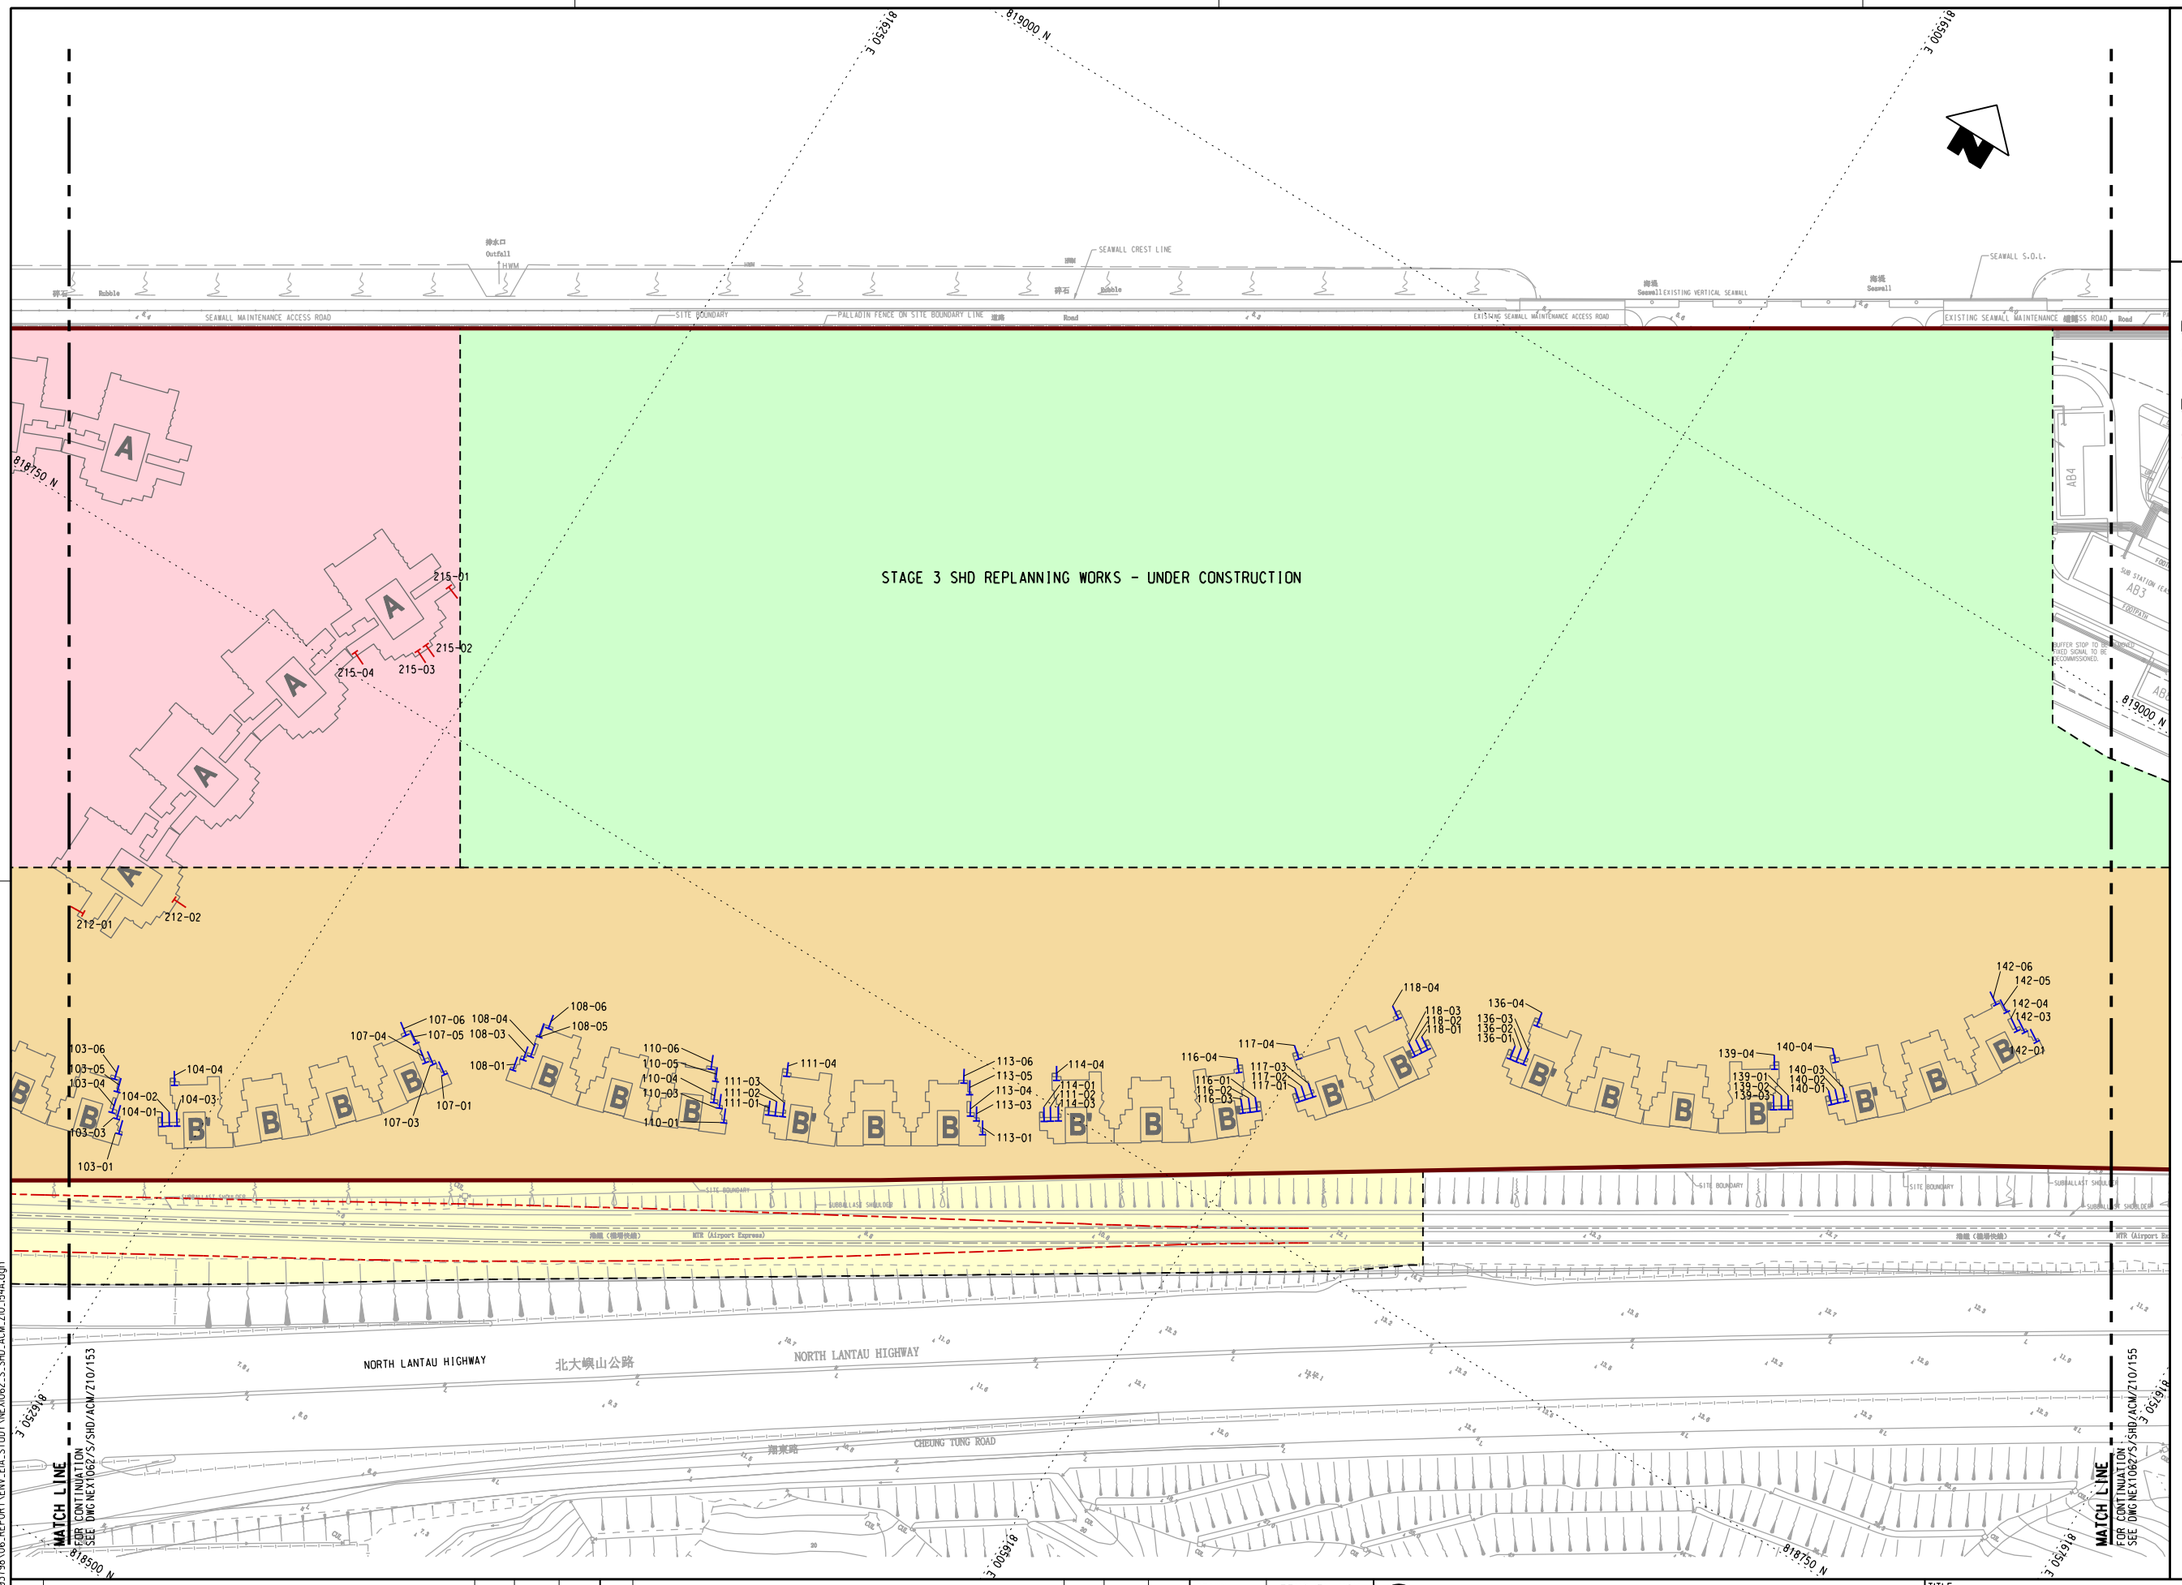

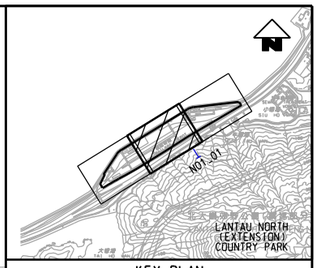

KEY PLAN
(SCALE 1 : 30000)

NOTE:

1. THIS DRAWING TO BE READ IN CONJUNCTION WITH DRAWING NOS. NEX1062/S/SHD/ACM/Z10/153 TO 155.

LEGEND:

- EXISTING/REPROVISIONED SHD BOUNDARY
- MODIFIED TCL/AEL ALIGNMENT
- PROPOSED SHD (INDICATIVE)
- ASSOCIATED TRACKWORKS AREA
- STAGE 1 SHD REPLANNING WORKS
- STAGE 2 SHD REPLANNING WORKS
- STAGE 3 SHD REPLANNING WORKS
- NOISE ASSESSMENT POINT (MAINLINE)
- NOISE ASSESSMENT POINT (MAINLINE & DEPOT)
- RESIDENTIAL TOWER TYPE A
- RESIDENTIAL TOWER TYPE B
- RESIDENTIAL TOWER MODIFIED LAYOUT FOR TYPE B

0 8.5 17 25.5 34 42.5
METRES
1 : 850

PLOT DRV:
MODELNAME: Default
FILENAME: P:\Projects\60493798\06_REPORT\ENV_EIA_STUDY\NEX1062_S_SHD_ACM_Z10_154A.dgn
P:\Projects\60493798\01_CAD_ADMIN\02_USTATION\PLOT_DRIVER\A3_BW_COL_SYSTEM_STO.PLT
PRINTED BY: ZENGFX 2017/3/20 1:2250

REV	DESCRIPTION	BY	DATE	APPROVED
A	FIRST ISSUE	SN	03FEB17	HL

DRAWN	ZENG FU XIU
DESIGNED	ANTHEA FUNG
CHECKED	SAM NG
APPROVED	HL
DATE	08/FEB/2017

DO NOT SCALE DRAWINGS. ALL DIMENSIONS SHALL BE VERIFIED ON SITE.
© MTR CORPORATION LIMITED 2008 COPYRIGHT IN RESPECT OF THIS DRAWING / DOCUMENT IS OWNED BY THE MTR CORPORATION LIMITED OF HONG KONG. NO REPRODUCTION OF THE DRAWING / DOCUMENT OR ANY PART BY WHATEVER MEANS IS PERMITTED WITHOUT THE PRIOR WRITTEN CONSENT OF THE MTR CORPORATION LIMITED.

MTR

SIU HO WAN DEPOT

ORIGINATOR
AECOM in association with Aedas

CADD REF.
NEX1062_S_SHD_ACM_Z10_154A.dgn

TITLE
SIU HO WAN STATION AND SIU HO WAN DEPOT REPLANNING WORKS
LOCATIONS OF REPRESENTATIVE NOISE ASSESSMENT POINTS (RAILWAY NOISE) - ASSESSMENT SCENARIO 2 (SHEET 2 OF 3)

SCALE	DRAWING NO.	REV.
1 : 850 (A1)	NEX1062/S/SHD/ACM/Z10/154	A