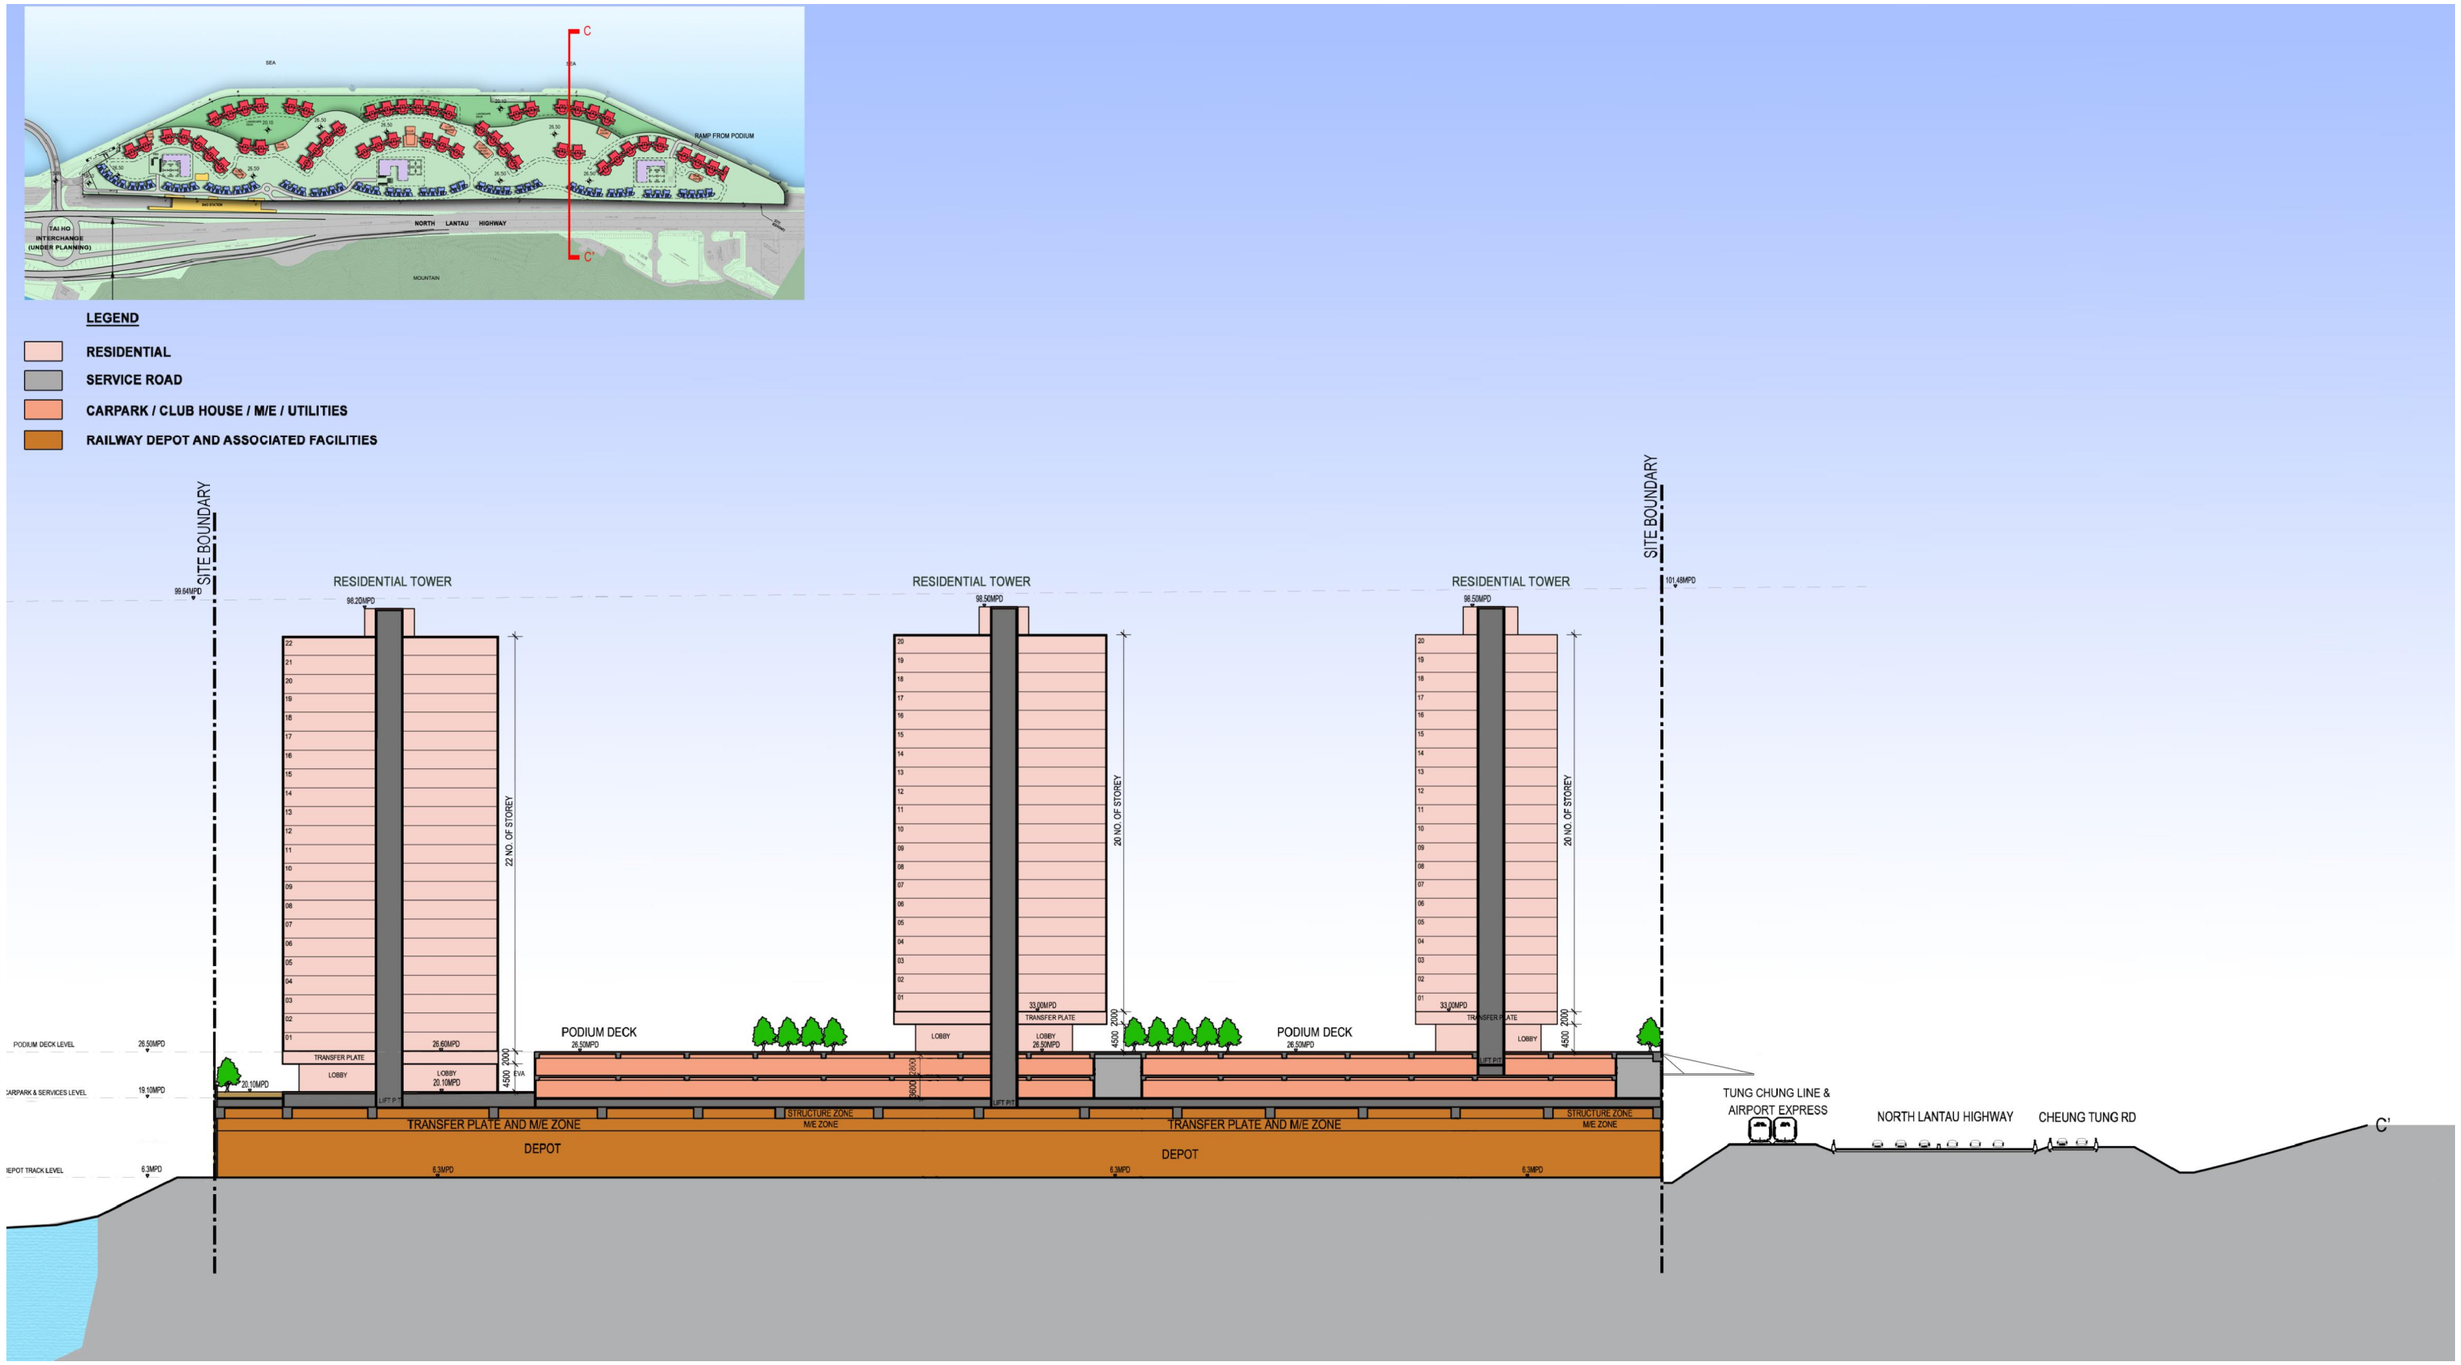

REV	DESCRIPTION	BY	DATE	APPROVED
A	FIRST ISSUE	SN	03FEB17	HL

DRAWN	ZENG FU XIU
DESIGNED	ANTHEA FUNG
CHECKED	SAM NG
APPROVED	HL
DATE	03/FEB/2017

DO NOT SCALE DRAWINGS. ALL DIMENSIONS SHALL BE VERIFIED ON SITE.
© MTR CORPORATION LIMITED 2008 COPYRIGHT IN RESPECT OF THIS DRAWING / DOCUMENT IS OWNED BY THE MTR CORPORATION LIMITED OF HONG KONG. NO REPRODUCTION OF THE DRAWING / DOCUMENT OR ANY PART BY WHATEVER MEANS IS PERMITTED WITHOUT THE PRIOR WRITTEN CONSENT OF THE MTR CORPORATION LIMITED.

MTR

SIU HO WAN DEPOT

ORIGINATOR

AECOM in association with Aedas

CADD REF. NEX1062_S_SHD_ACM_Z10_166A.dgn

TITLE

SIU HO WAN STATION AND SIU HO WAN DEPOT REPLANNING WORKS

LOCATIONS OF REPRESENTATIVE NOISE ASSESSMENT POINTS FROM MAINLINE OPERATION - ELEVATION (SHEET 2 OF 2)

SCALE N.T.S

DRAWING NO. NEX1062/S/SHD/ACM/Z10/166

REV. A

PLOT DRV: P:\Projects\60493798\01_CAD_ADMIN\02_USTATION_PLOT_DRIVER\A3_BW_COL_SYSTEM_STO.PLT
MODELNAME: Default PRINTED BY: CAOPA 2017/5/26 15:22:51
FILENAME: P:\Projects\60493798\06_REPORT\ENV_EIA_STUDY\NEX1062_S_SHD_ACM_Z10_166A.dgn