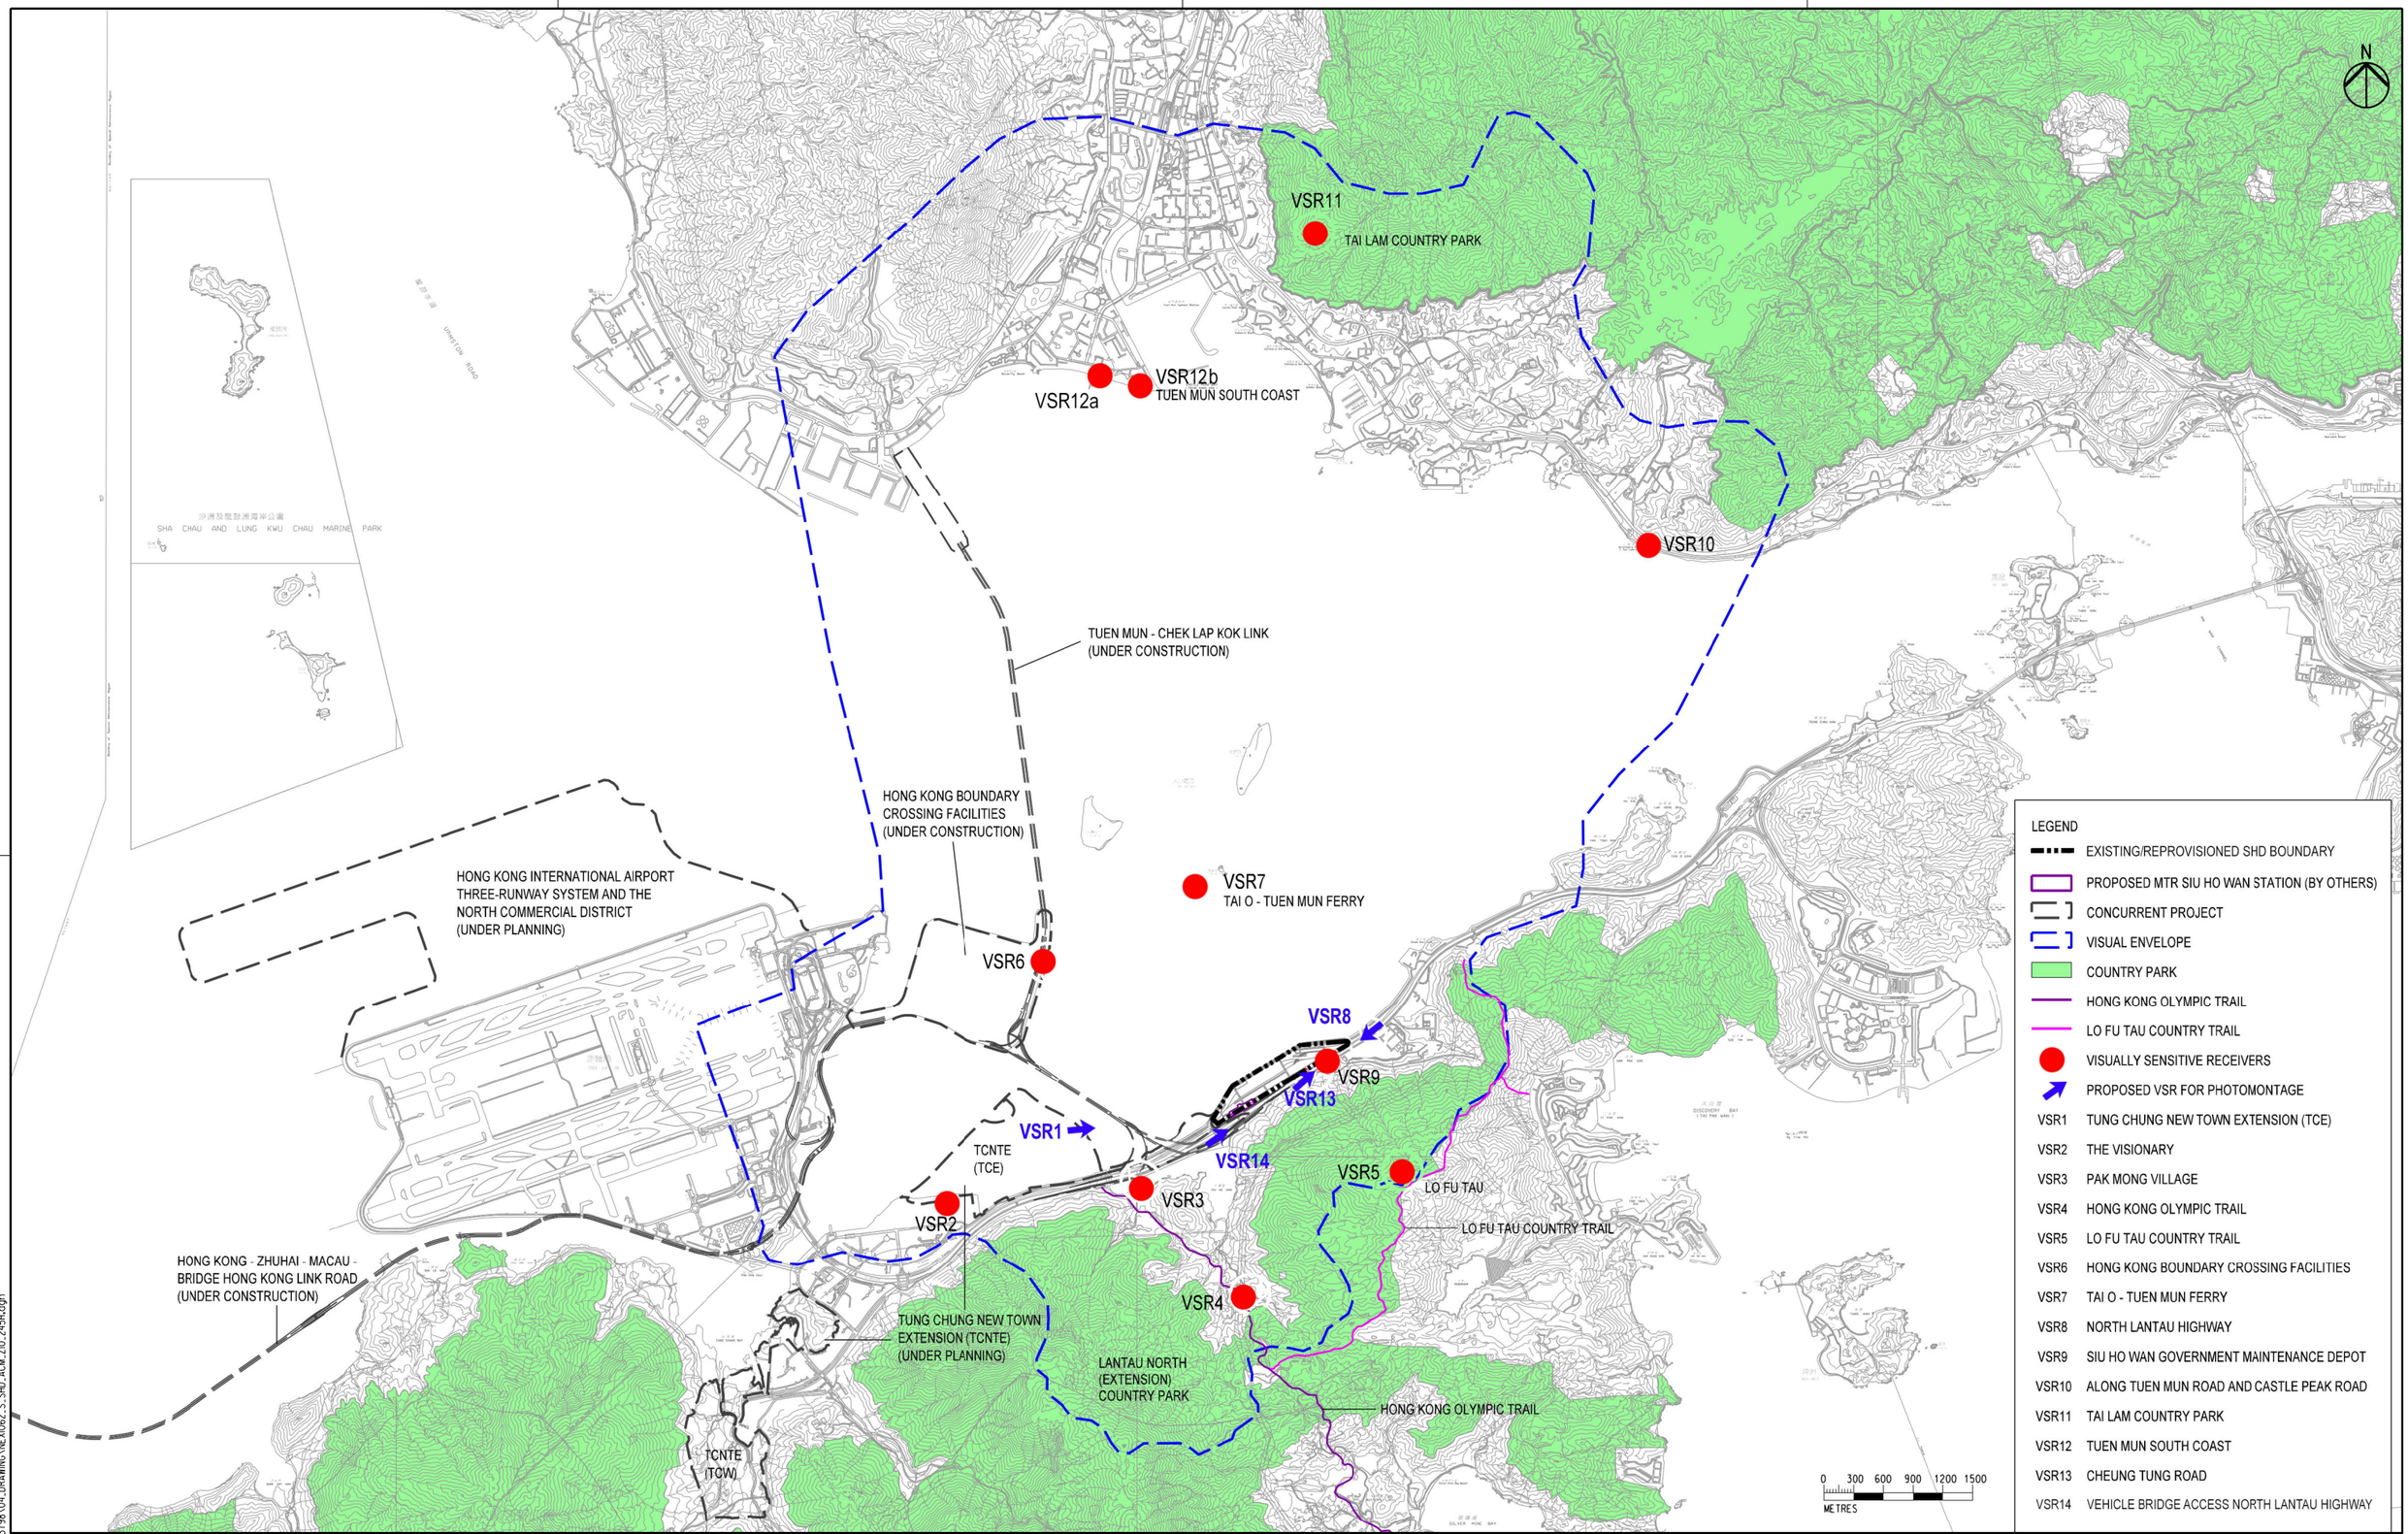

REV	DESCRIPTION	BY	DATE	APPROVED
H	MINOR AMENDMENT	---	31MAR17	HL

REV	DESCRIPTION	BY	DATE	APPROVED
G	MINOR AMENDMENT	---	28FEB17	HL
F	MINOR AMENDMENT	---	10FEB17	HL
E	MINOR AMENDMENT	---	23DEC16	HL
D	MINOR AMENDMENT	---	11NOV16	HL
C	MINOR AMENDMENT	---	23AUG16	HL
B	MINOR AMENDMENT	---	28JUN16	HL
A	FIRST ISSUE	---	20MAY16	HL

DRAWN	EK
DESIGNED	---
CHECKED	---
APPROVED	HL
DATE	20/MAY/2016

DO NOT SCALE DRAWINGS. ALL DIMENSIONS SHALL BE VERIFIED ON SITE.
© MTR CORPORATION LIMITED 2008 COPYRIGHT IN RESPECT OF THIS DRAWING / DOCUMENT IS OWNED BY THE MTR CORPORATION LIMITED OF HONG KONG. NO REPRODUCTION OF THE DRAWING / DOCUMENT OR ANY PART BY WHATEVER MEANS IS PERMITTED WITHOUT THE PRIOR WRITTEN CONSENT OF THE MTR CORPORATION LIMITED.

MTR

SIU HO WAN DEPOT

ORIGINATOR

AECOM in association with Aedas

CADD REF. NEX1062_S_SHD_ACM_Z10_245H.dgn

TITLE

SIU HO WAN STATION AND SIU HO WAN DEPOT REPLANNING WORKS

VISUALLY SENSITIVE RECEIVERS (VSRs)

SCALE N.T.S. (A1)

DRAWING NO. NEX1062/S/SHD/ACM/Z10/245

REV. H

PLOT DRV: P:\Projects\60493798\01.CAD_ADMIN\02.USTATION_PLOT_DRIVER\A3_BW_COL_SYSTEM_STQ.PLT
MODELNAME: Default PRINTED BY: kwonyme 30/5/2017 14:03:59
FILENAME: P:\Projects\60493798\04.DRAWING\NEX1062_S_SHD_ACM_Z10_245H.dgn