DO NOT SCALE DRAWING. CHECK ALL DIMENSIONS ON SITE.
ALL RIGHTS RESERVED.
© OVE ARUP & PARTNERS HONG KONG LIMITED.

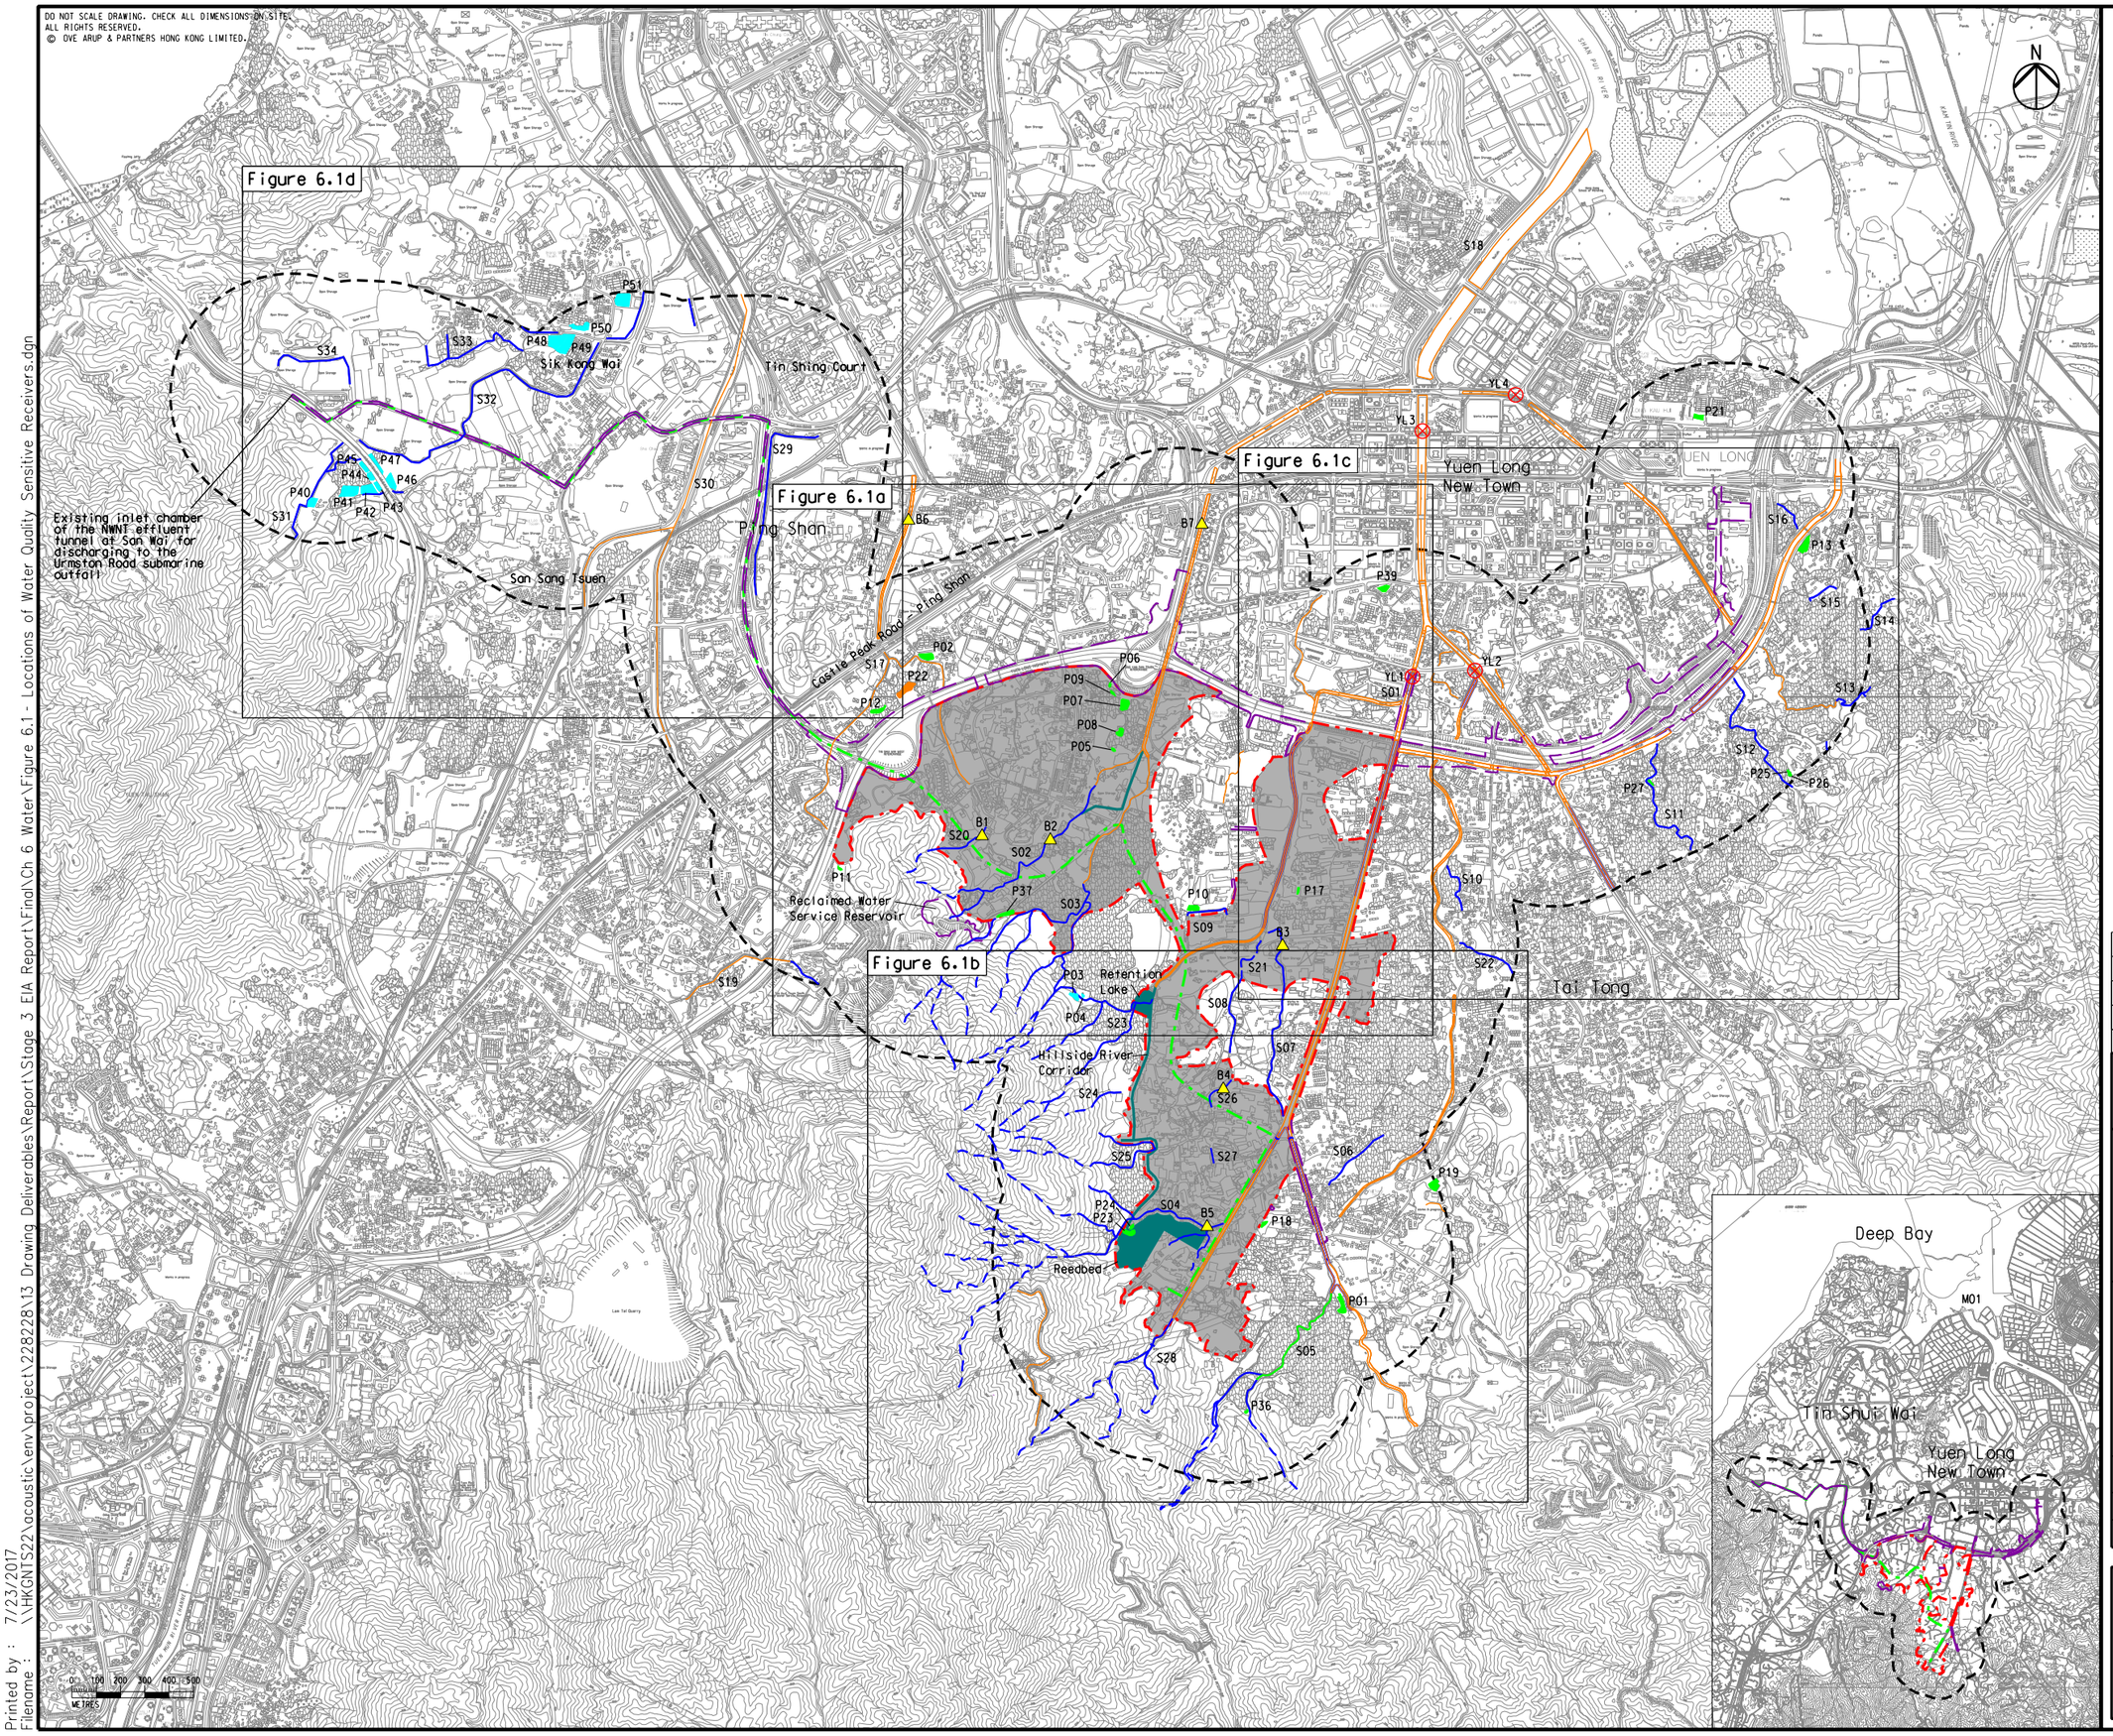

Legend

- Potential Development Area (PDA)
- Works Boundary Outside PDA
- New Sewer from YLS STW to the Existing Inlet Chamber of the NWNT Effluent Tunnel at San Wai for Discharging to the Urmston Road Submarine Outfall
- 500m Assessment Area
- Watercourse
- Watercourse (Seasonal)
- Watercourse (Channelised)
- Yuen Ka Tsuen EIS
- Active Fish Pond
- Inactive Fish Pond
- Abandoned Fish Pond
- Planned Stream Diversion / New Waterbodies
- EPD Water Monitoring Station
- Baseline Monitoring Location

Rev	Description	By	Date
B	SECOND ISSUE	GL	07/17
A	FIRST ISSUE	GL	05/17

Consultant

ARUP

Contract No. and Title

Agreement No. CE 35/2012(CE)

Planning and Engineering Study for Housing Sites in Yuen Long South - Investigation

Drawing title

Locations of Water Quality Sensitive Receivers (Sheet 1 of 5)

Drawing no.			Rev.
Figure 6.1			B
Drawn: GL	Date: 07/17	Checked: FC	Approved: FC
Scale: 1:25000 ON A3		Status: PRELIMINARY	

COPYRIGHT RESERVED

土木工程拓展署 Civil Engineering and Development Department

規劃署 Planning Department

Printed by : 7/23/2017
Filename : \\HKGNTS22\acoustic\env\project\228228\13 Drawing Deliverables\Report\Stage 3 EIA Report\Final\Ch 6 Water\Figure 6.1 - Locations of Water Quality Sensitive Receivers.dgn