DO NOT SCALE DRAWING. CHECK ALL DIMENSIONS ON SITE.
ALL RIGHTS RESERVED.
© OVE ARUP & PARTNERS HONG KONG LIMITED.

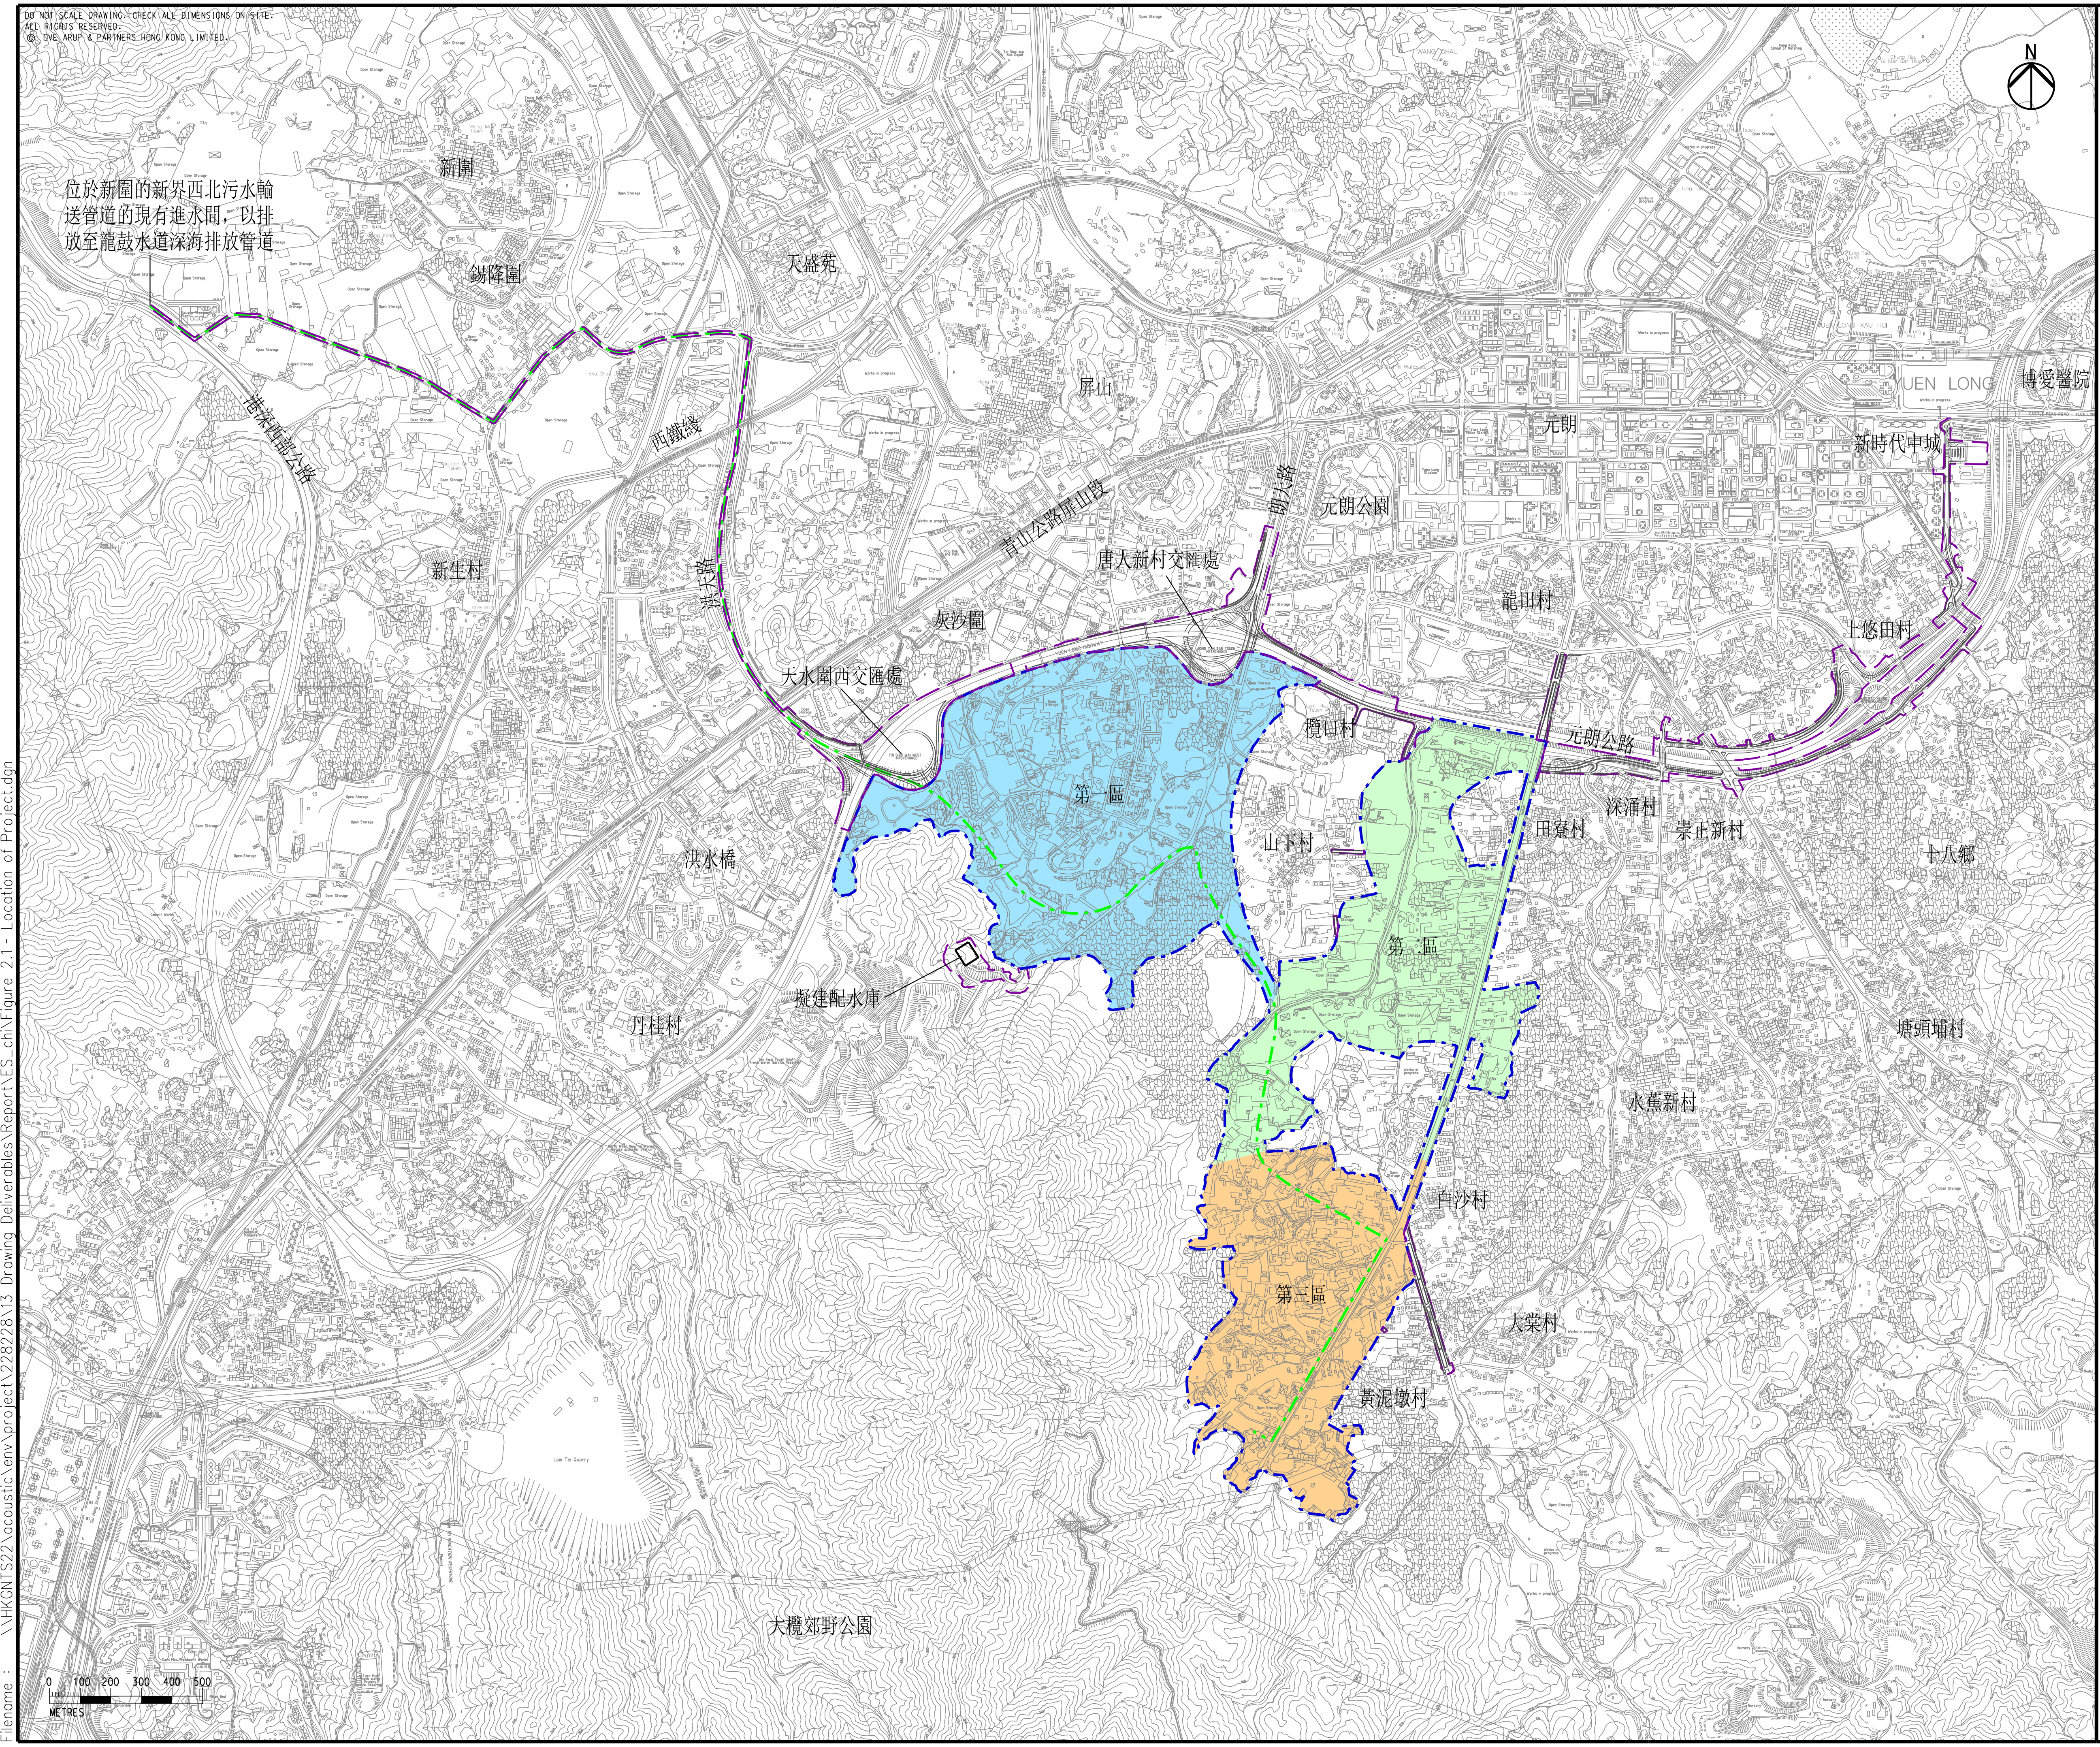
N
位於新圍的新界西北污水輸送管道的現有進水間，以排放至龍鼓水道深海排放管道
新圍
錫降圍
天盛苑
屏山
西鐵綫
港深西部公路
洪天路
新生村
青山公路屏山段
朗天路
元朗公園
元朗
YUEN LONG
博愛醫院
新時代中城
唐人新村交匯處
龍田村
上悠田村
灰沙圍
天水圍西交匯處
欖口村
元朗公路
第一區
山下村
田寮村
深涌村
崇正新村
十八鄉
洪水橋
第二區
擬建配水庫
丹桂村
塘頭埔村
水蕉新村
白沙村
第三區
大棠村
黃泥墩村
大欖郊野公園
0 100 200 300 400 500
METRES

圖例

- ▭ 具發展潛力區
- ▭ 具發展潛力區外的施工範圍
- ─ · 新的污水管由元朗南污水處理廠接駁至位於新圍的新界西北污水輸送管道的現有進水間，以排放至龍鼓水道深海排放管道
- 🟦 第一區
- 🟩 第二區
- 🟧 第三區

Rev	Description	By	Date
B	SECOND ISSUE	GL	07/17
A	FIRST ISSUE	GL	05/17

Consultant

ARUP

Contract No. and Title

合約編號 CE 35/2012(CE)
元朗南房屋用地規劃及工程研究勘查研究

Drawing title

項目地點

Drawing no. 圖 2.1
Rev. B

Drawn	Date	Checked	Approved
GL	07/17	FC	FC

Scale 1:20000 @A3
Status PRELIMINARY

COPYRIGHT RESERVED

土木工程拓展署
Civil Engineering and Development Department

規劃署
Planning Department

Printed by : 7/23/2017
Filename : \\HKGNTS22\acoustic\env\project\228228\13 Drawing Deliverables\Report\ES_chi\Figure 2.1 - Location of Project.dgn