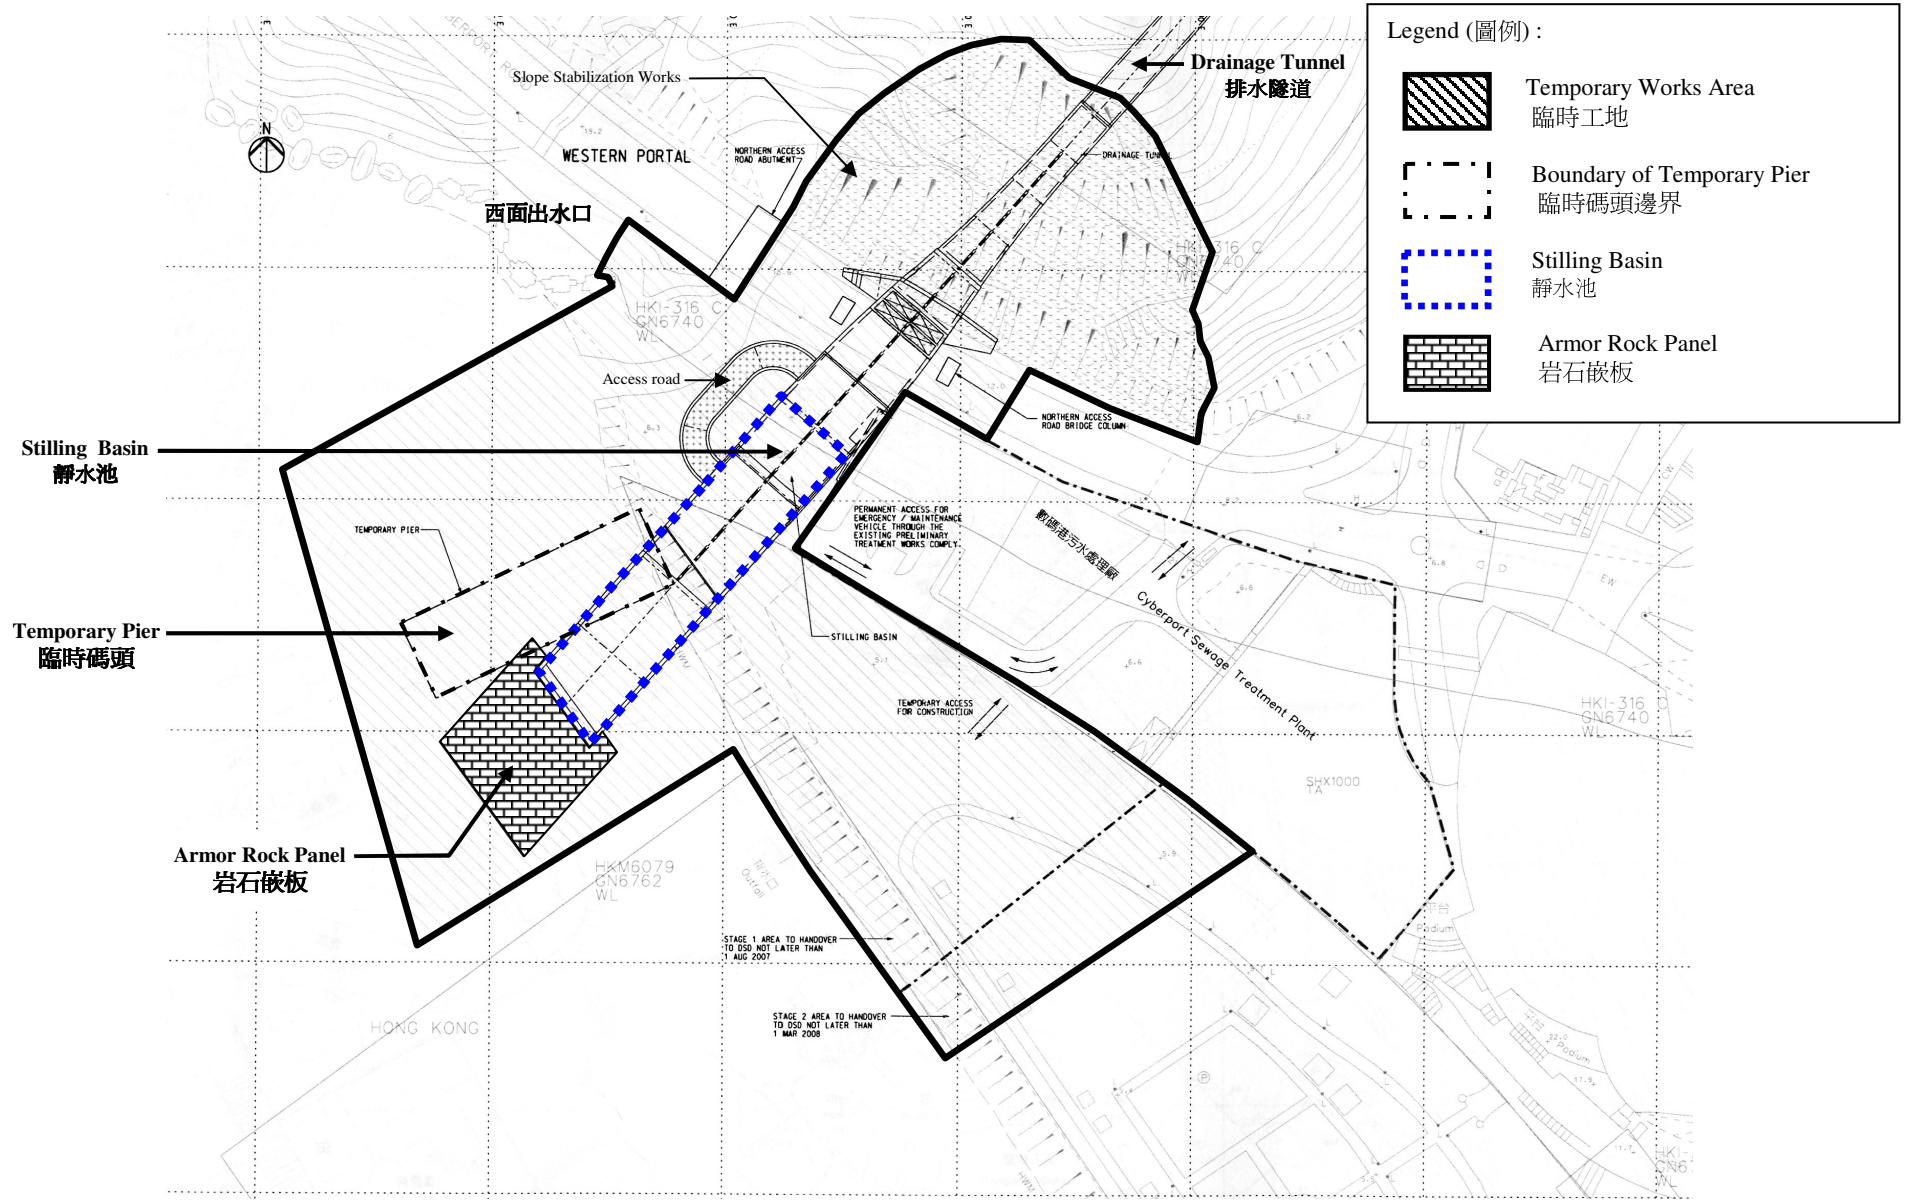

Project Title : Drainage Improvement in Northern Hong Kong Island – Hong Kong West Drainage Tunnel
工程項目名稱 : 港島北部雨水排放系統改善計劃 – 港島西雨水排放隧道
Environmental Permit No. : EP-272/2007
環境許可證編號 : EP-272/2007

Figure 3: Location of Western Portal
圖 3 : 西面出水口位置

(This figure was prepared based on Drawing No. 24133/B/W/D101 of EP Application (AEP-272/2007)
(本圖是根據申請環境許可証 (AEP-272/2007) 繪圖編號 24133/B/W/D101 編制)