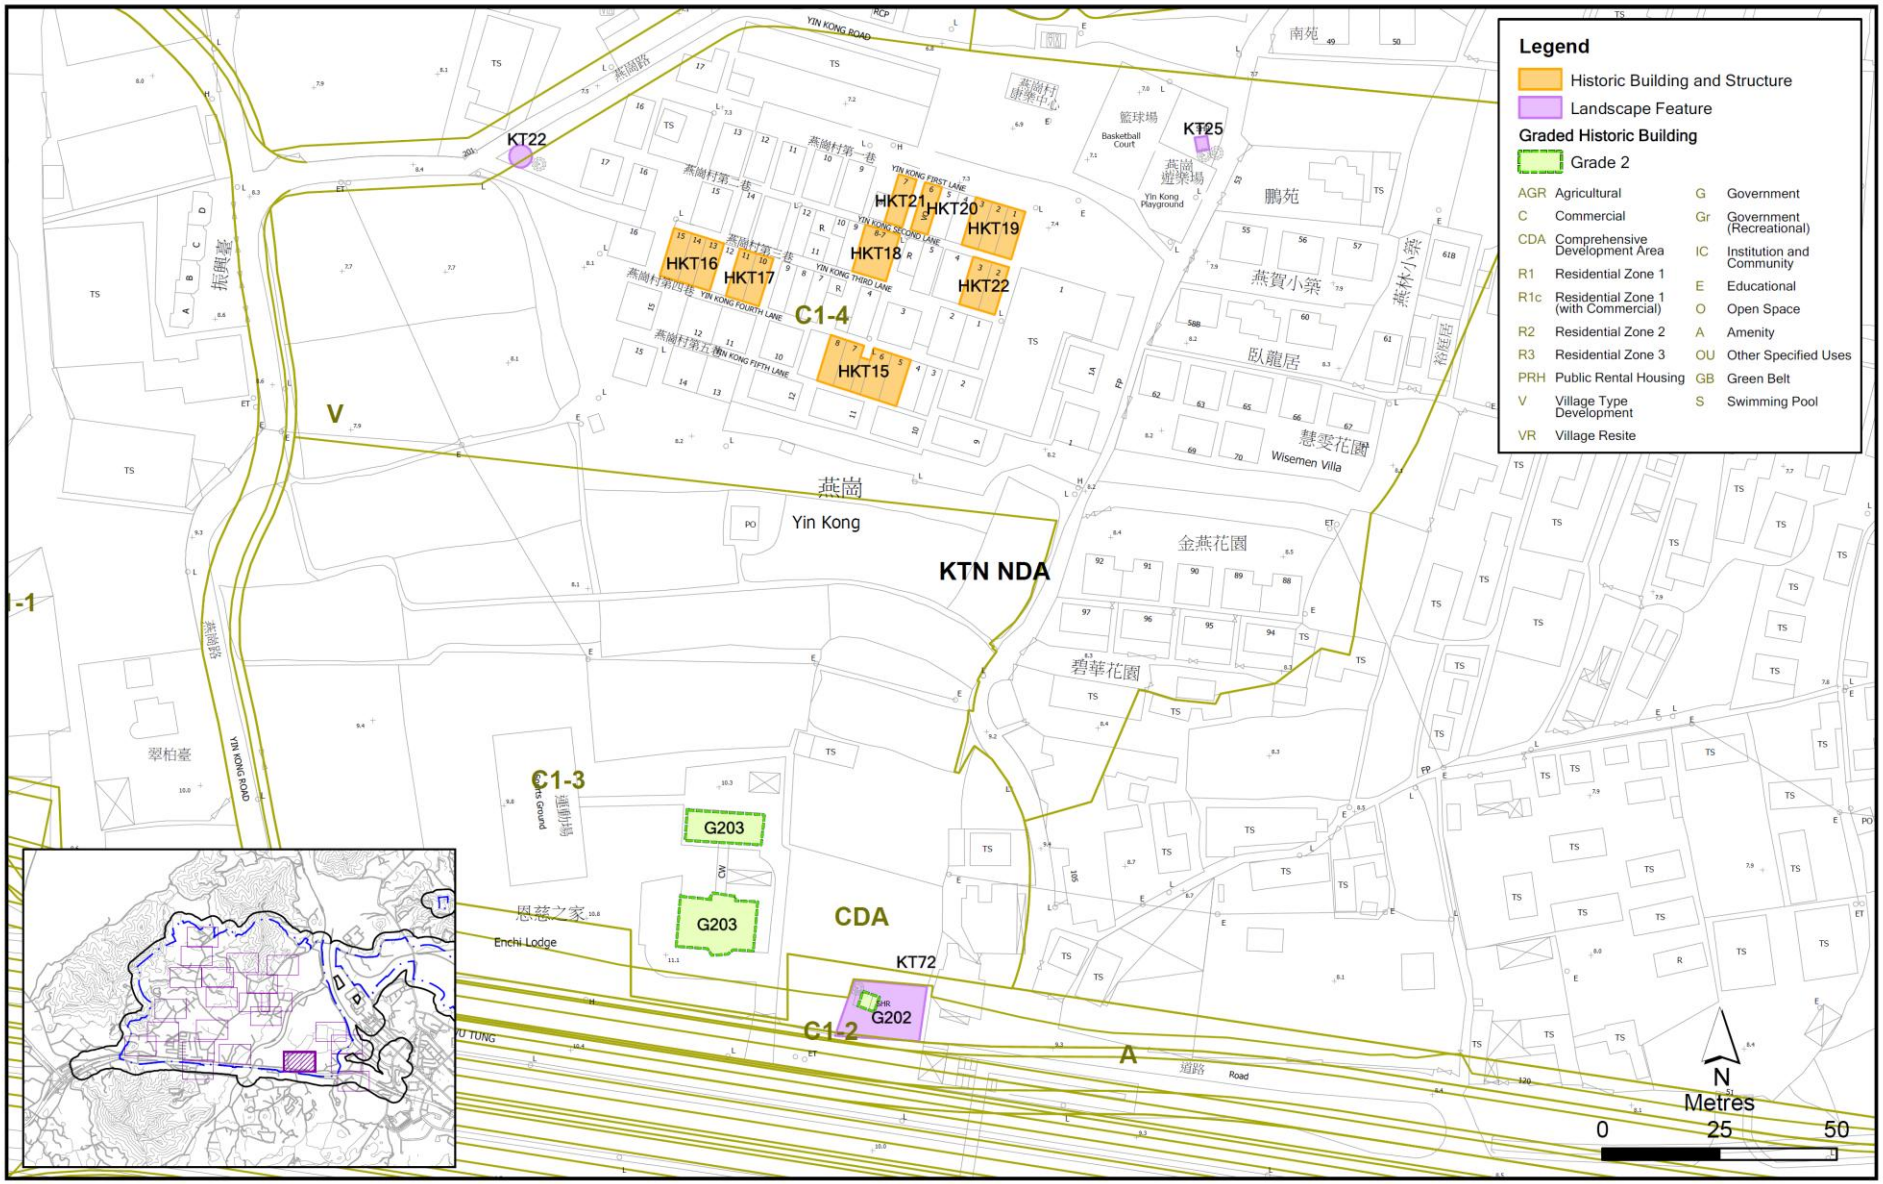

Project Title: Kwu Tung North New Development Area Road D1 to D5

Figure 3: Identified Built Heritage items in KTN NDA

(Extracted from Drawing No. Plan 1s of North East New Territories New Development Area Planning and Engineering Study)

Environmental Permit No: EP-468/2013