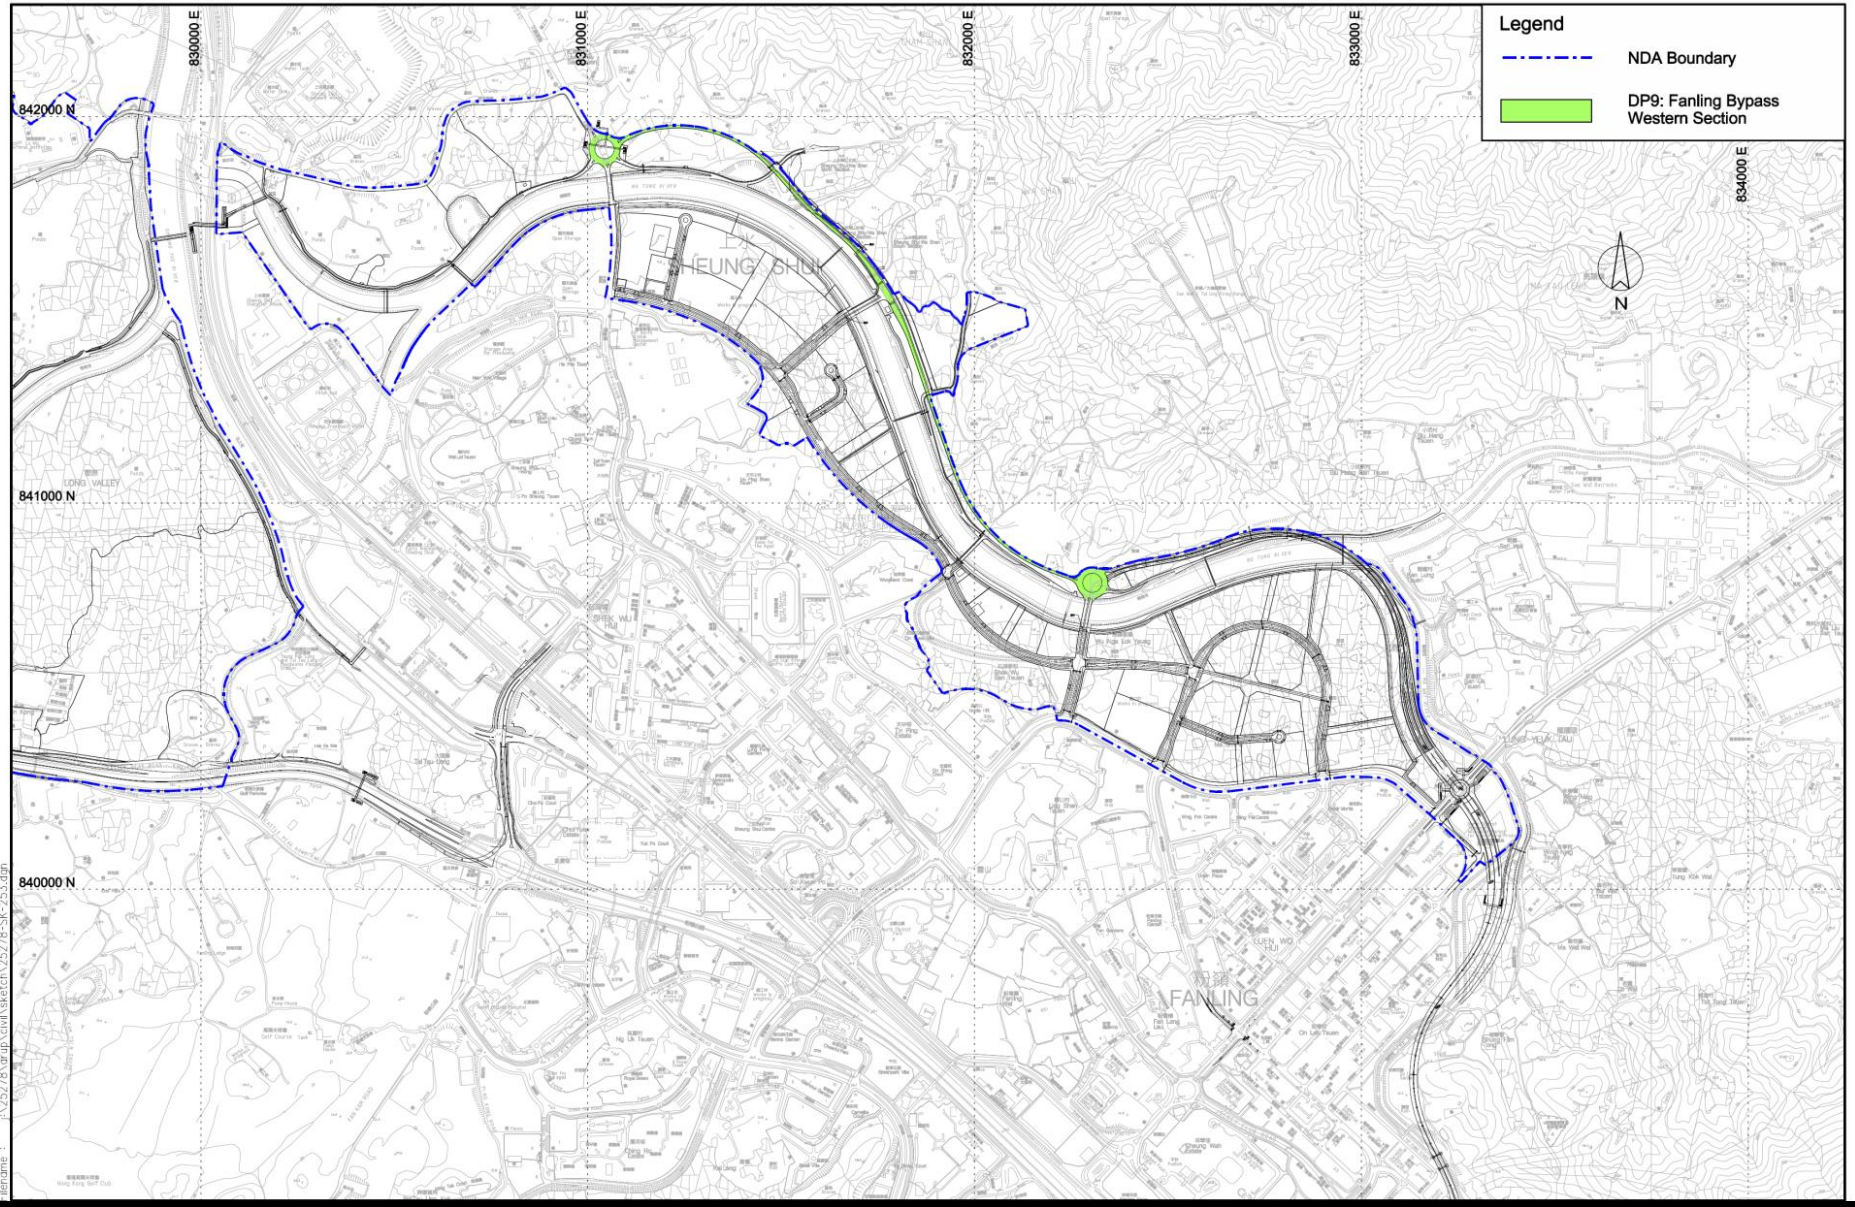

Project Title: Fanling Bypass Eastern Section

Figure 1: Location Plan for the Project

(Extracted from Drawing No. SK/253 of North East New Territories New Development Area Planning and Engineering Study)

Environmental Permit No: EP-472/2013