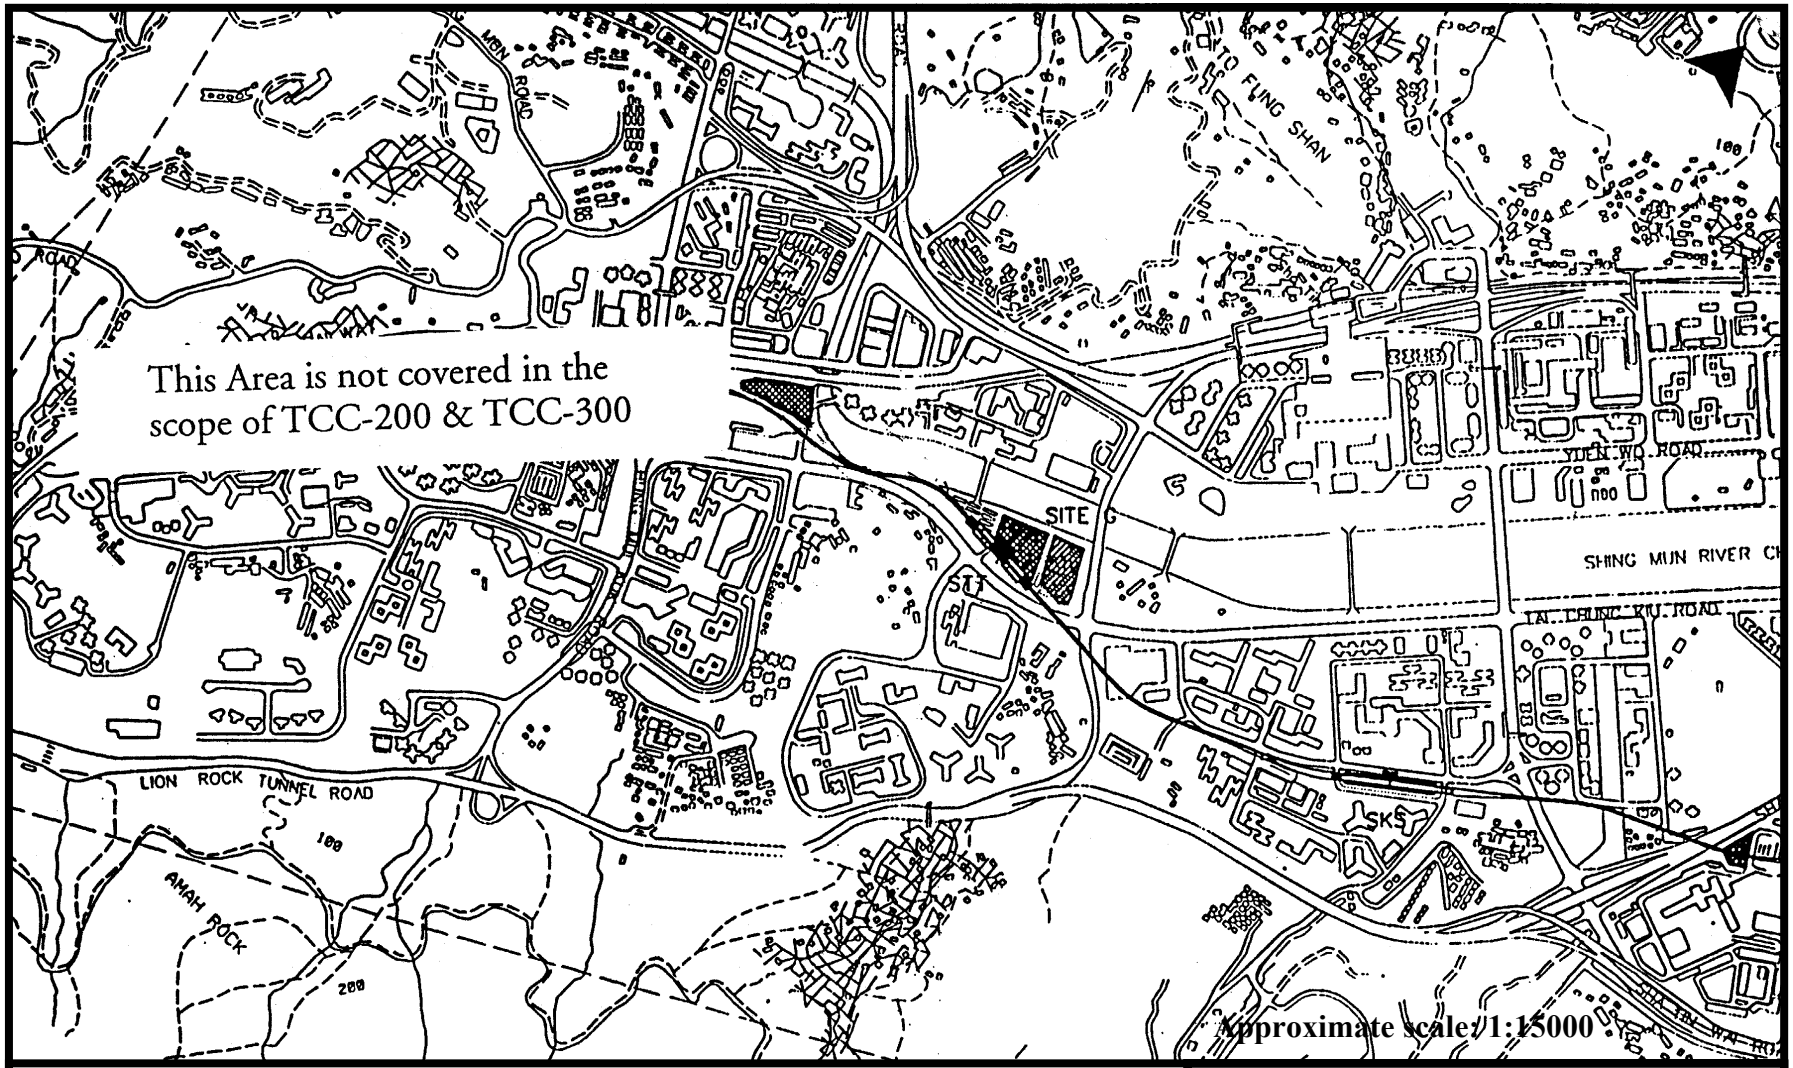

Figure a Project Scope Under TCC200 and TCC300 Tai Wai to Lee On

Key:
- At grade section of railway
- Viaduct section of railway
- Station
- System related worksites
- Construction worksites

Further Environmental Permit No: FEP-02/039/2001