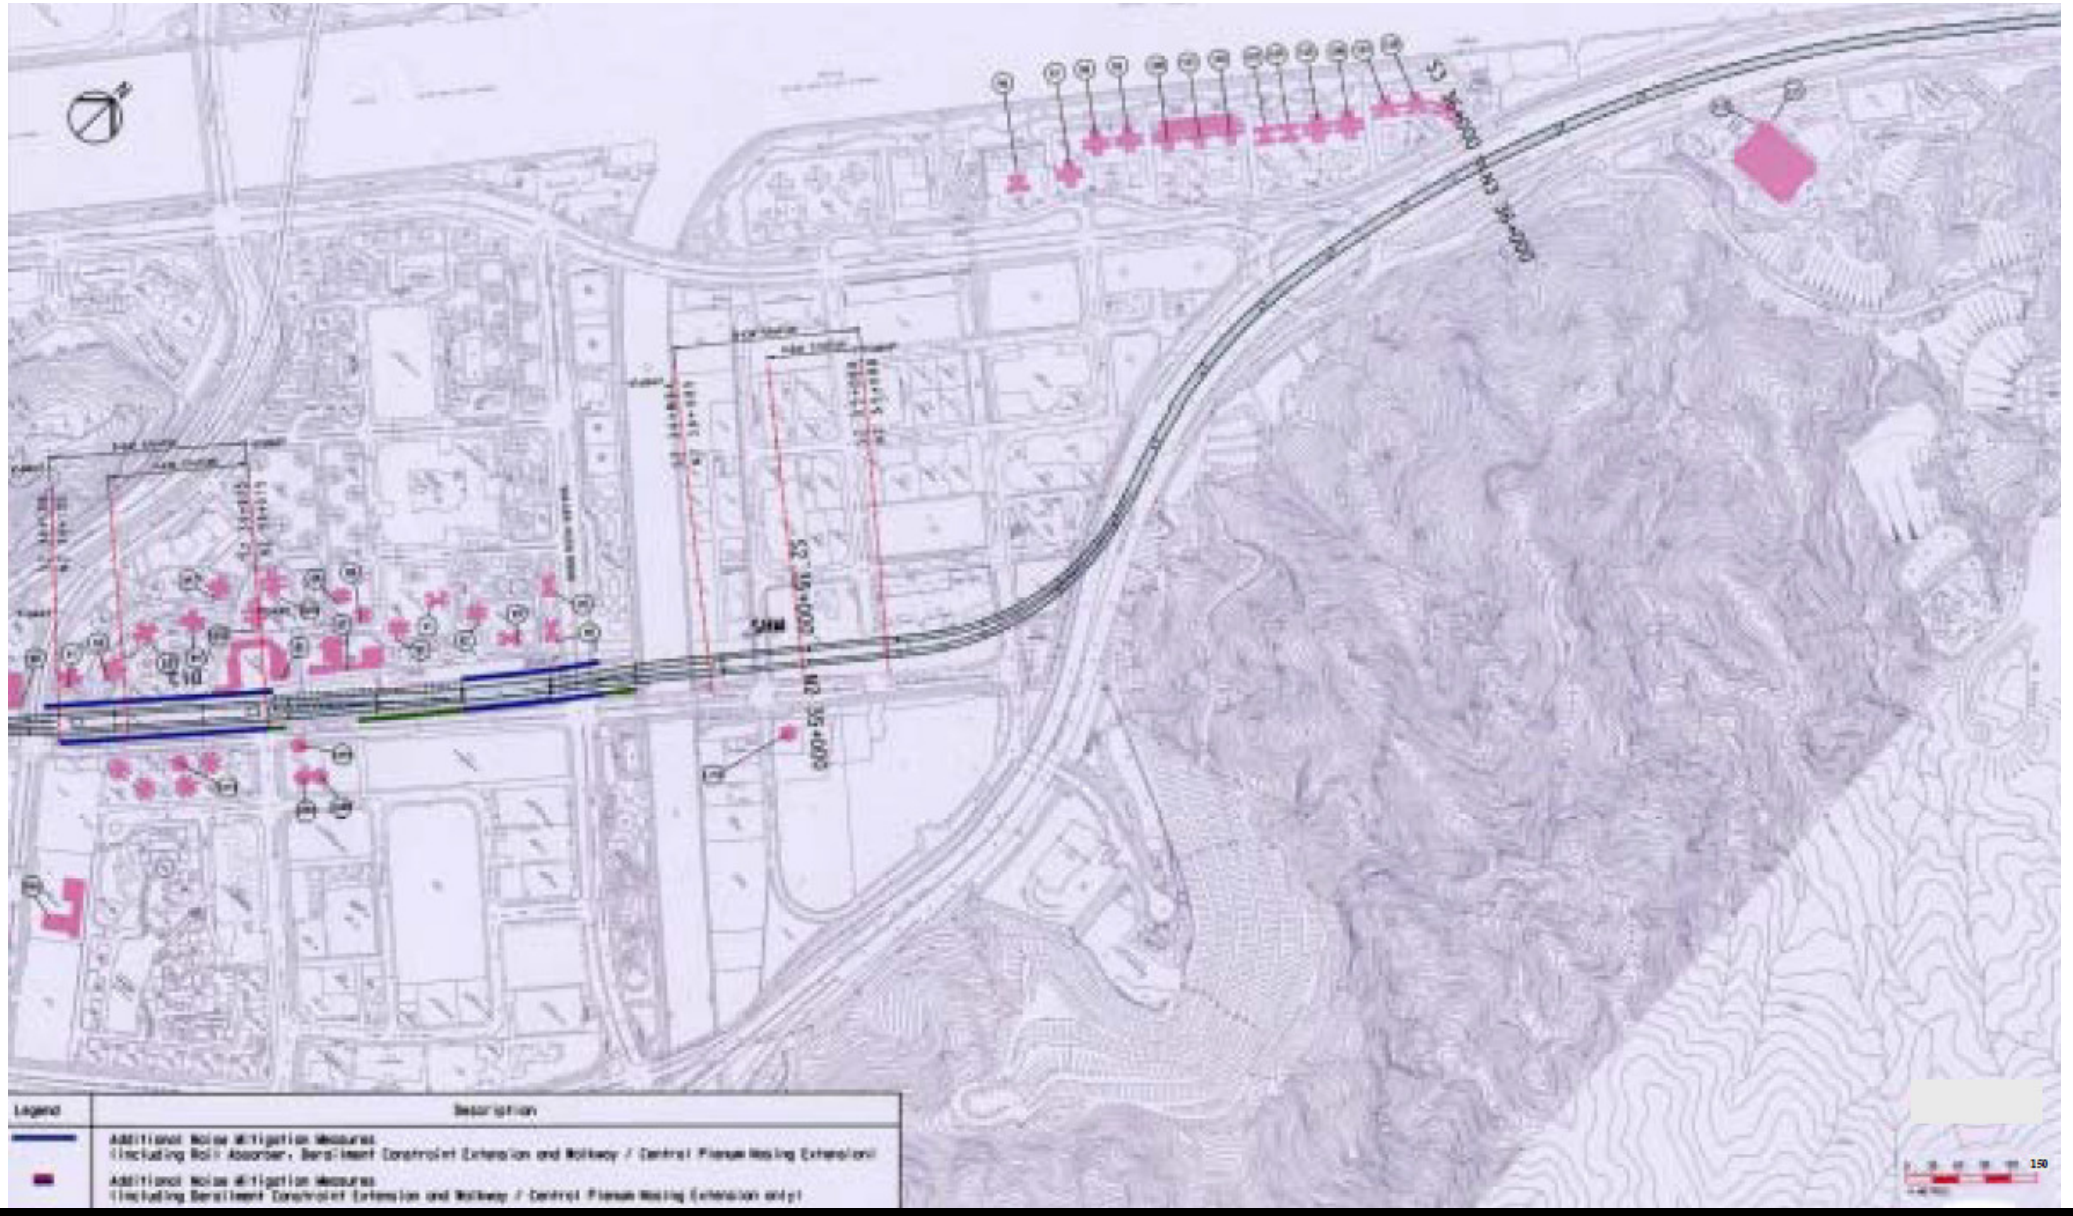

Project Title: East Rail Extensions - Tai Wai to Ma On Shan
Figure 23: Locations of Additional Noise Mitigation Measures
[Extracted from the Figure 23 of FEP Application (Application No.: FEP-132/2012)]

Environmental Permit No:
FEP-05/039/2000/F