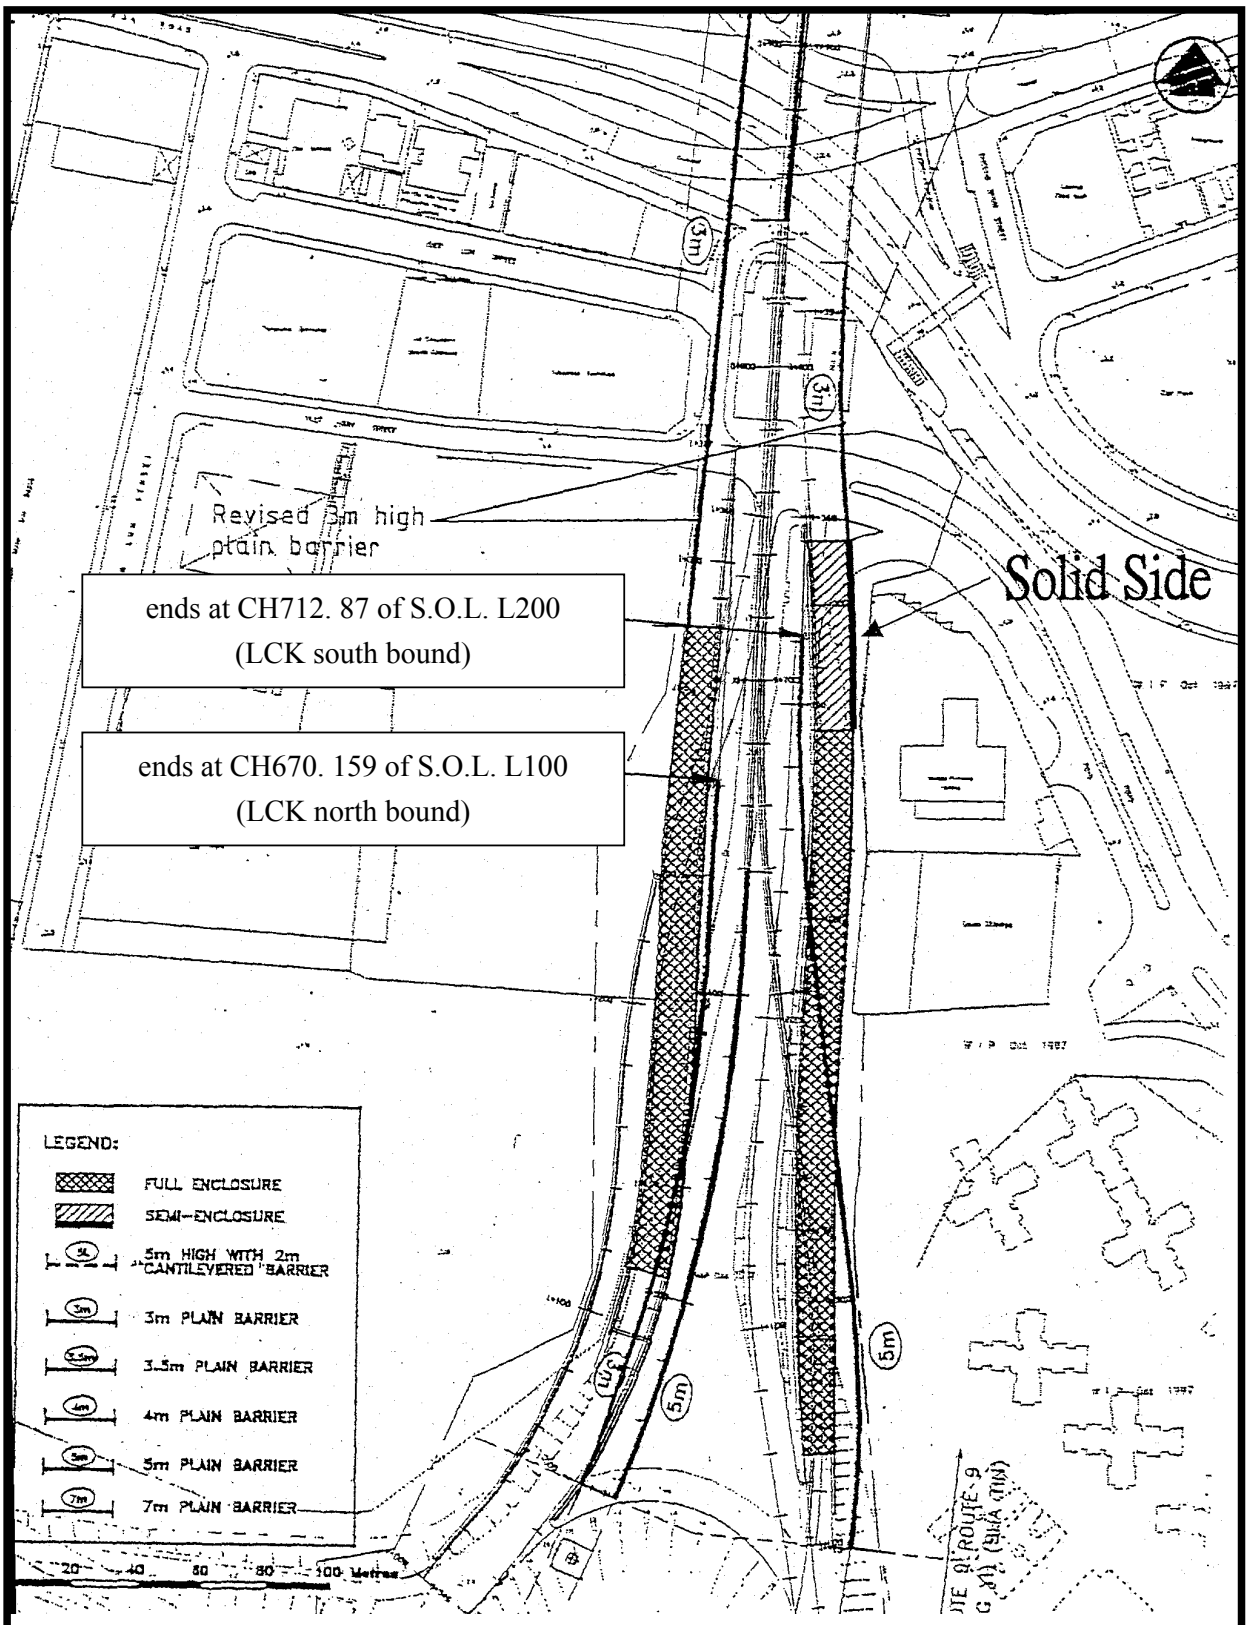

Figure 2 **Noise Barriers and Enclosures**
(Extracted from the Application VEP-094/2003)

Environmental Permit No. EP-103/2001/A