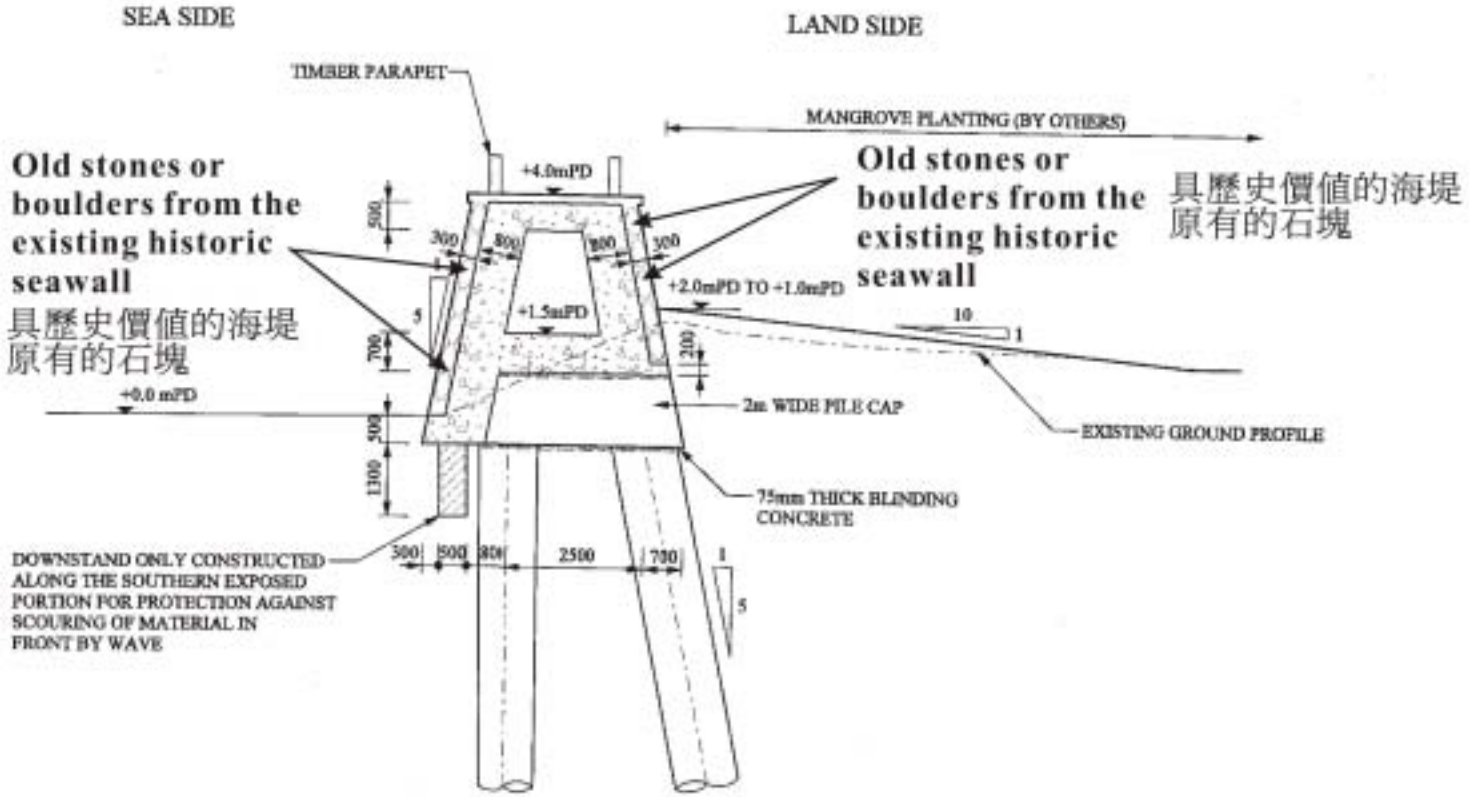


TYPICAL SECTION

**Figure 4 Re-construction of the Historic Seawall Design Scheme**

圖 4 重建具歷史價值的海堤設計圖

(Based on Figure 2.5 of the Environmental Review Report as submitted on 14.08.02 as part of the application documents referred in Part A of this Permit)

**Environmental Permit No.: EP-144/2002/B**

環境許可證編號: EP-144/2002/B