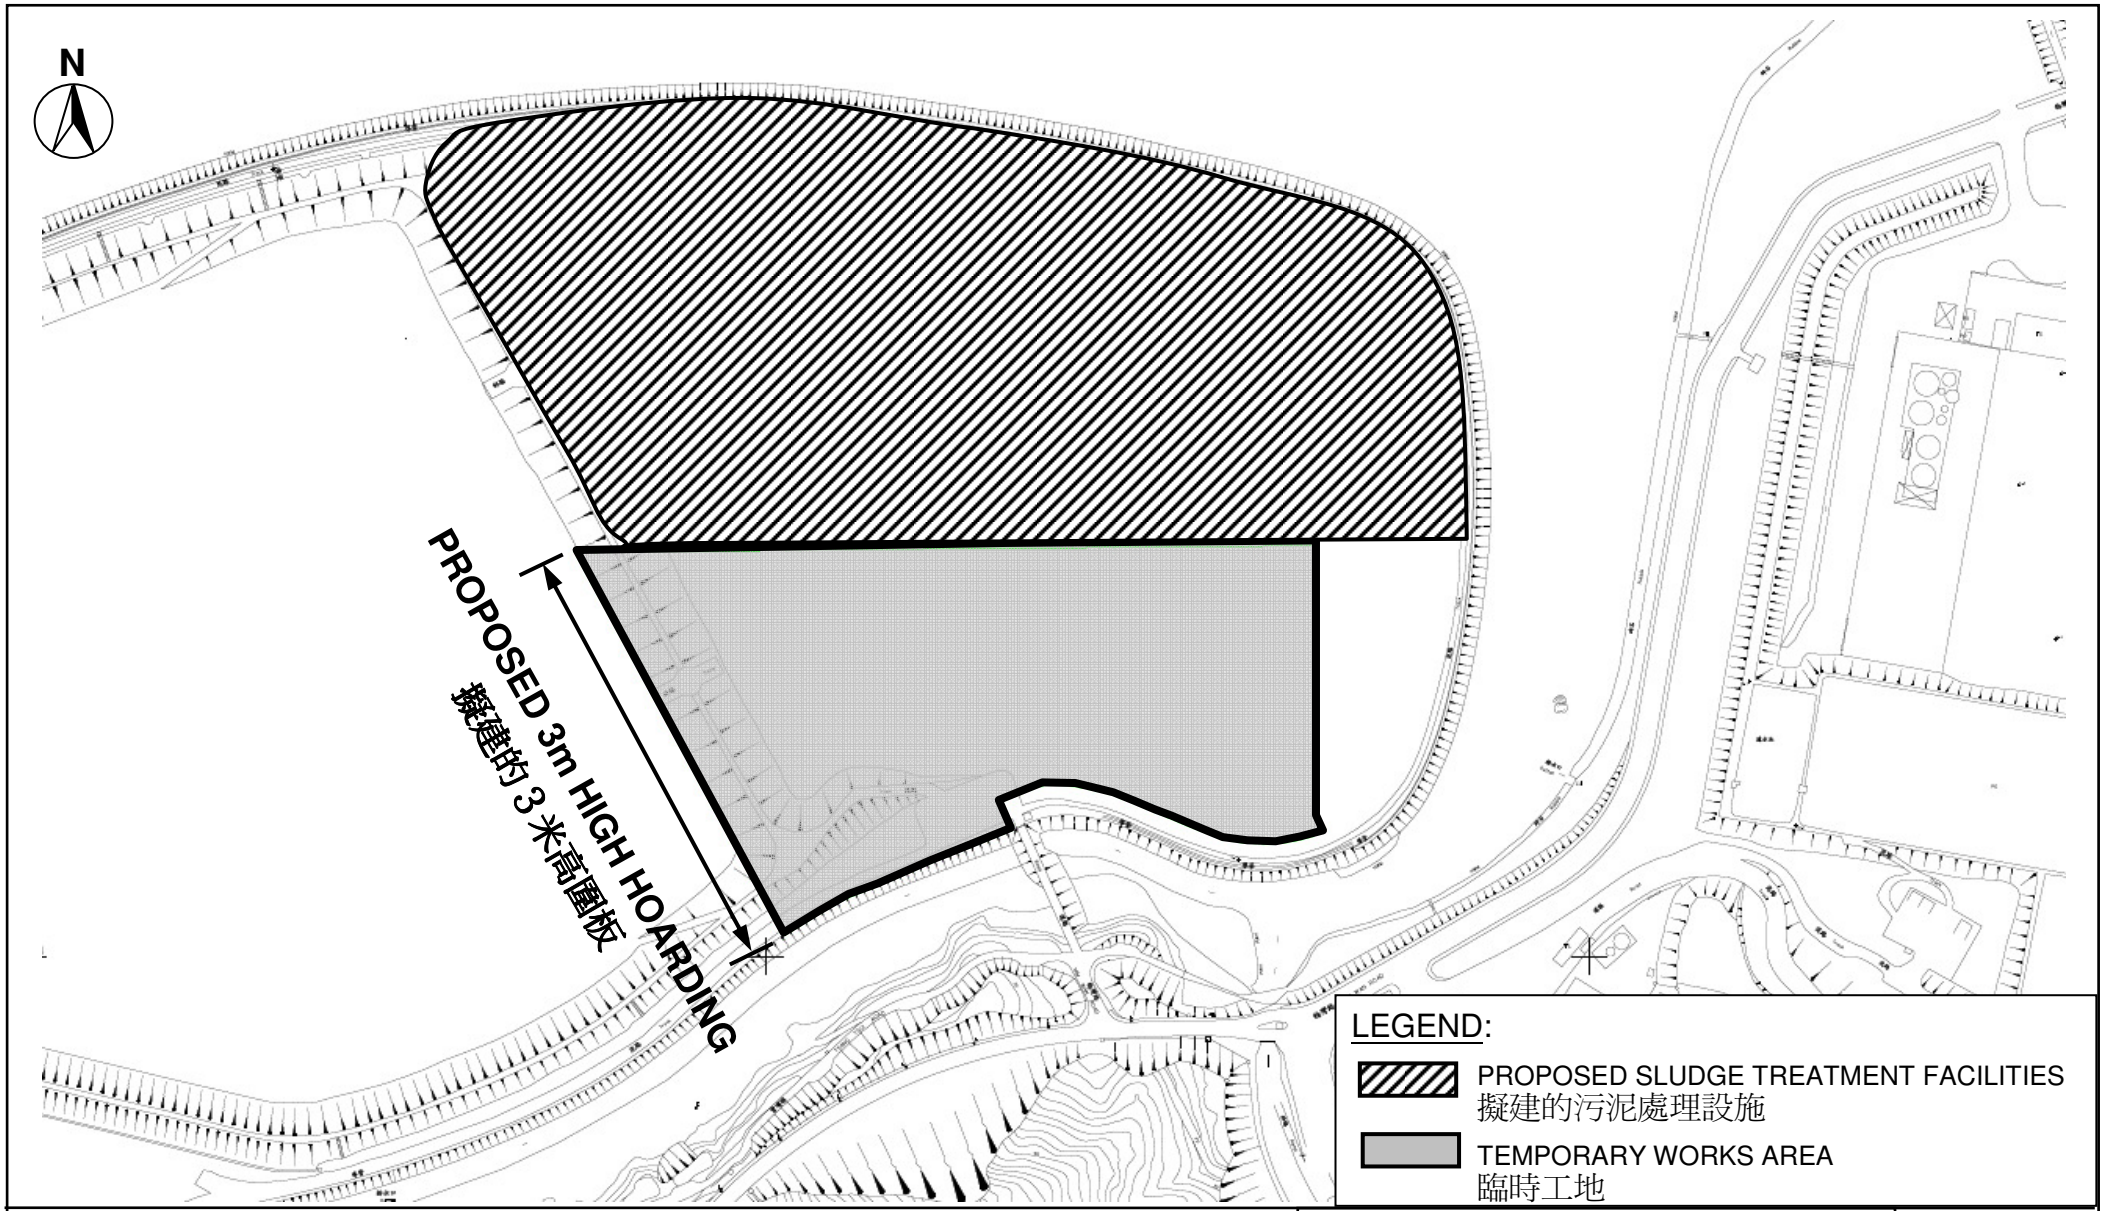

Sludge Treatment Facilities - Proposed Hoarding for Temporary Works Area
污泥處理設施 - 擬建的臨時工地圍板

Figure 2
圖 2

Environmental Permit No. : FEP-01/334/2009/B
環境許可証編號 : FEP-01/334/2009/B