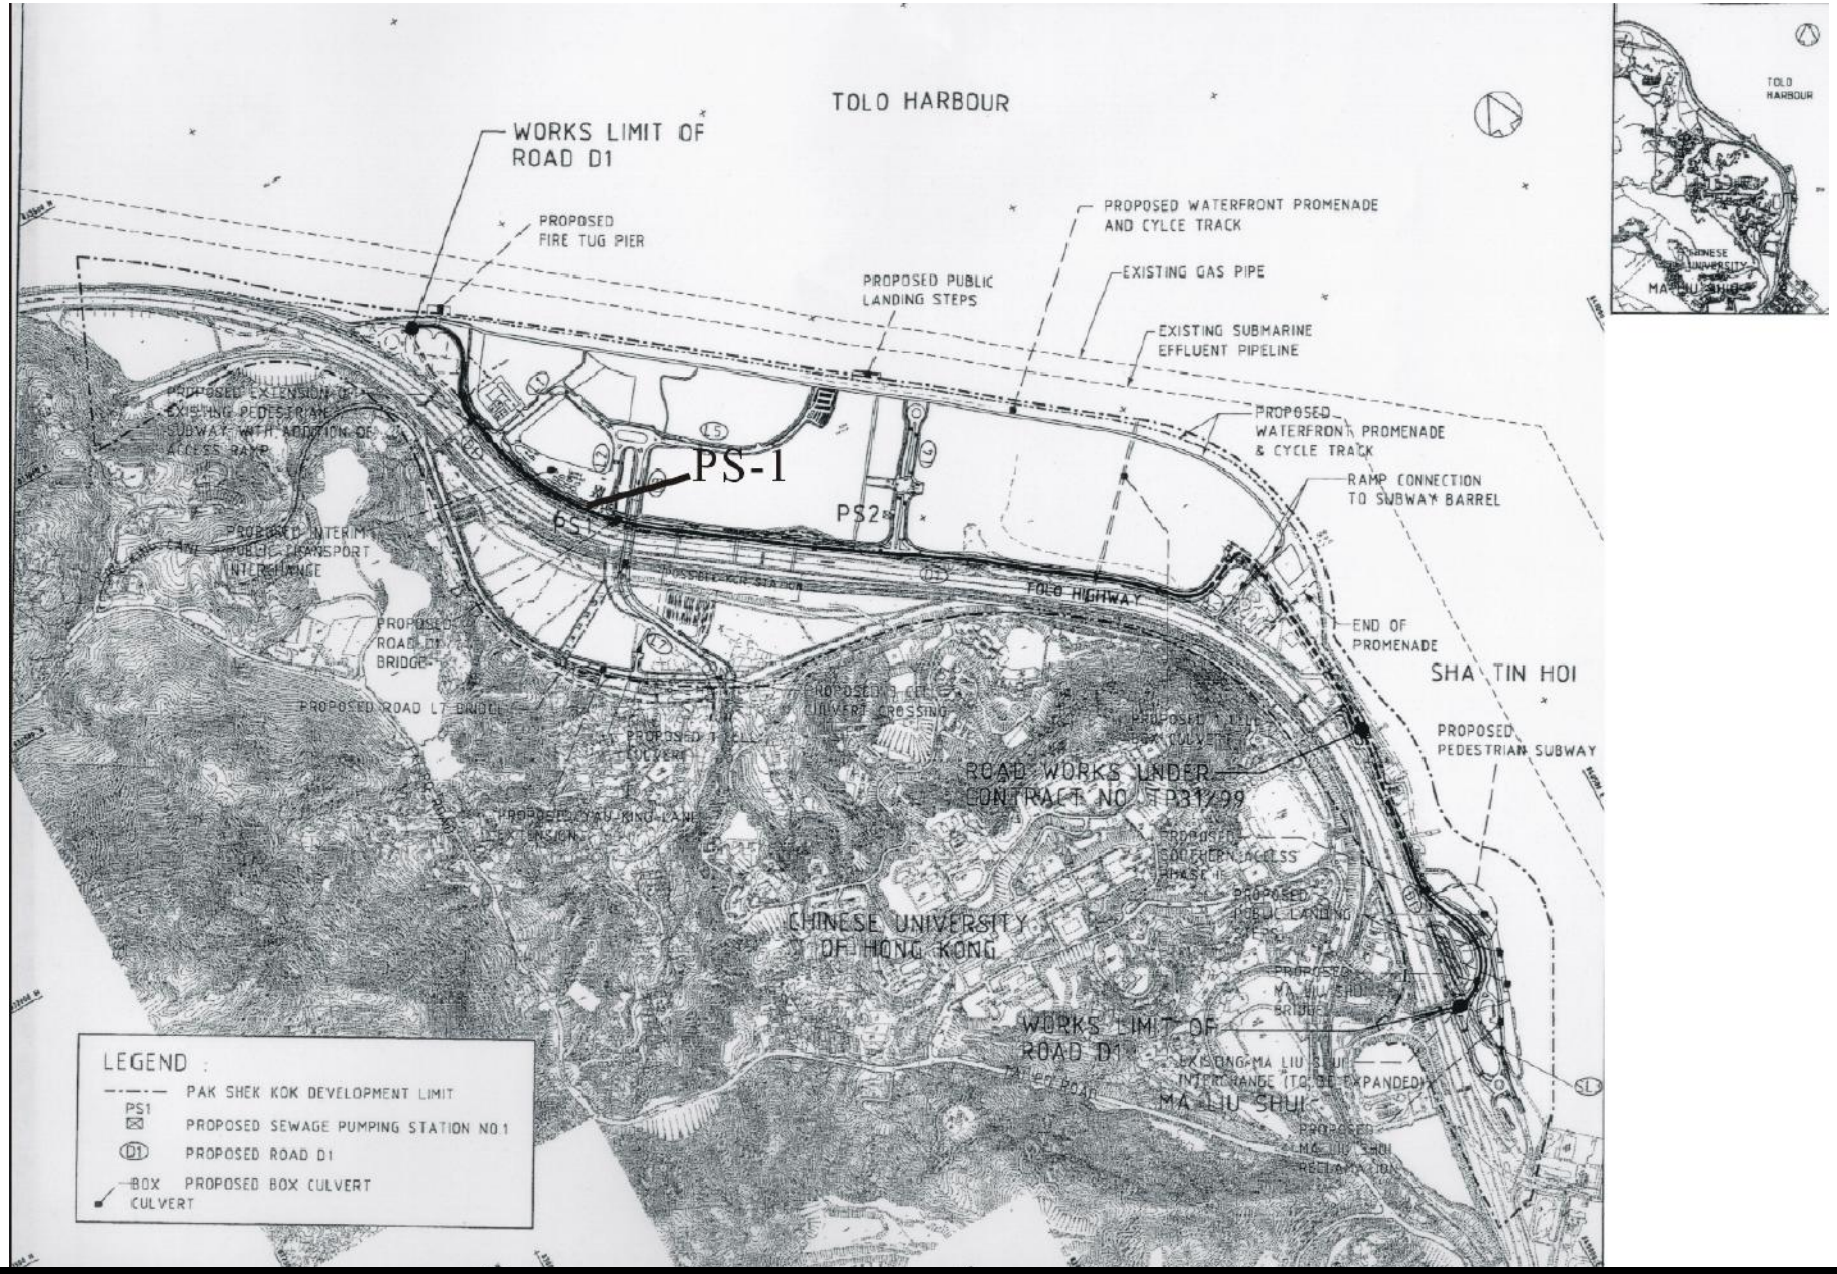

Project Title: Remaining Engineering Infrastructure Works for Pak Shek Kok Development

Figure 1: Location of Road D1

(Extracted from the Figure 1.1 of the Environmental Permit Application No.AEP-108/2001)

Environmental Permit No: EP-108/2001/A