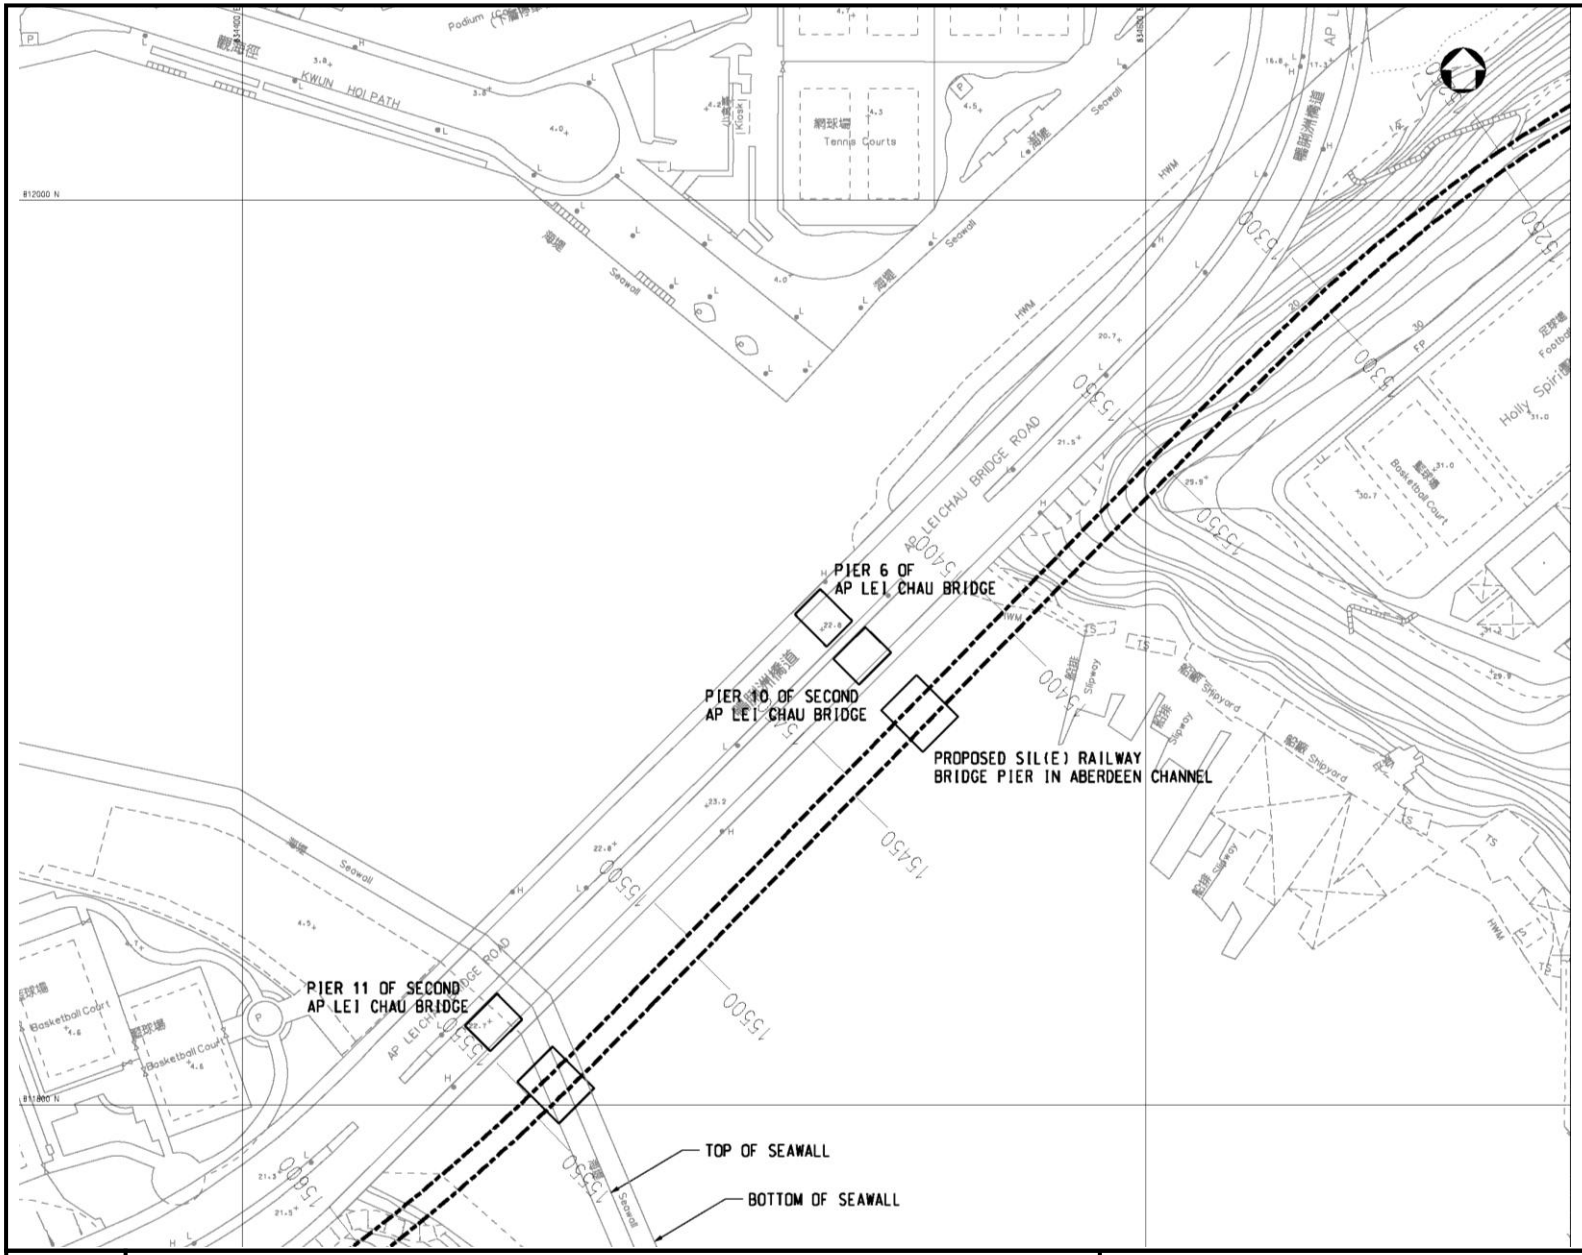

Legend (圖例) :

Pier Foundation
橋墩地基

Proposed SIL(E) Alignment
計劃的南港島綫定綫

Remark (註解):
Location of piers are indicative only and subject to refinement
橋墩位置乃顯示性質，有待詳細設計作調整

Project Title : South Island Line (East)
工程項目名稱 : 南港島綫(東段)

Environmental Permit No. : EP-407/2010/C
環境許可證編號 : EP-407/2010/C

Figure 8: Railway Bridge Pier Foundation
圖 8: 鐵路橋的橋墩地基

(This figure was prepared based on Figure 5.4 of EIA report (Register No.: AEIAR-155/2010))
(本圖是根據環評報告 (登記冊編號 AEIAR-155/2010）圖 5.4 編制)