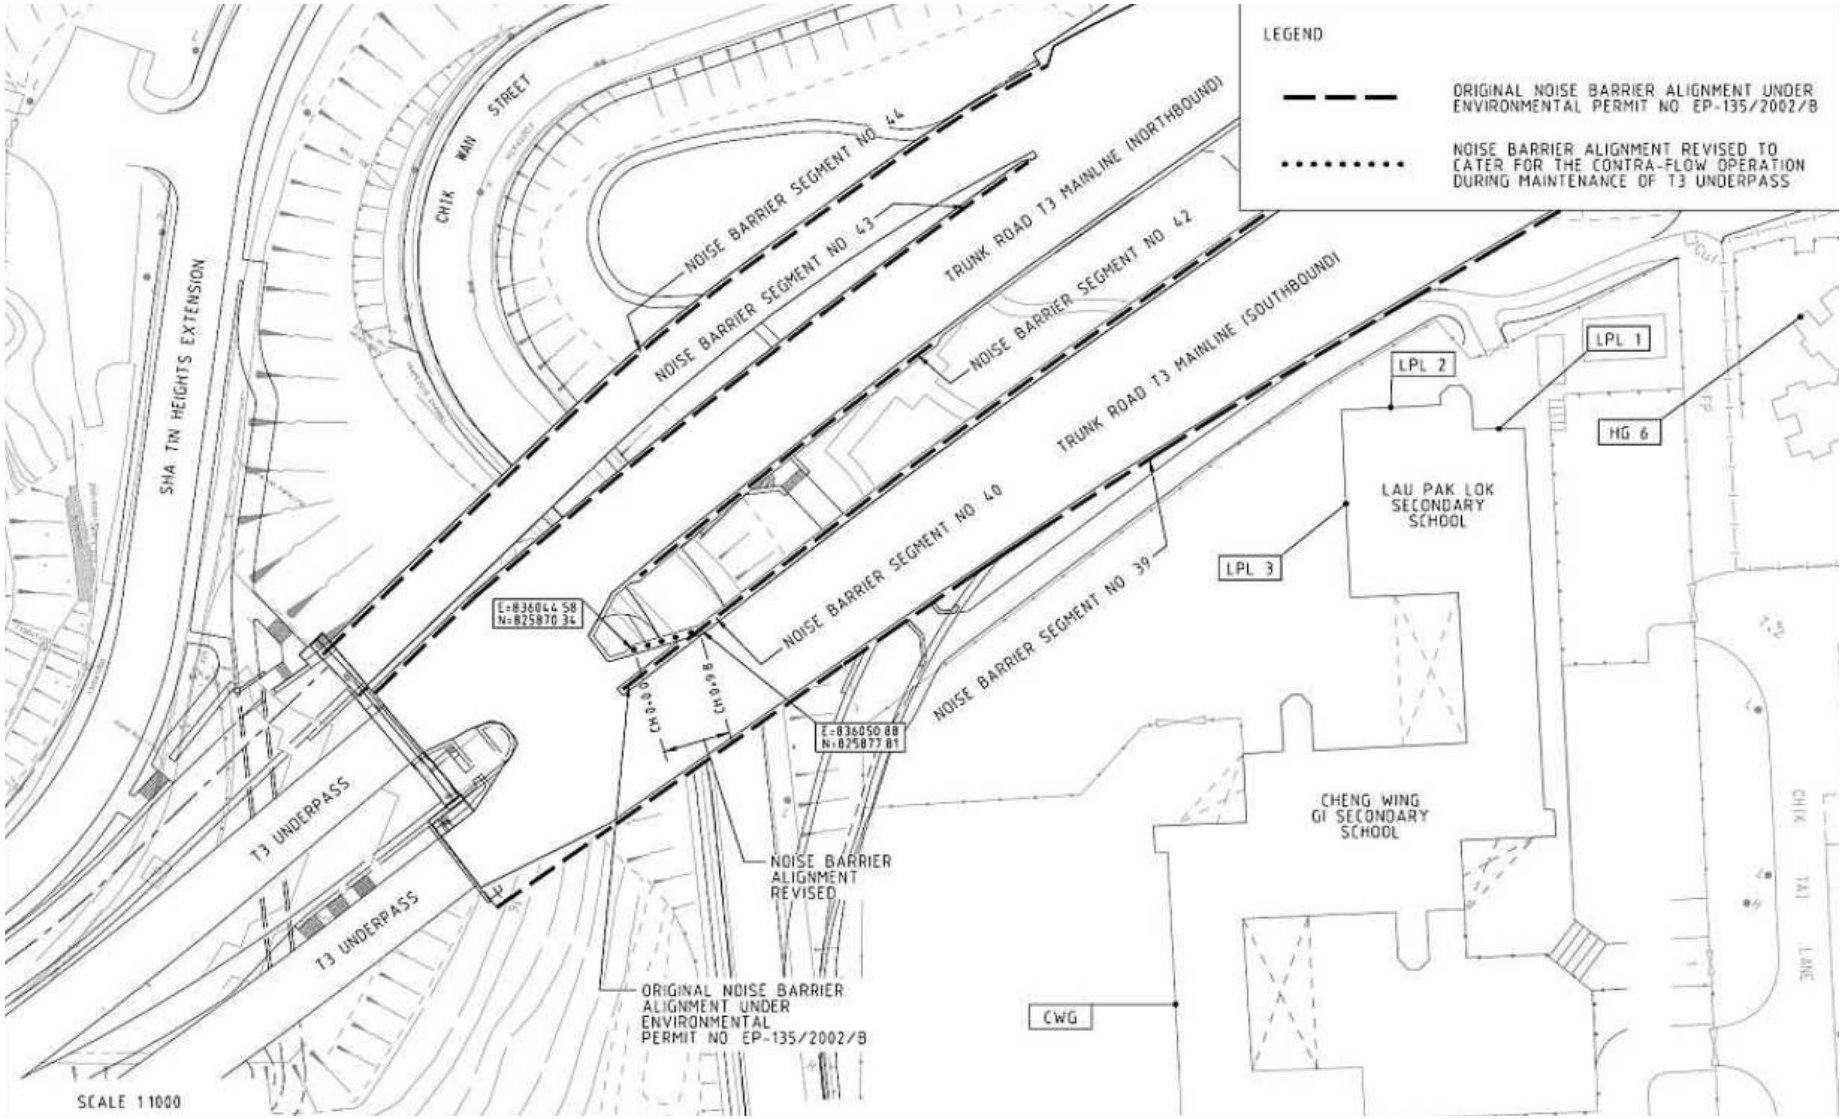

Project Title : Sha Tin New Town- Stage II, Road T3 and Associated Roadworks

Environmental Permit No.: EP-135/2002/J

Figure 7 : Alignment of noise barrier segment no. 40 revised to cater for the contra-flow operation during maintenance of T3 Underpass

(Extracted from the Application for Variation of Environmental Permit (Application No.: VEP-177/2005))