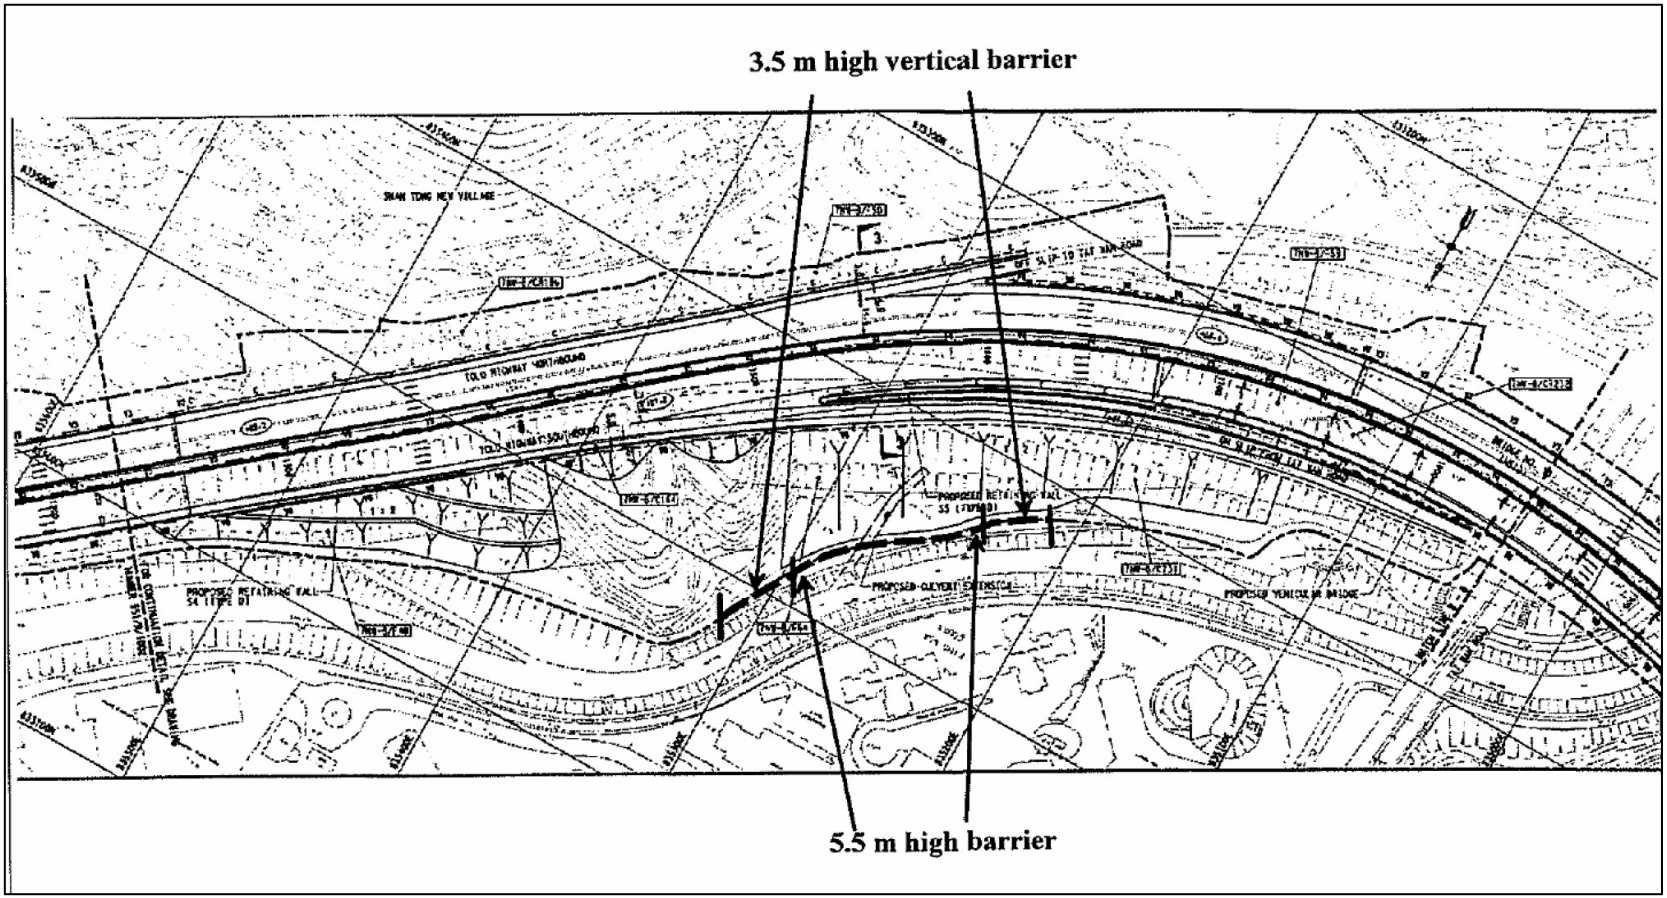

Environmental Permit No:
EP- 324/2008/B

環境許可證編號
EP-324/2008/B

Project

Investigation Assignment for Widening of Tolo Highway/Fanling Highway between Island House Interchange and Fanling

Title

Proposed Locations of Purposed-Built Noise Barriers During Construction

Figure 2a **圖 2a**