附件 II – 1A

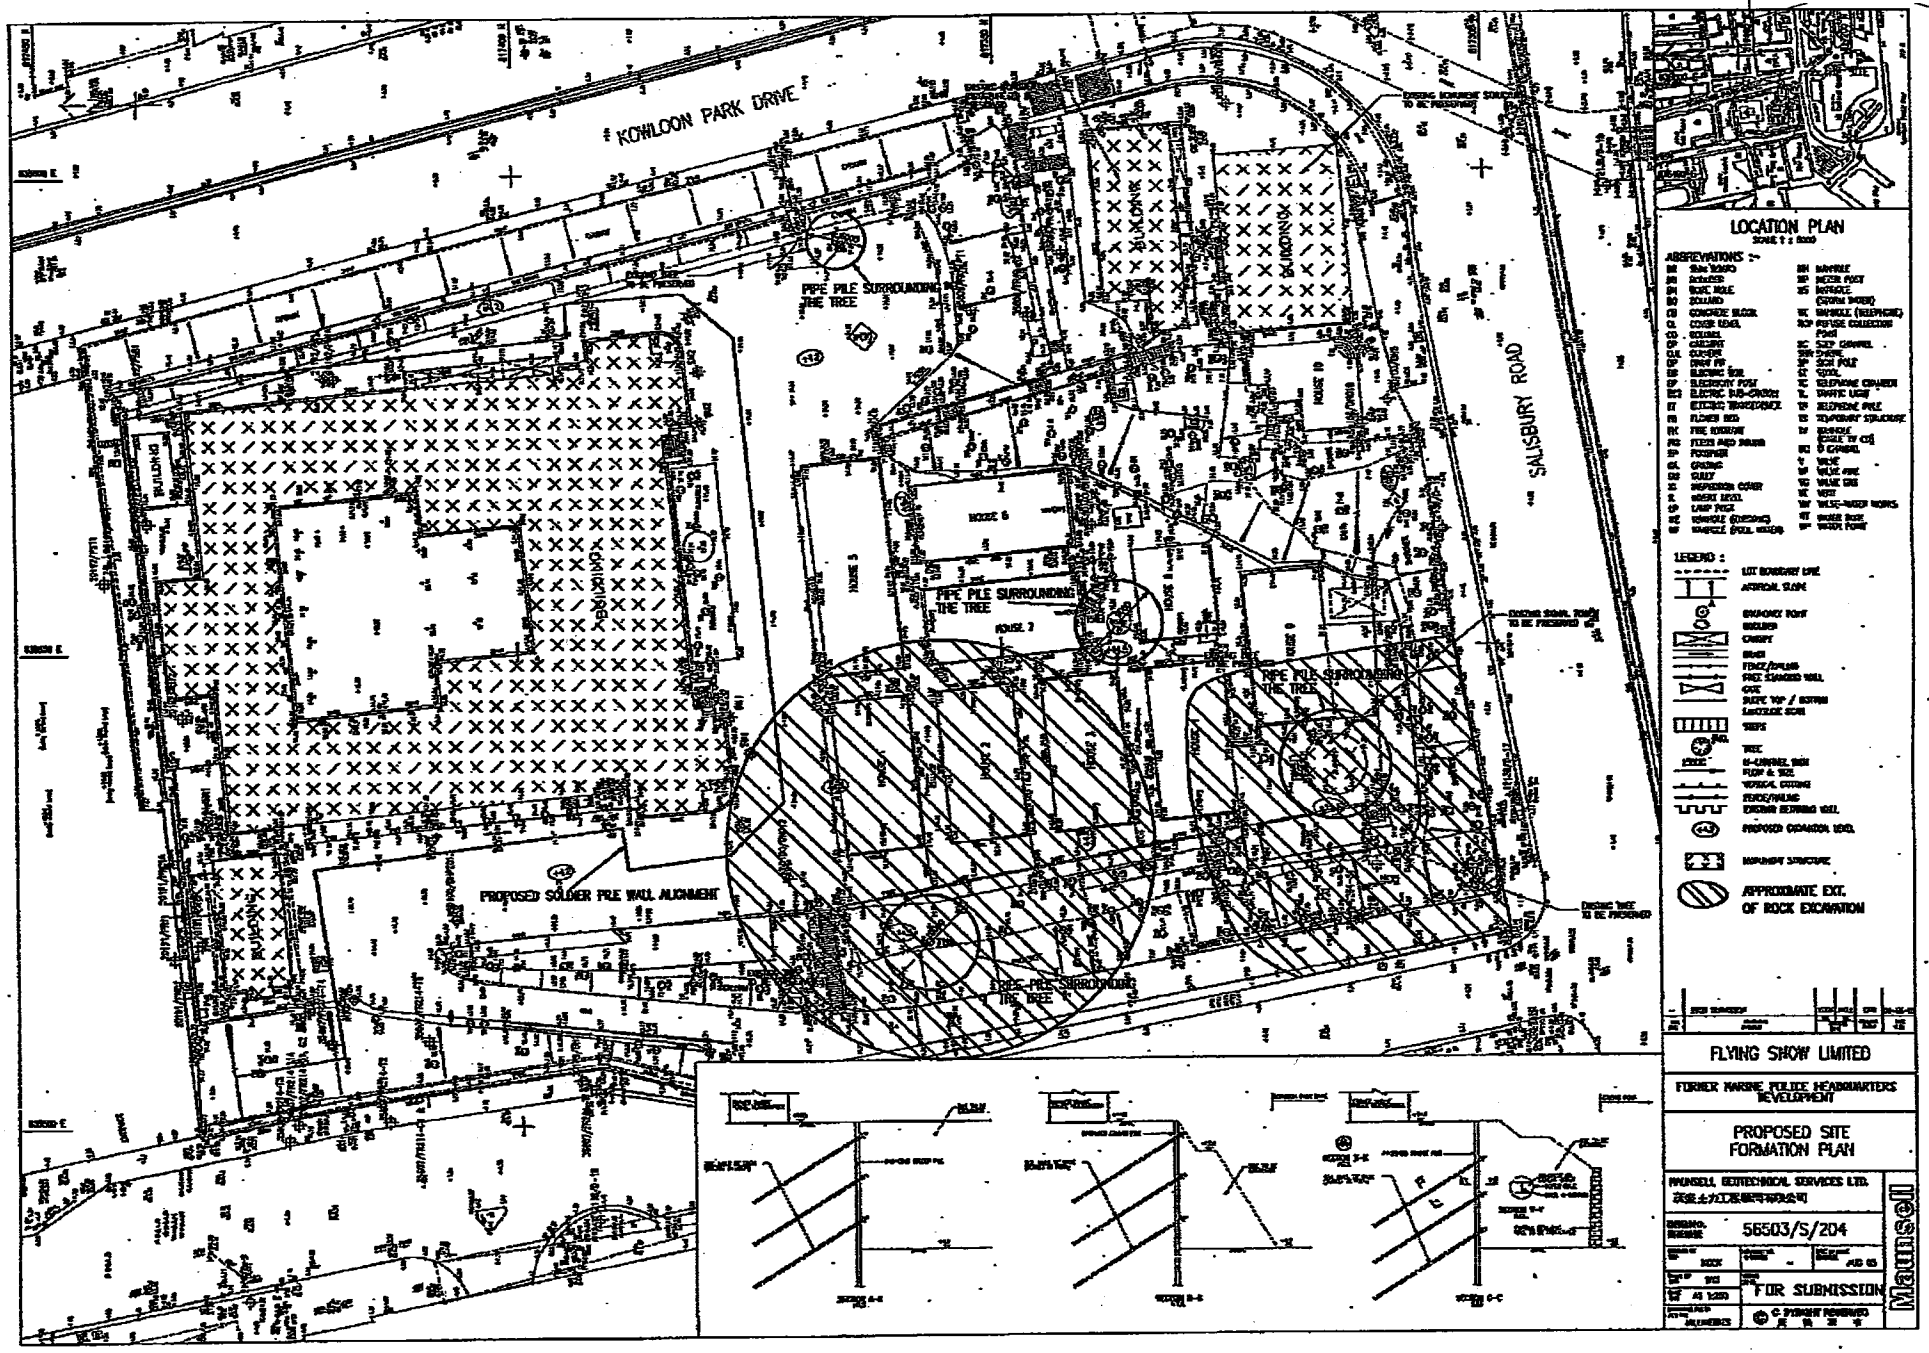
KOWLOON PARK DRIVE
SALISBURY ROAD
PIPE PILE SURROUNDING THE TREE
PIPE PILE SURROUNDING THE TREE
PIPE PILE SURROUNDING THE TREE
PIPE PILE SURROUNDING THE TREE
PROPOSED SOLDIER PILE WALL ALIGNMENT
LOCATION PLAN
ABBREVIATIONS :-
LEGEND :
APPROXIMATE EXT. OF ROCK EXCAVATION
FLYING SNOW LIMITED
FORMER MARINE POLICE HEADQUARTERS DEVELOPMENT
PROPOSED SITE FORMATION PLAN
MAUNSELL GEOTECHNICAL SERVICES LTD.
56503/S/204
FOR SUBMISSION
Maunsell