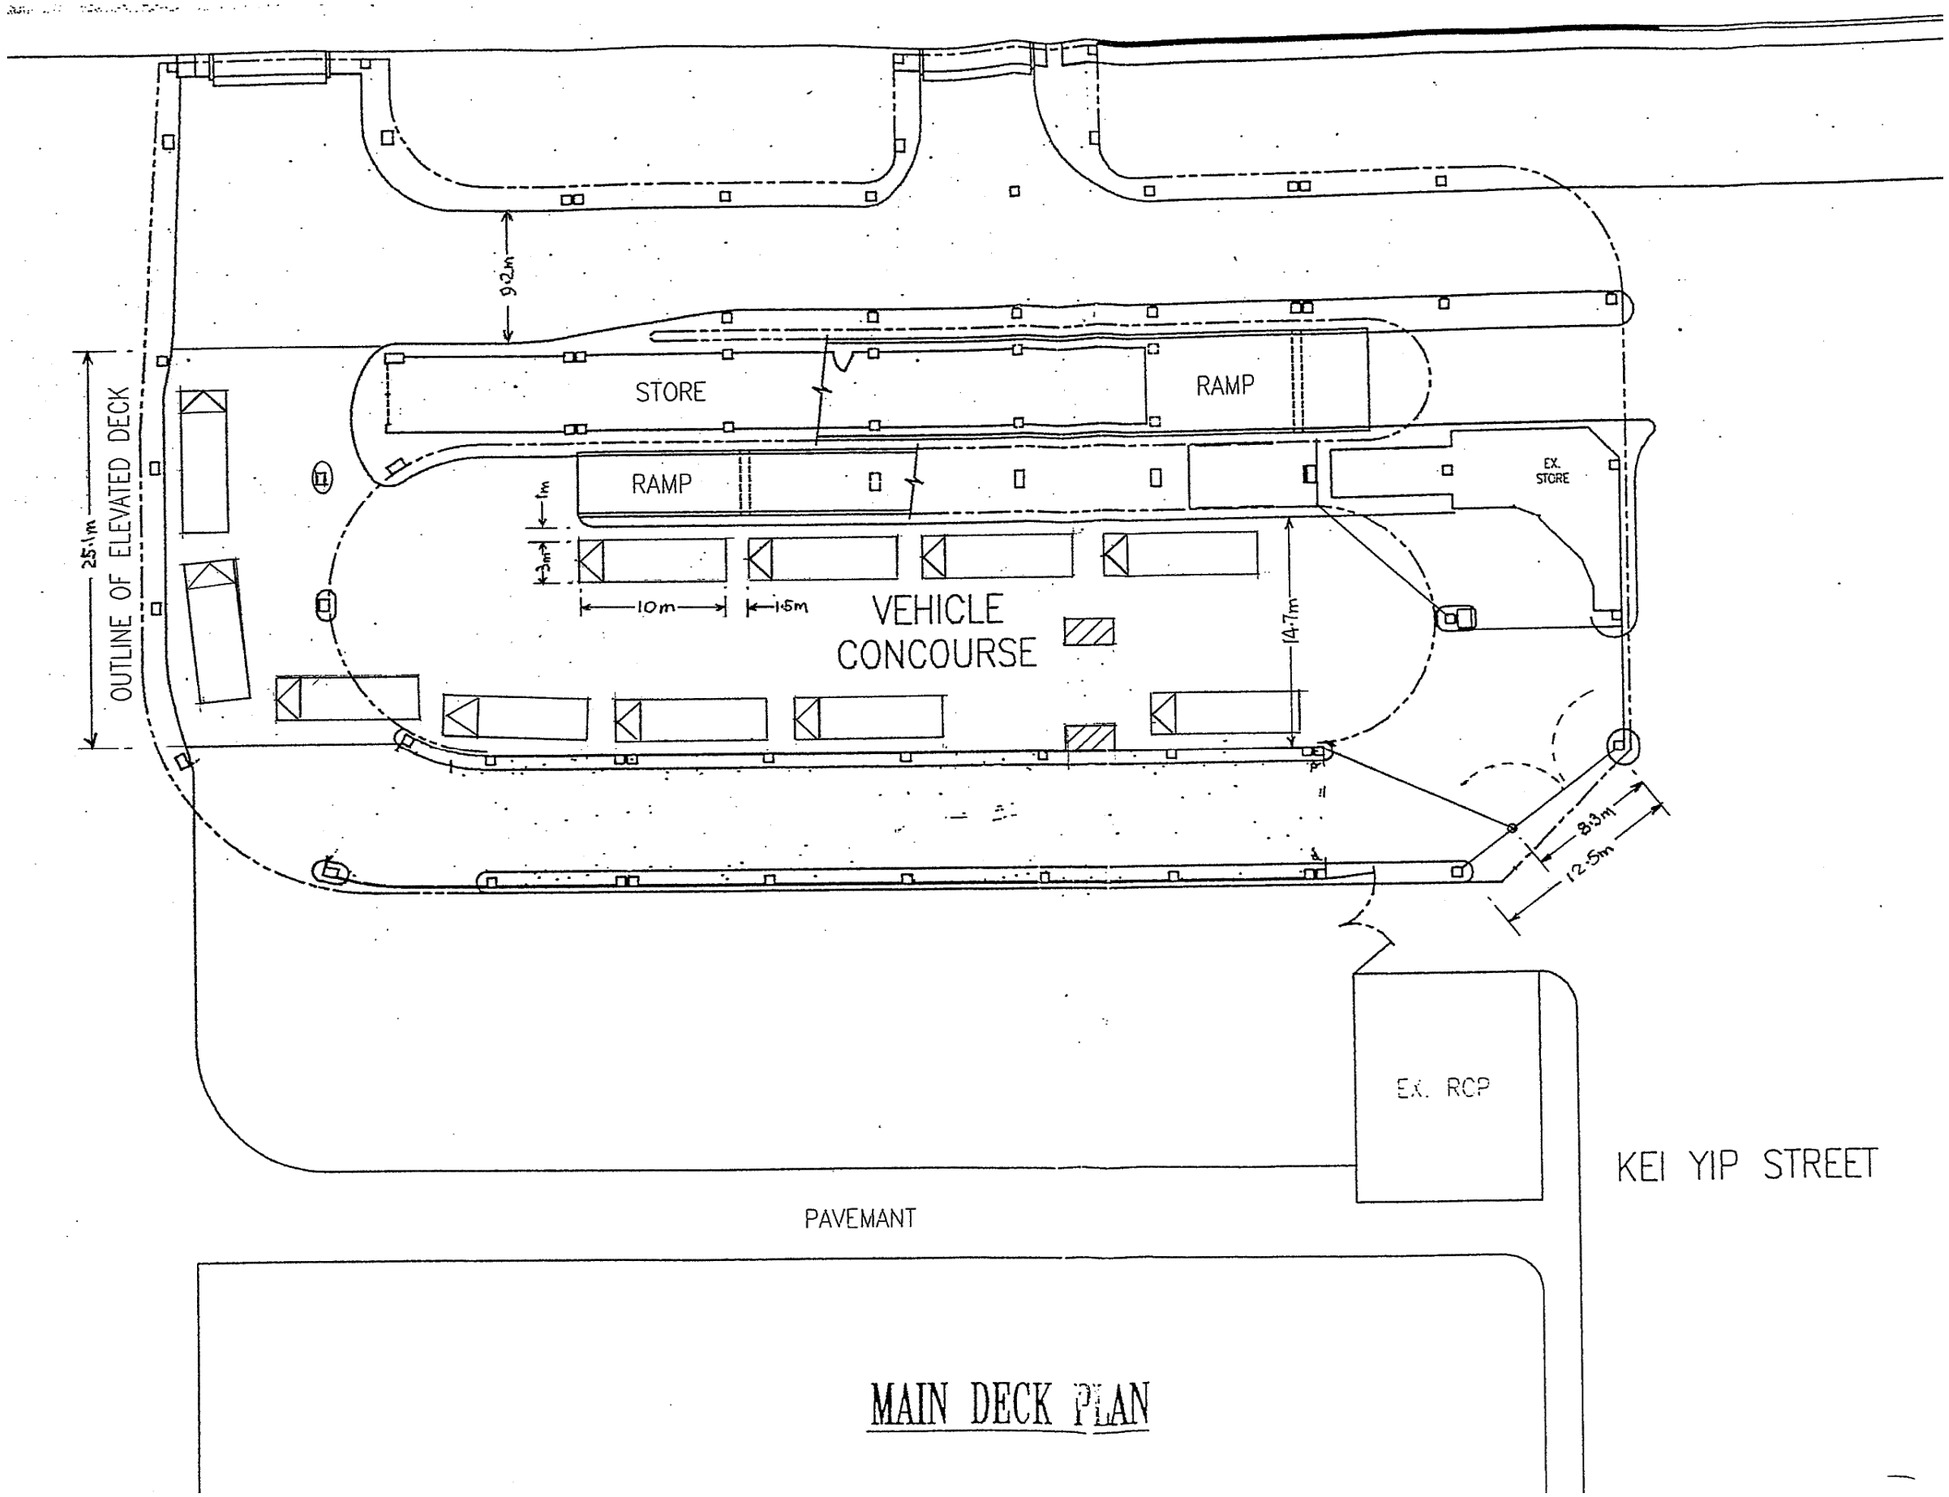

MAIN DECK PLAN

ENSR | AECOM

Agreement No. CE 35/2006(CE)

Kai Tak Development Engineering Study cum Design and Construction of Advance Works – Investigation, Design and Construction

Layout of Kwun Tong Dangerous Goods Vehicular Ferry Pier

SCALE	N.T.S.	DATE	May 2008
CHECK	TCYC	DRAWN	--
JOB NO.	60022503	DRAWING No.	11.3.4
		Rev	-

P:\60022503\Reports\S3EIA\Draft-EIA-V4\EIA\EIA_PDF\Figures\Chapter_11\Section 11-3 - Figure(DGVFP)-issue4