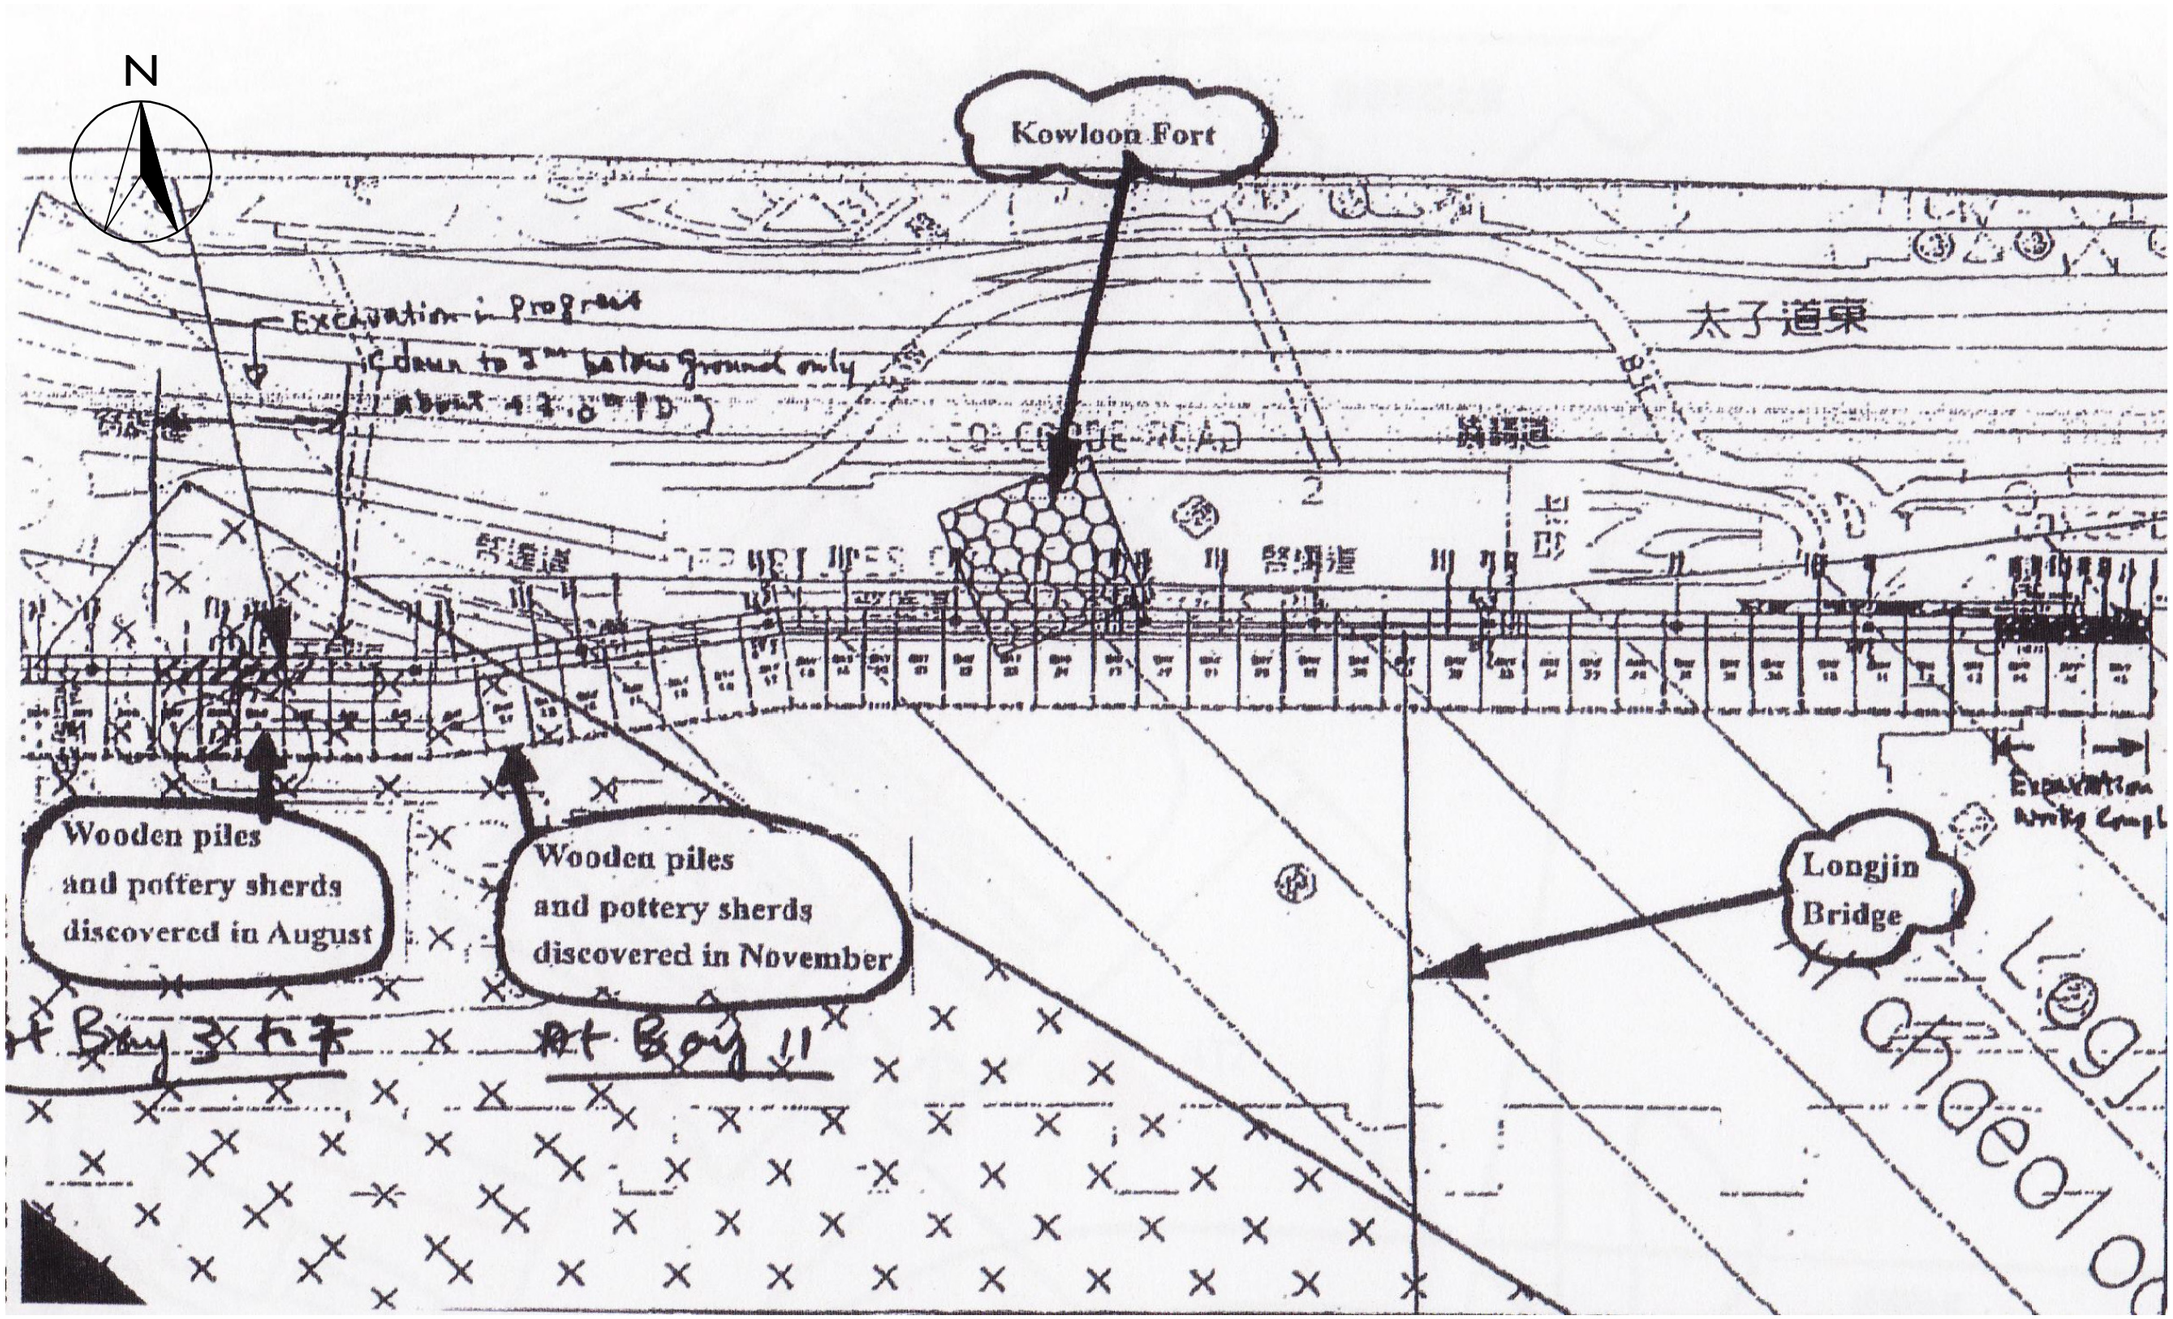

DATE 2008-6-3 15:08:56 XUCF

MAUNSELL | AECOM Maunsell Consultants Asia Ltd	AGREEMENT NO. CE 35/2006 (CE) KAI TAK DEVELOPMENT ENGINEERING STUDY CUM DESIGN AND CONSTRUCTION OF ADVANCE WORKS-INVESTIGATION, DESIGN AND CONSTRUCTION PLAN SHOWING THE LOCATIONS WHERE ARCHAEOLOGICAL FEATURES WERE IDENTIFIED DURING THE DSD WORKS	SCALE: N.T.S. / DATE: JUN. 2008 CHECK: - / DRAWN: XYZ JOB No.: 60022503 / DRAWING No.: FIG 12.9 / REV: -	

SZO: p:\projects\60022503\DRAWING\FIGURE\FIG 12.9.dgn