LANDSCAPE AND VISUAL MITIGATION MEASURES DURING CONSTRUCTION

CM1	All existing trees shall be carefully protected during construction.
CM2	Trees unavoidably affected by the works shall be transplanted where practical. Detailed transplanting proposal will be submitted to relevant government departments for approval in accordance with ETWBC 2/2004 and 3/2006. Final locations of transplanted trees shall be agreed prior to commencement of the work.
CM3	Control of night-time lighting.
CM4	Erection of decorative screen hoarding.

LANDSCAPE AND VISUAL MITIGATION MEASURES DURING OPERATION

OM1	Compensatory tree planting should be incorporated into the proposed projects where trees are affected.
OM2	Tall buffer screen tree / shrub / climber planting, vertical green and roof greening where appropriate should be incorporated to soften hard engineering structures and facilities.
OM3	N/A
OM4	N/A
OM5	Aesthetically pleasing design as regard to the form, material and finishes shall be incorporated to all buildings, engineering structures and associated infrastructure facilities.

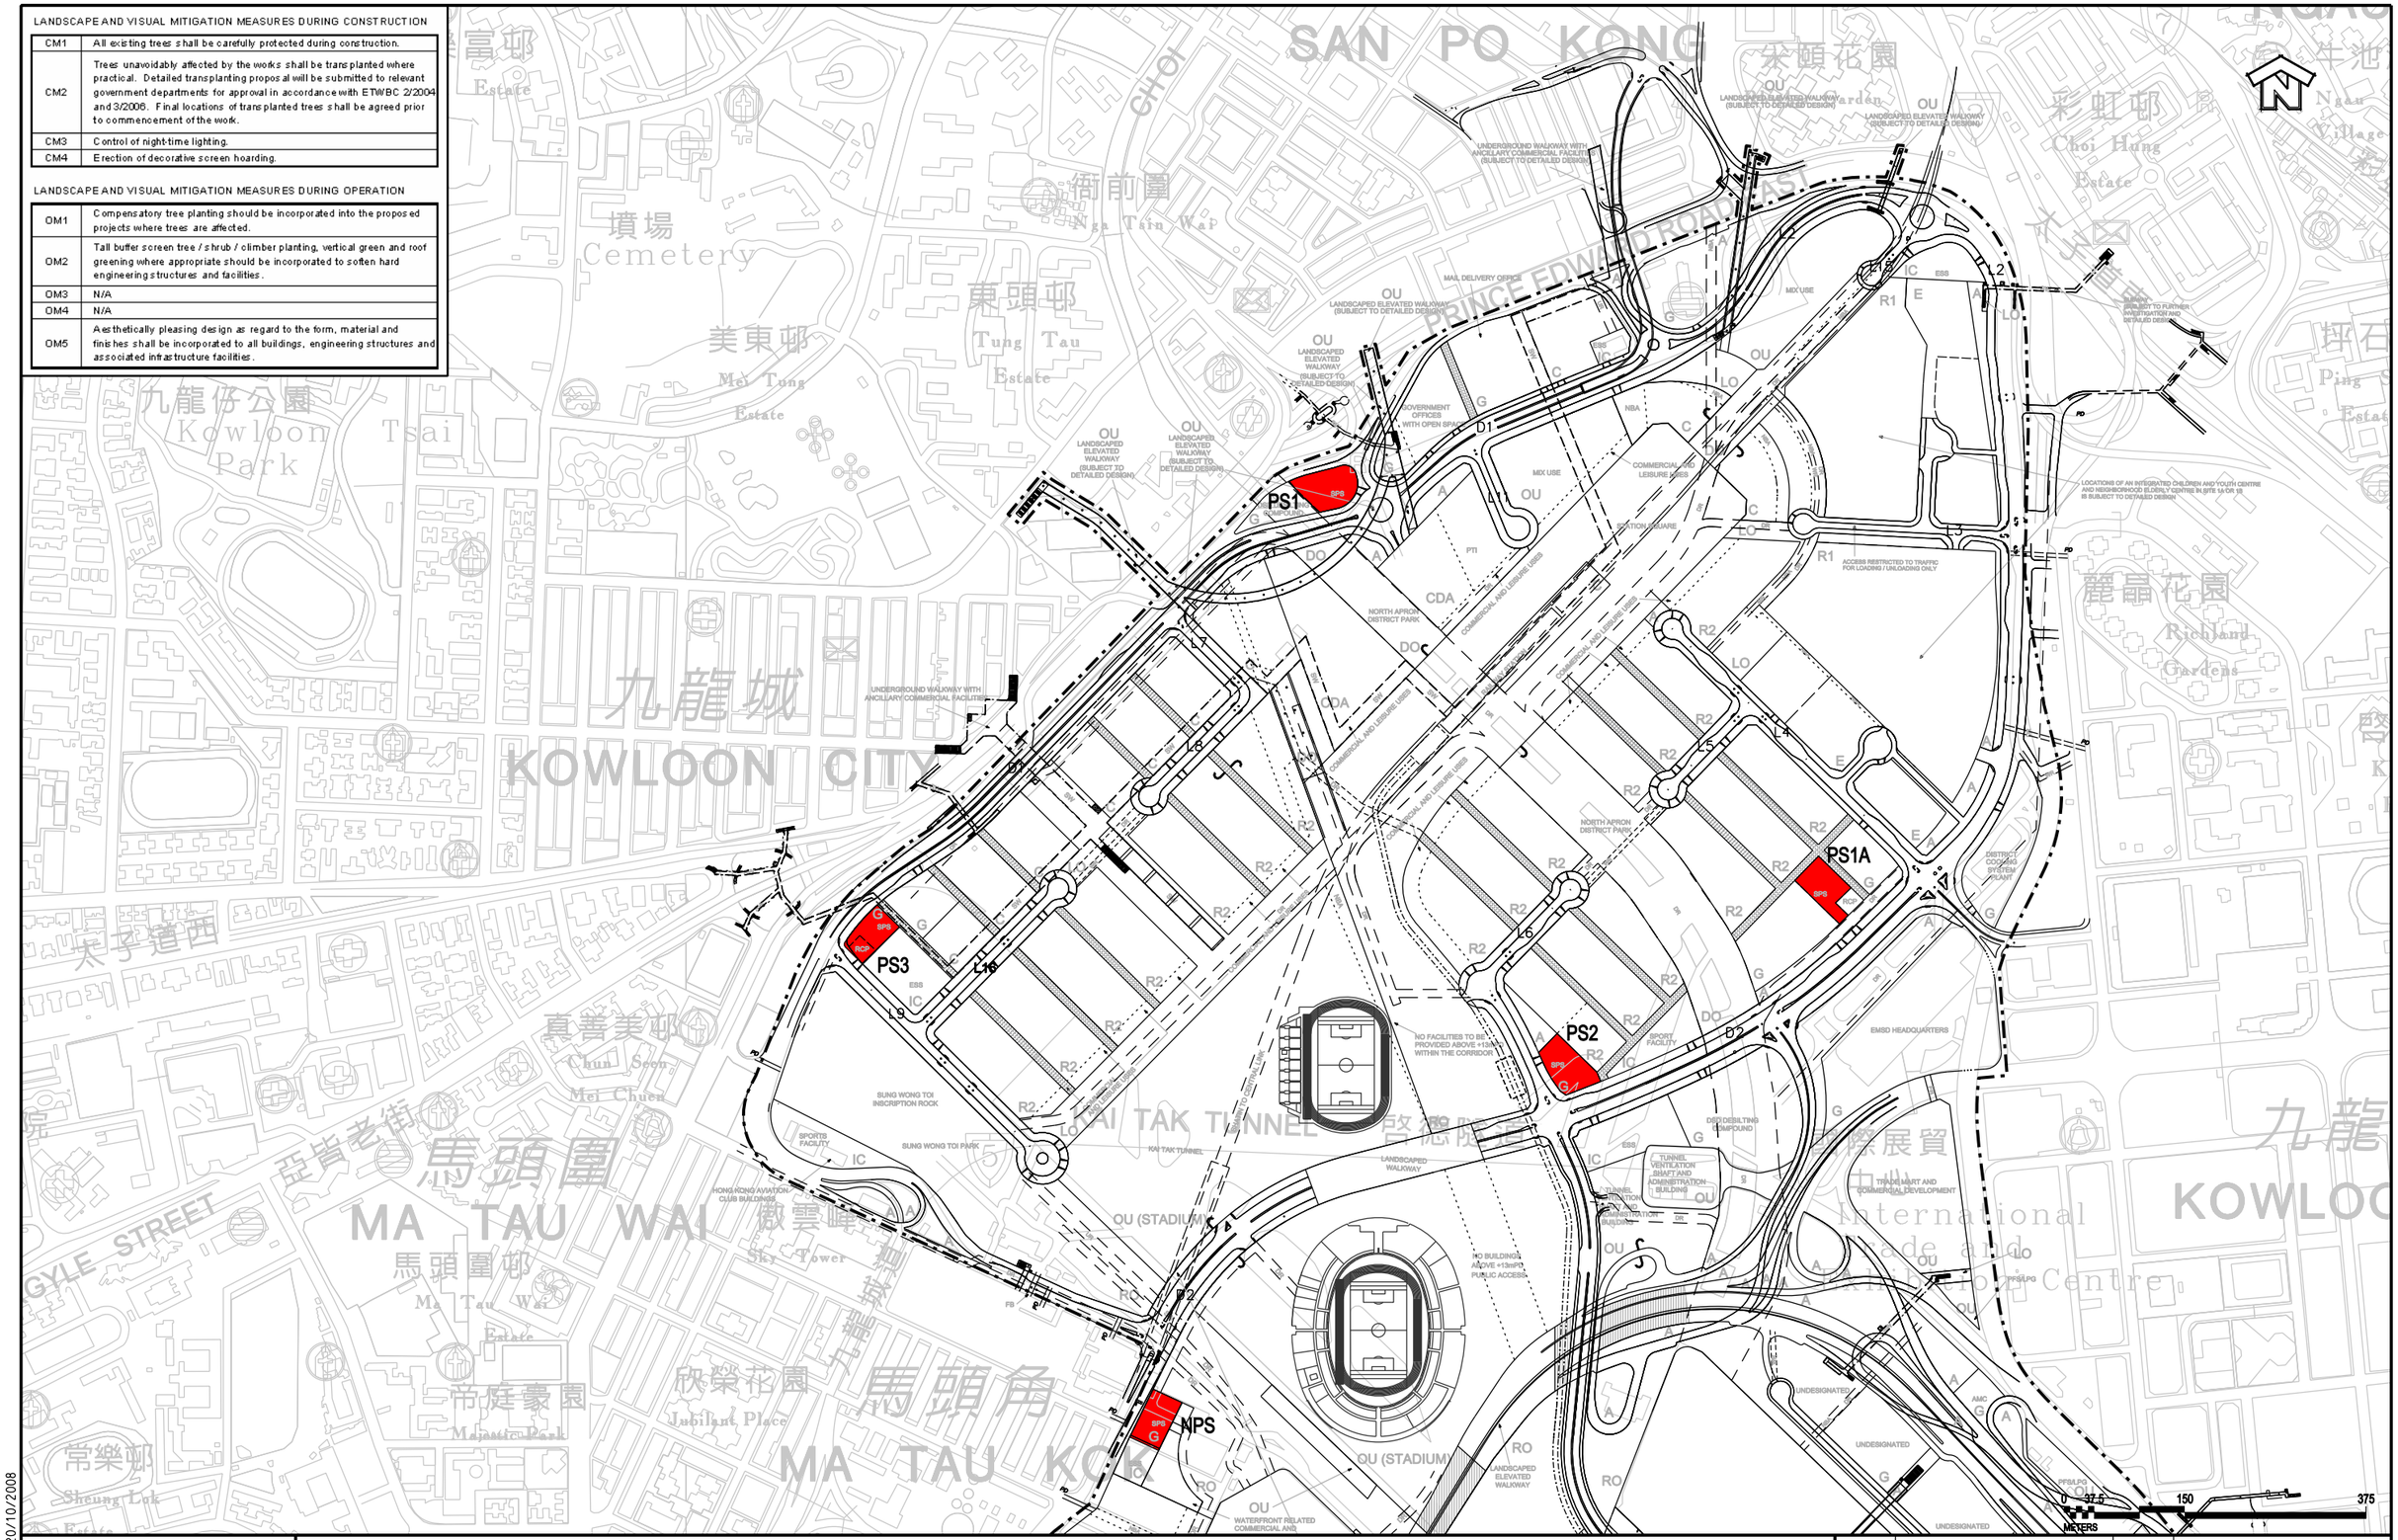

AGREEMENT NO. CE 35/2006 (CE)
KAI TAK DEVELOPMENT ENGINEERING STUDY CUM DESIGN AND CONSTRUCTION OF ADVANCE WORKS-INVESTIGATION, DESIGN AND CONSTRUCTION

MITIGATION MEASURES AND KEY PLAN FOR FOR DP2 - SEWAGE PUMPING STATIONS

MAUNSELL | AECOM
Maunsell Consultants Asia Ltd

SCALE	A3 1:7500	DATE	MAY 2008
CHECK	JC	DRAWN	FL
JOB No.	60022408	DRAWING No.	FIGURE 13.7
		REV	-

Plot File by : 20/10/2008
D:*Kai Tak*Drawing*Dgn*FIGURE 13-07-00.dgn