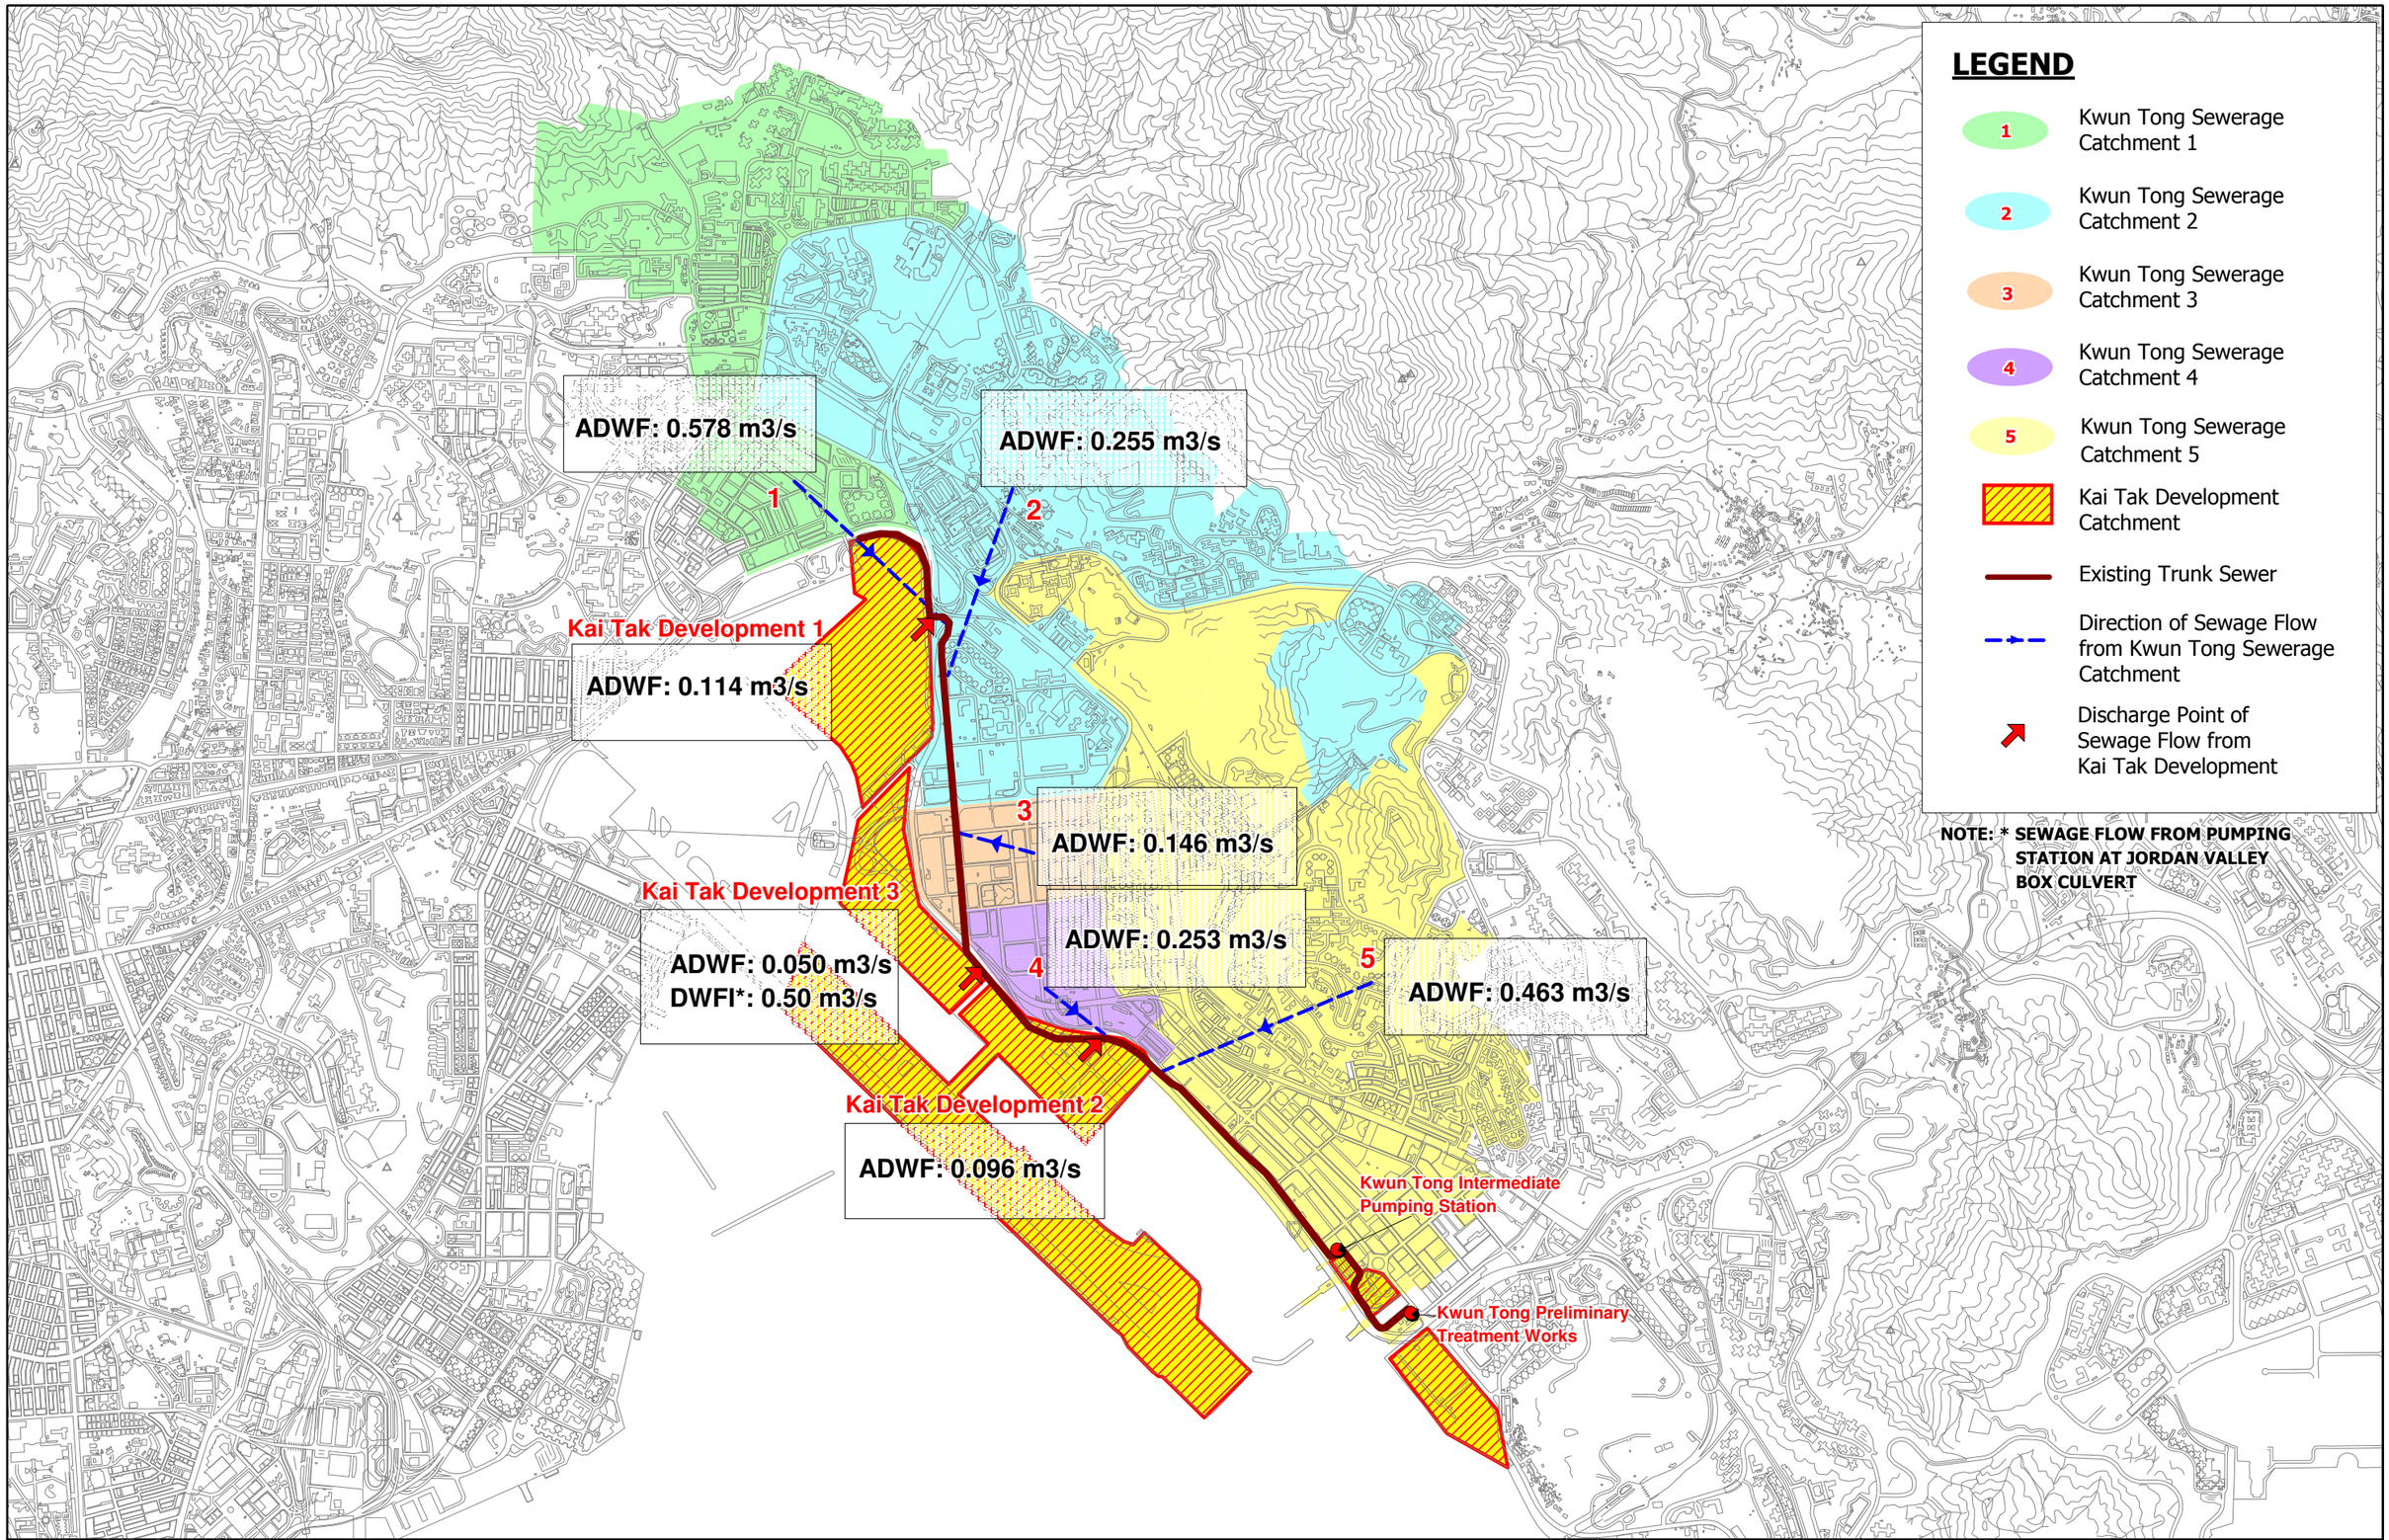

MAUNSELL | AECOM

Maunsell Consultants Asia Ltd

AGREEMENT NO. CE 35/2006 (CE)

KAI TAK DEVELOPMENT ENGINEERING STUDY CUM DESIGN AND CONSTRUCTION OF ADVANCE WORKS-INVESTIGATION, DESIGN AND CONSTRUCTION

Capacity Assessment of Trunk Sewer along Hoi Bun Road for Year 2016 Scenario (with Surveyed Flow Data)

SCALE	N.T.S.	DATE	MAY 2008
CHECK		DRAWN	
JOB No.	60022408	DRAWING No.	FIG 16.8
		REV.	A