LEGEND:

CONSTRUCTION ELEMENT

PACKAGE D

CONSTRUCTION ELEMENTS:

- KAI TAK NULLAH MODIFICATION WORKS
- DSD DESILTING COMPOUNDS

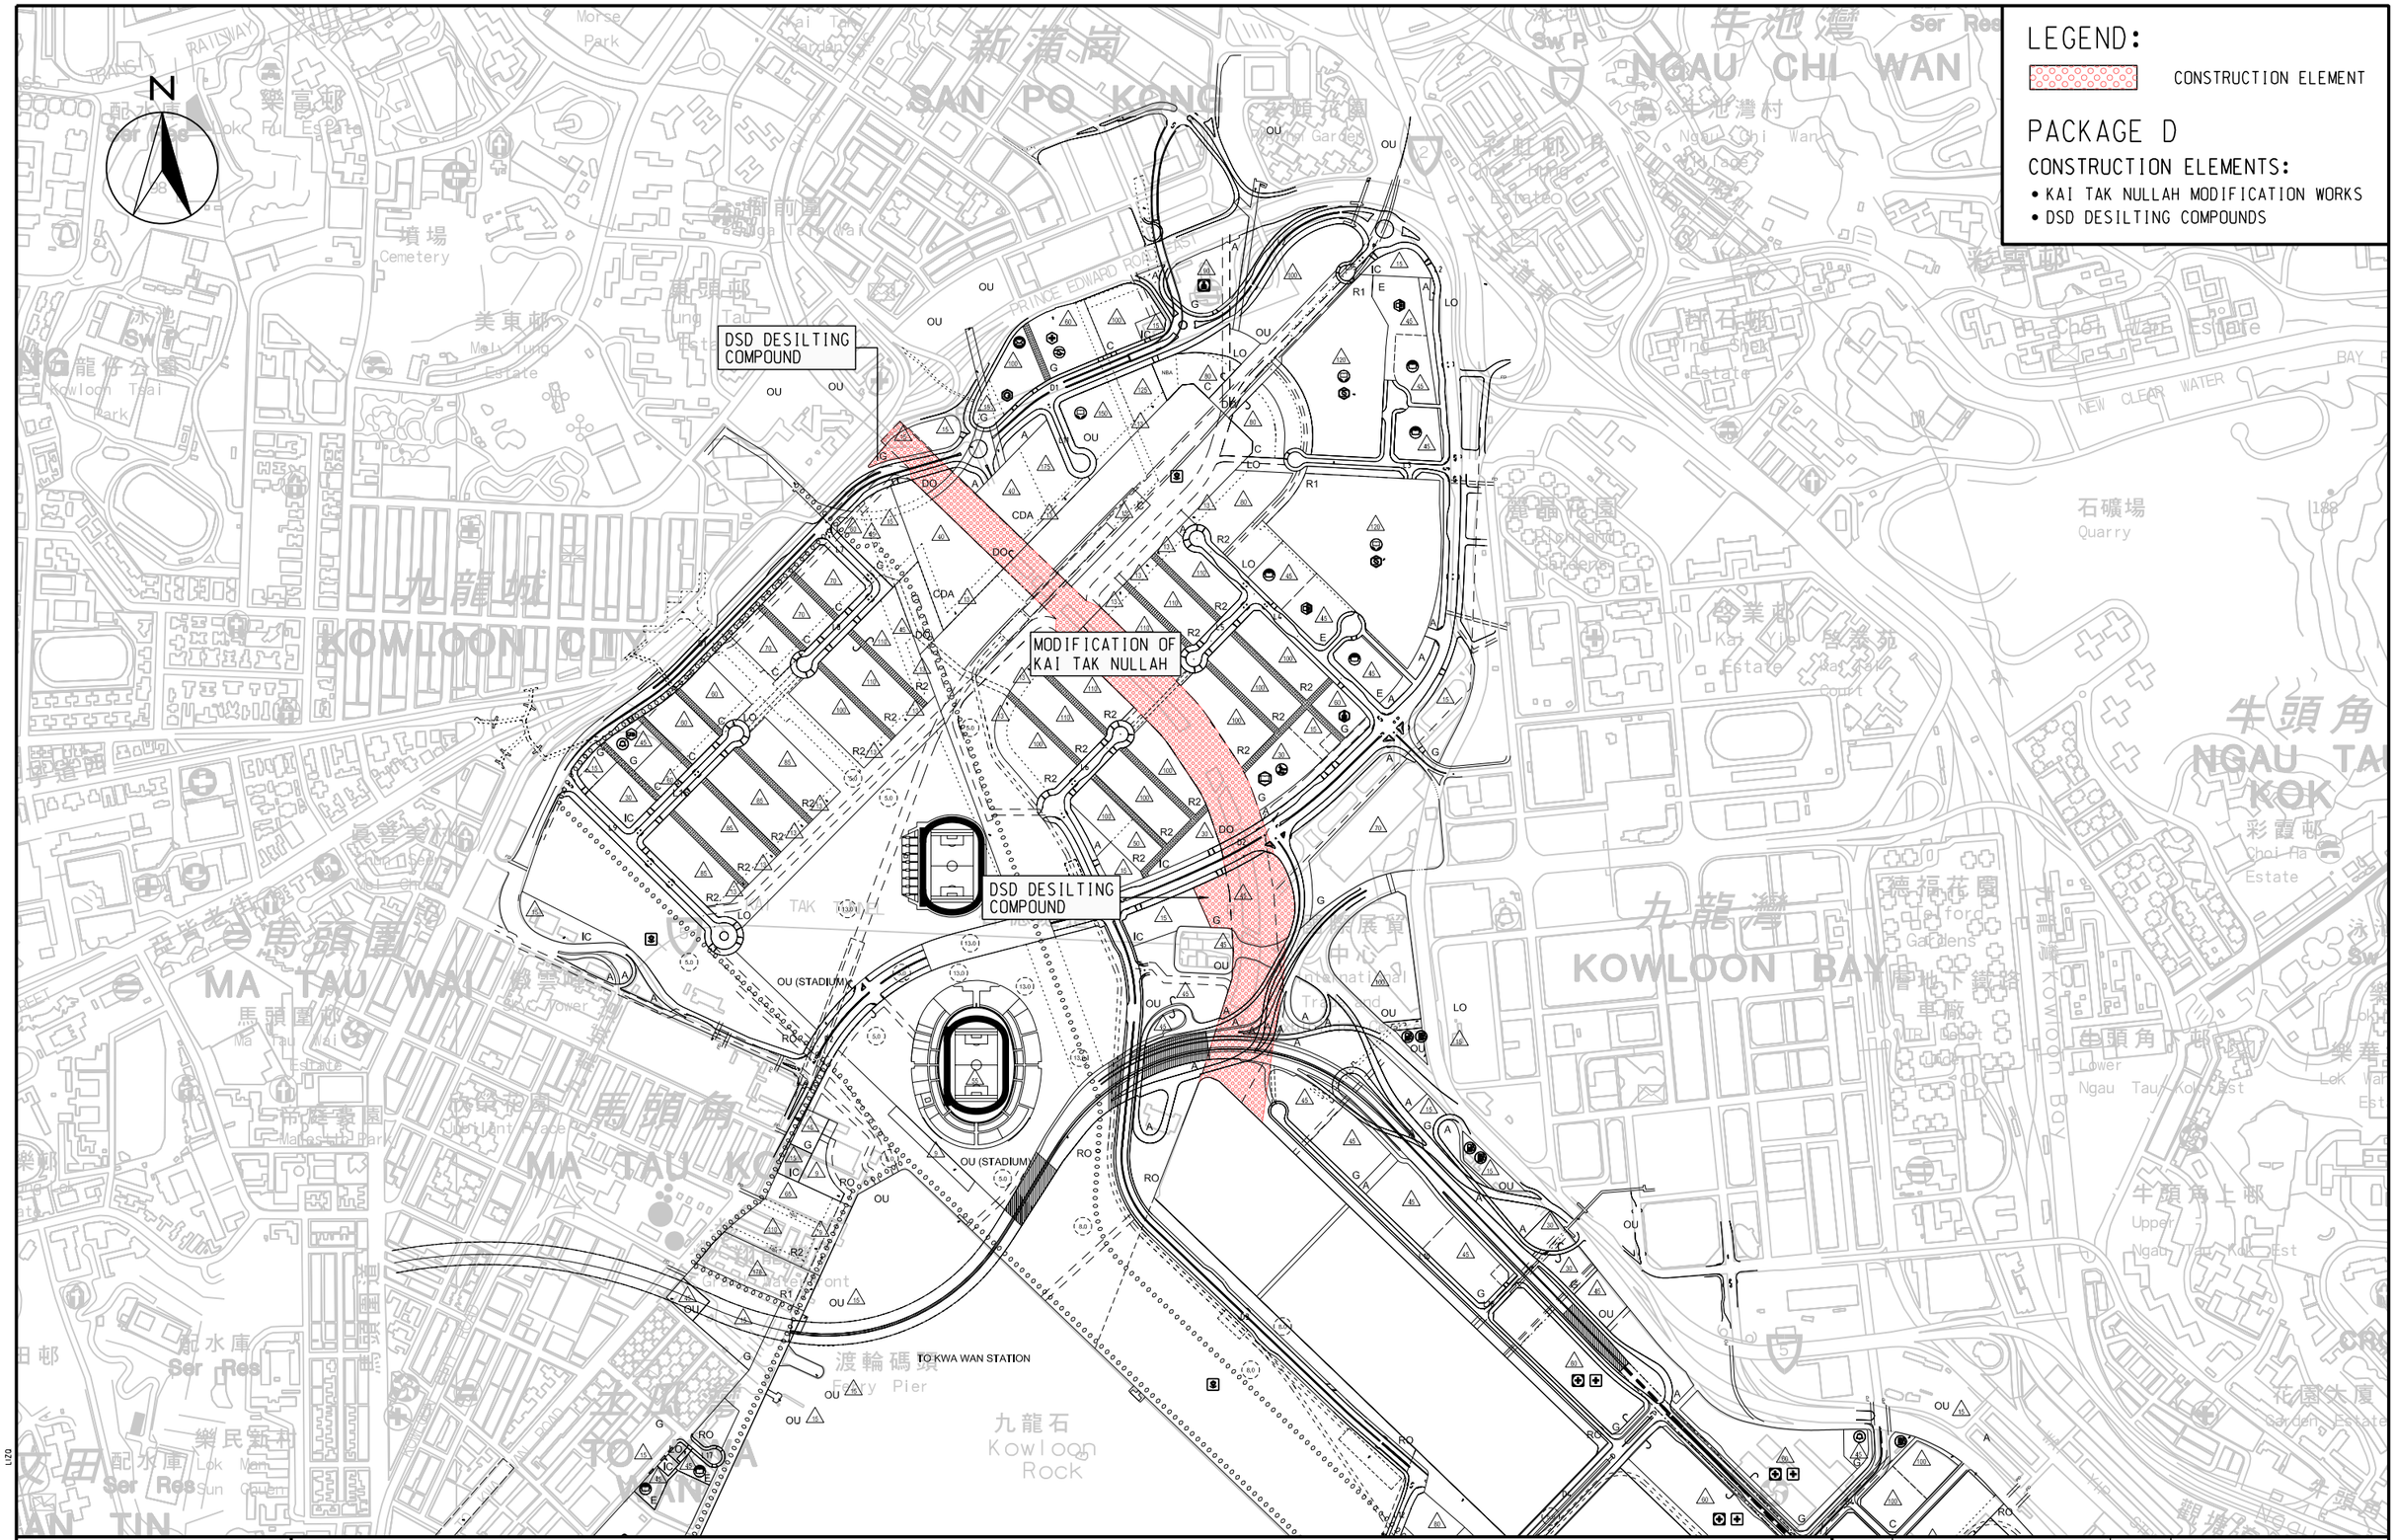

MAUNSELL | AECOM

Maunsell Consultants Asia Ltd

AGREEMENT NO. CE 35/2006 (CE)

KAI TAK DEVELOPMENT ENGINEERING STUDY CUM DESIGN AND CONSTRUCTION OF ADVANCE WORKS-INVESTIGATION, DESIGN AND CONSTRUCTION

PACKAGE D - KAI TAK NULLAH MODIFICATION WORKS

SCALE	A3 1:10000	DATE	MAY. 2008
CHECK	--	DRAWN	TLF
JOB No.	60022408	DRAWING No.	FIG 2.22
		REV	-

Plotting By LIZO 2008-8-12

P:\PROJECTS\60022408\DRAWING\REPORT\EIA\FIG 2-22.dgn