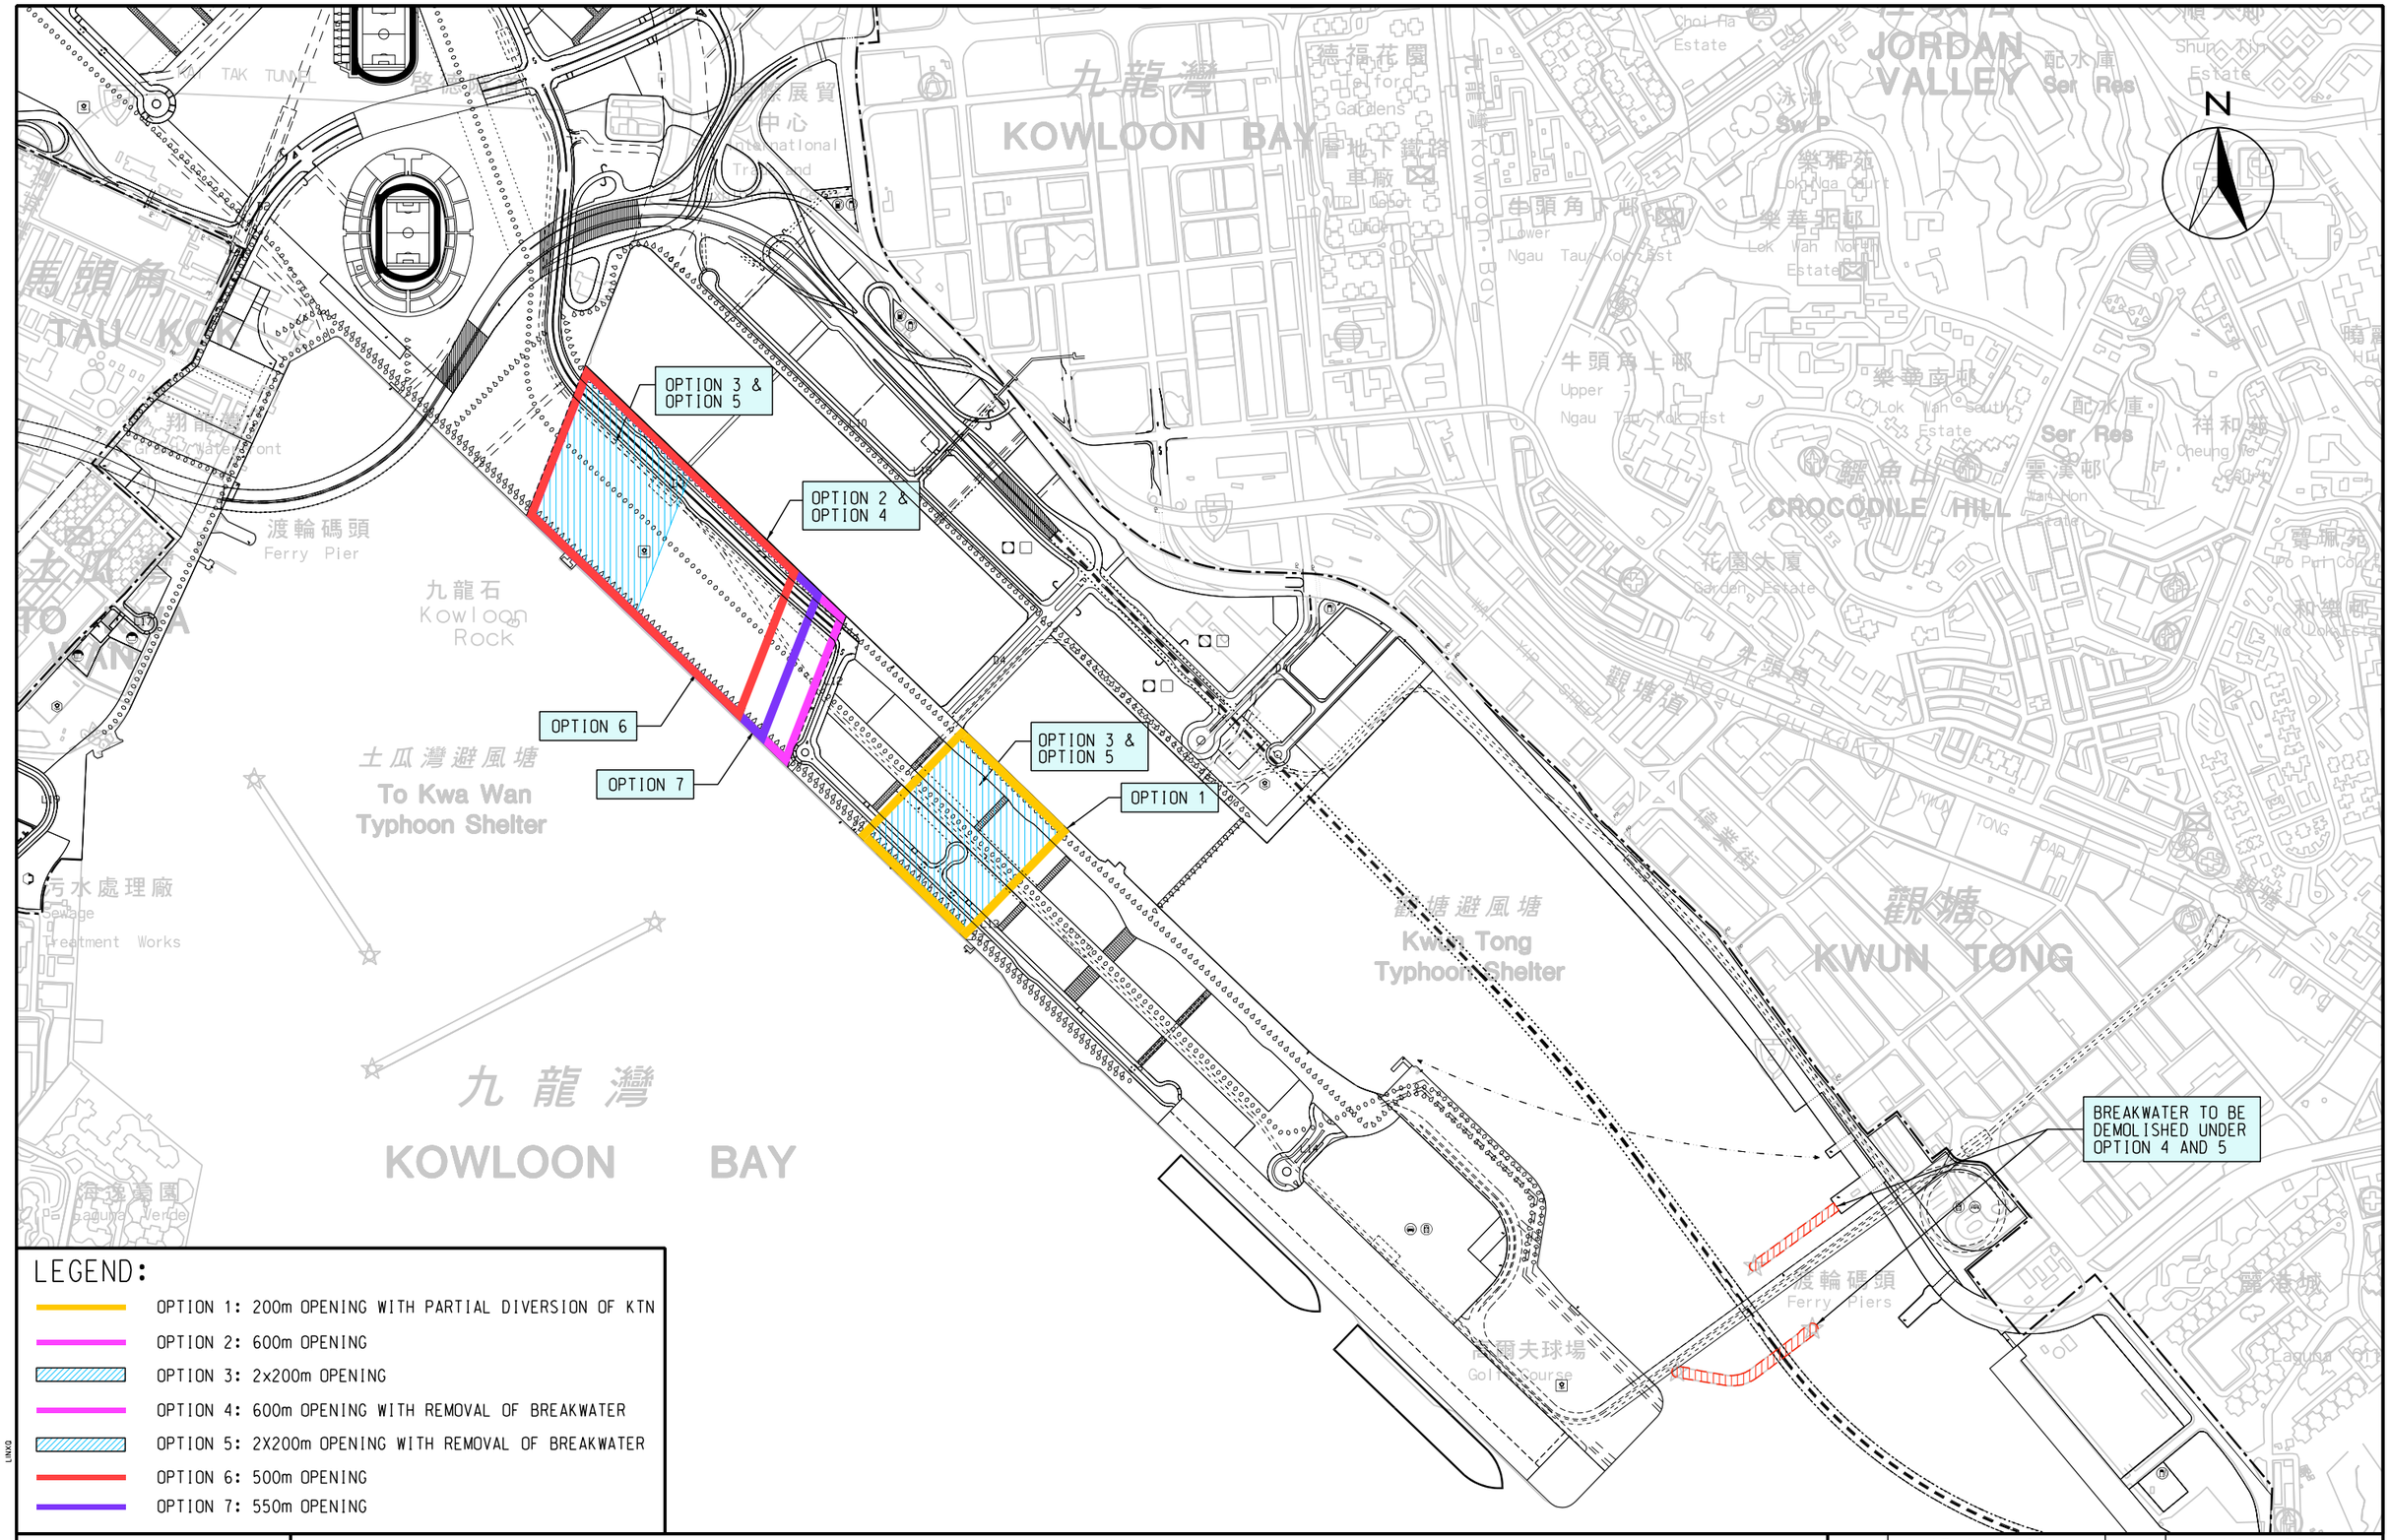

LINXQ

Plotting By 2008-8-28

MAUNSELL | AECOM

Maunsell Consultants Asia Ltd

AGREEMENT NO. CE 35/2006 (CE)

KAI TAK DEVELOPMENT ENGINEERING STUDY CUM DESIGN AND CONSTRUCTION OF ADVANCE WORKS-INVESTIGATION, DESIGN AND CONSTRUCTION

DESIGN OPTIONS FOR 600m OPENING AT RUNWAY

SCALE	A3 1:10000	DATE	MAY. 2008
CHECK	--	DRAWN	LXQ
JOB No.	60022408	DRAWING No.	FIG 2.8
		REV	-

P:\projects\60022408\DRAWING\REPORT\CDMMP\FIG 2.8.dgn