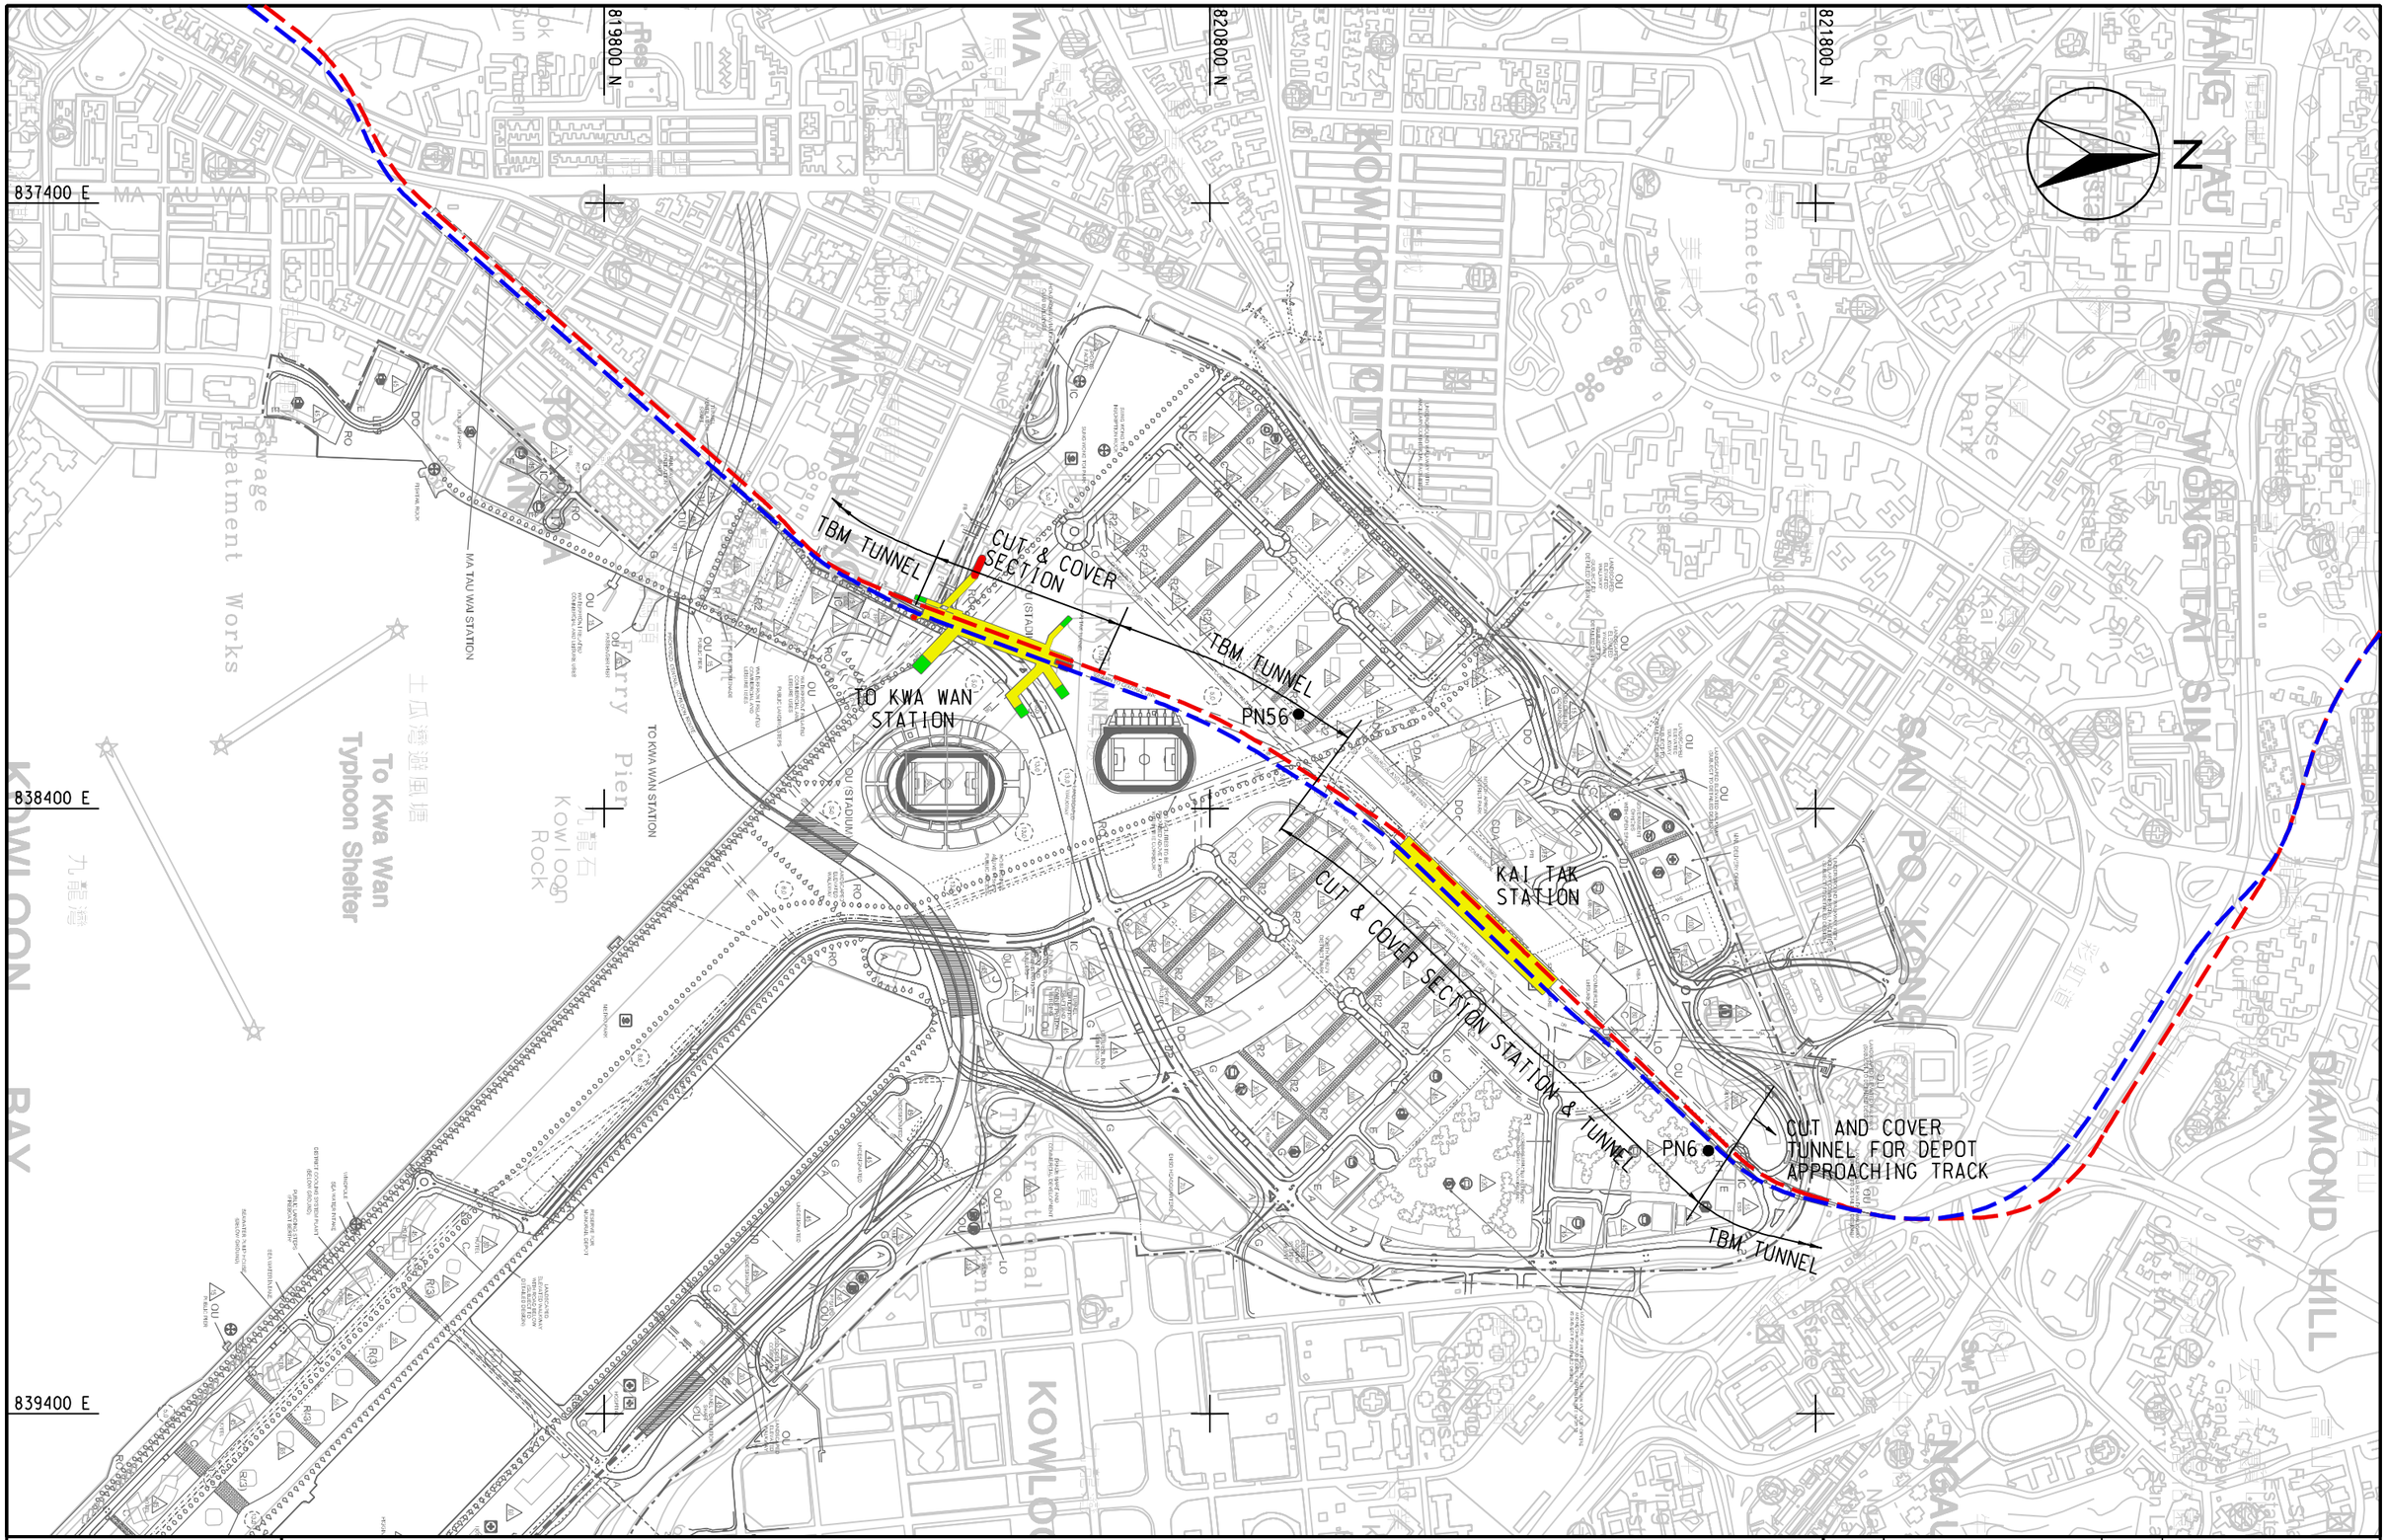

MAUNSELL | AECOM Maunsell Consultants Asia Ltd	AGREEMENT NO. CE 35/2006 (CE) KAI TAK DEVELOPMENT ENGINEERING STUDY CUM DESIGN AND CONSTRUCTION OF ADVANCE WORKS-INVESTIGATION, DESIGN AND CONSTRUCTION SCL CONSTRUCTION METHOD	SCALE: A3 1:10000	DATE: MAY 2008
		CHECK: –	DRAWN: JY
		JOB No.: 60022503	DRAWING No.: 7.1
			REV:

DATE 2008-10-16 14.38.06 DAIXL

p:\projects\60022503\DRAWING\FIGURE\7.1.dgn