KEY FOR LANDSCAPE RESOURCES

LR07	Trees in Amenity Areas near Kai Fuk Road
LR21	Existing trees along the runway
LR29	Hoi Bun Road Park

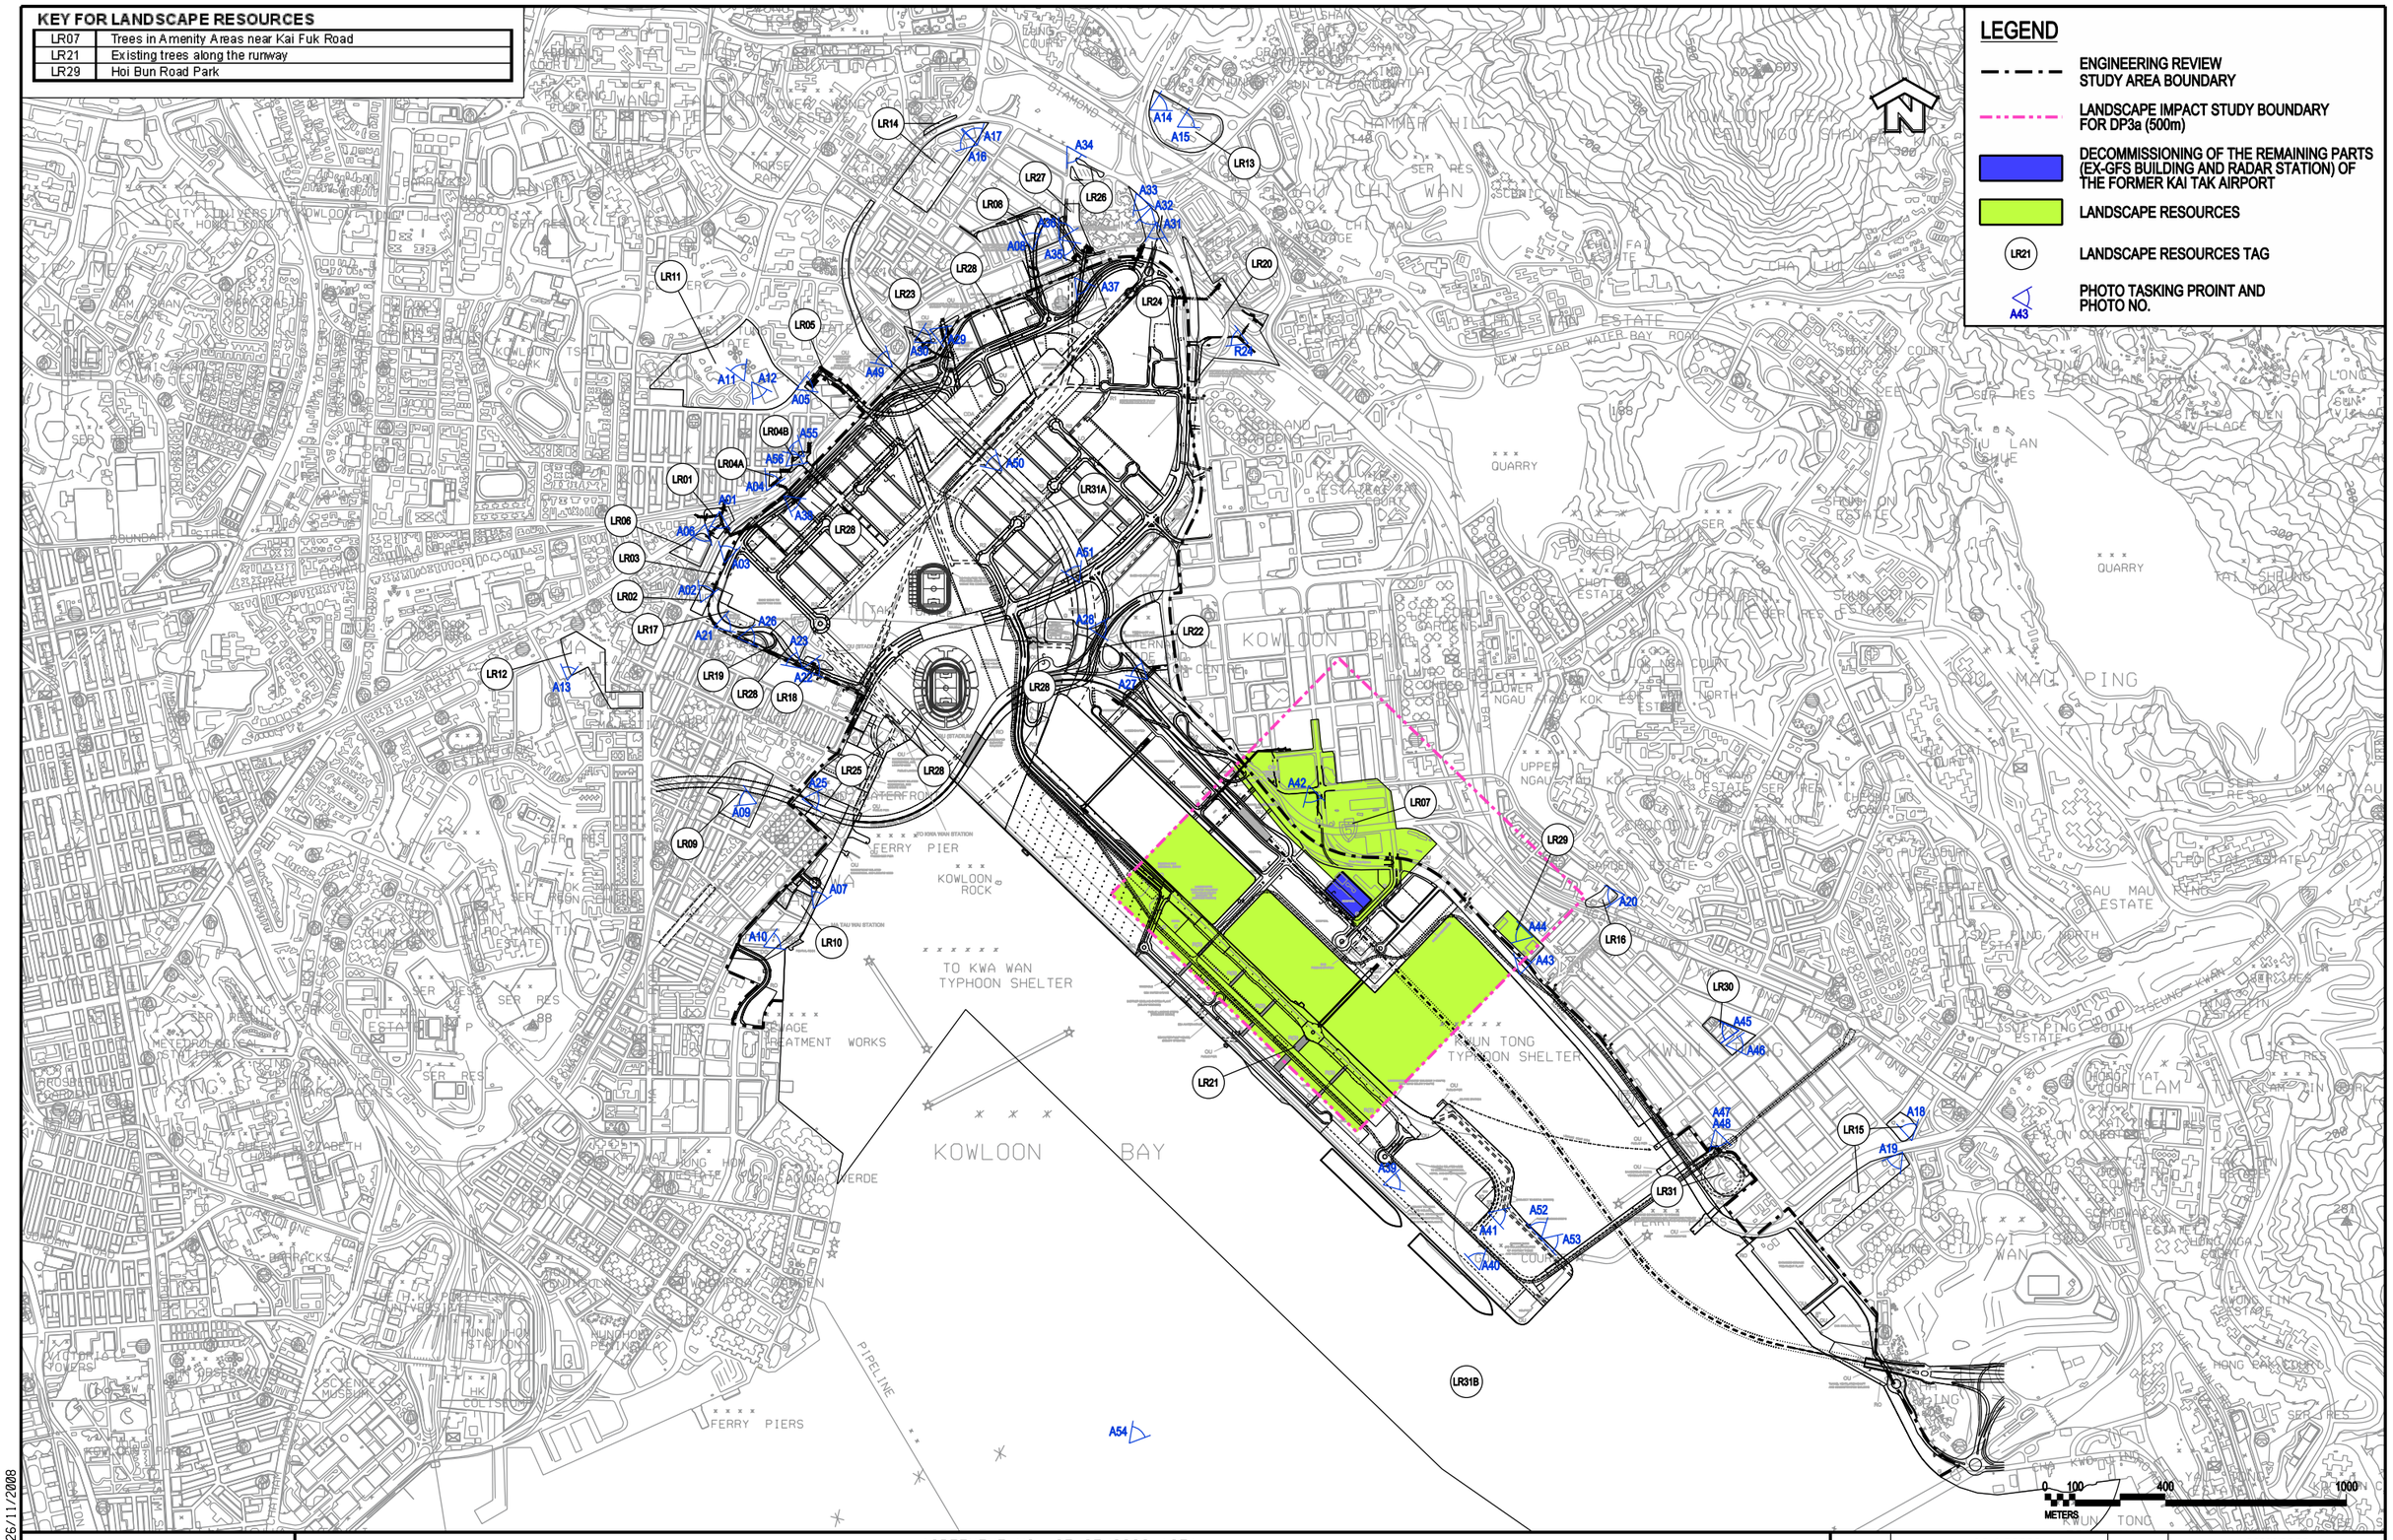

MAUNSELL | AECOM

Maunsell Consultants Asia Ltd

AGREEMENT NO. CE 35/2006 (CE)

KAI TAK DEVELOPMENT ENGINEERING STUDY CUM DESIGN AND CONSTRUCTION OF ADVANCE WORKS-INVESTIGATION, DESIGN AND CONSTRUCTION

BASELINE LANDSCAPE RESOURCES WITH DP3a OVERLAID DURING CONSTRUCTION

SCALE	A3 1:20000	DATE	MAY 2008
CHECK	JC	DRAWN	FL
JOB NO.	60022408	DRAWING NO. FIGURE 4.1	REV -

PLOT FILE BY : 26/11/2008

D:\KAI TAK\DRAWING\EM&A\FIGURE 04-01-00.DGN