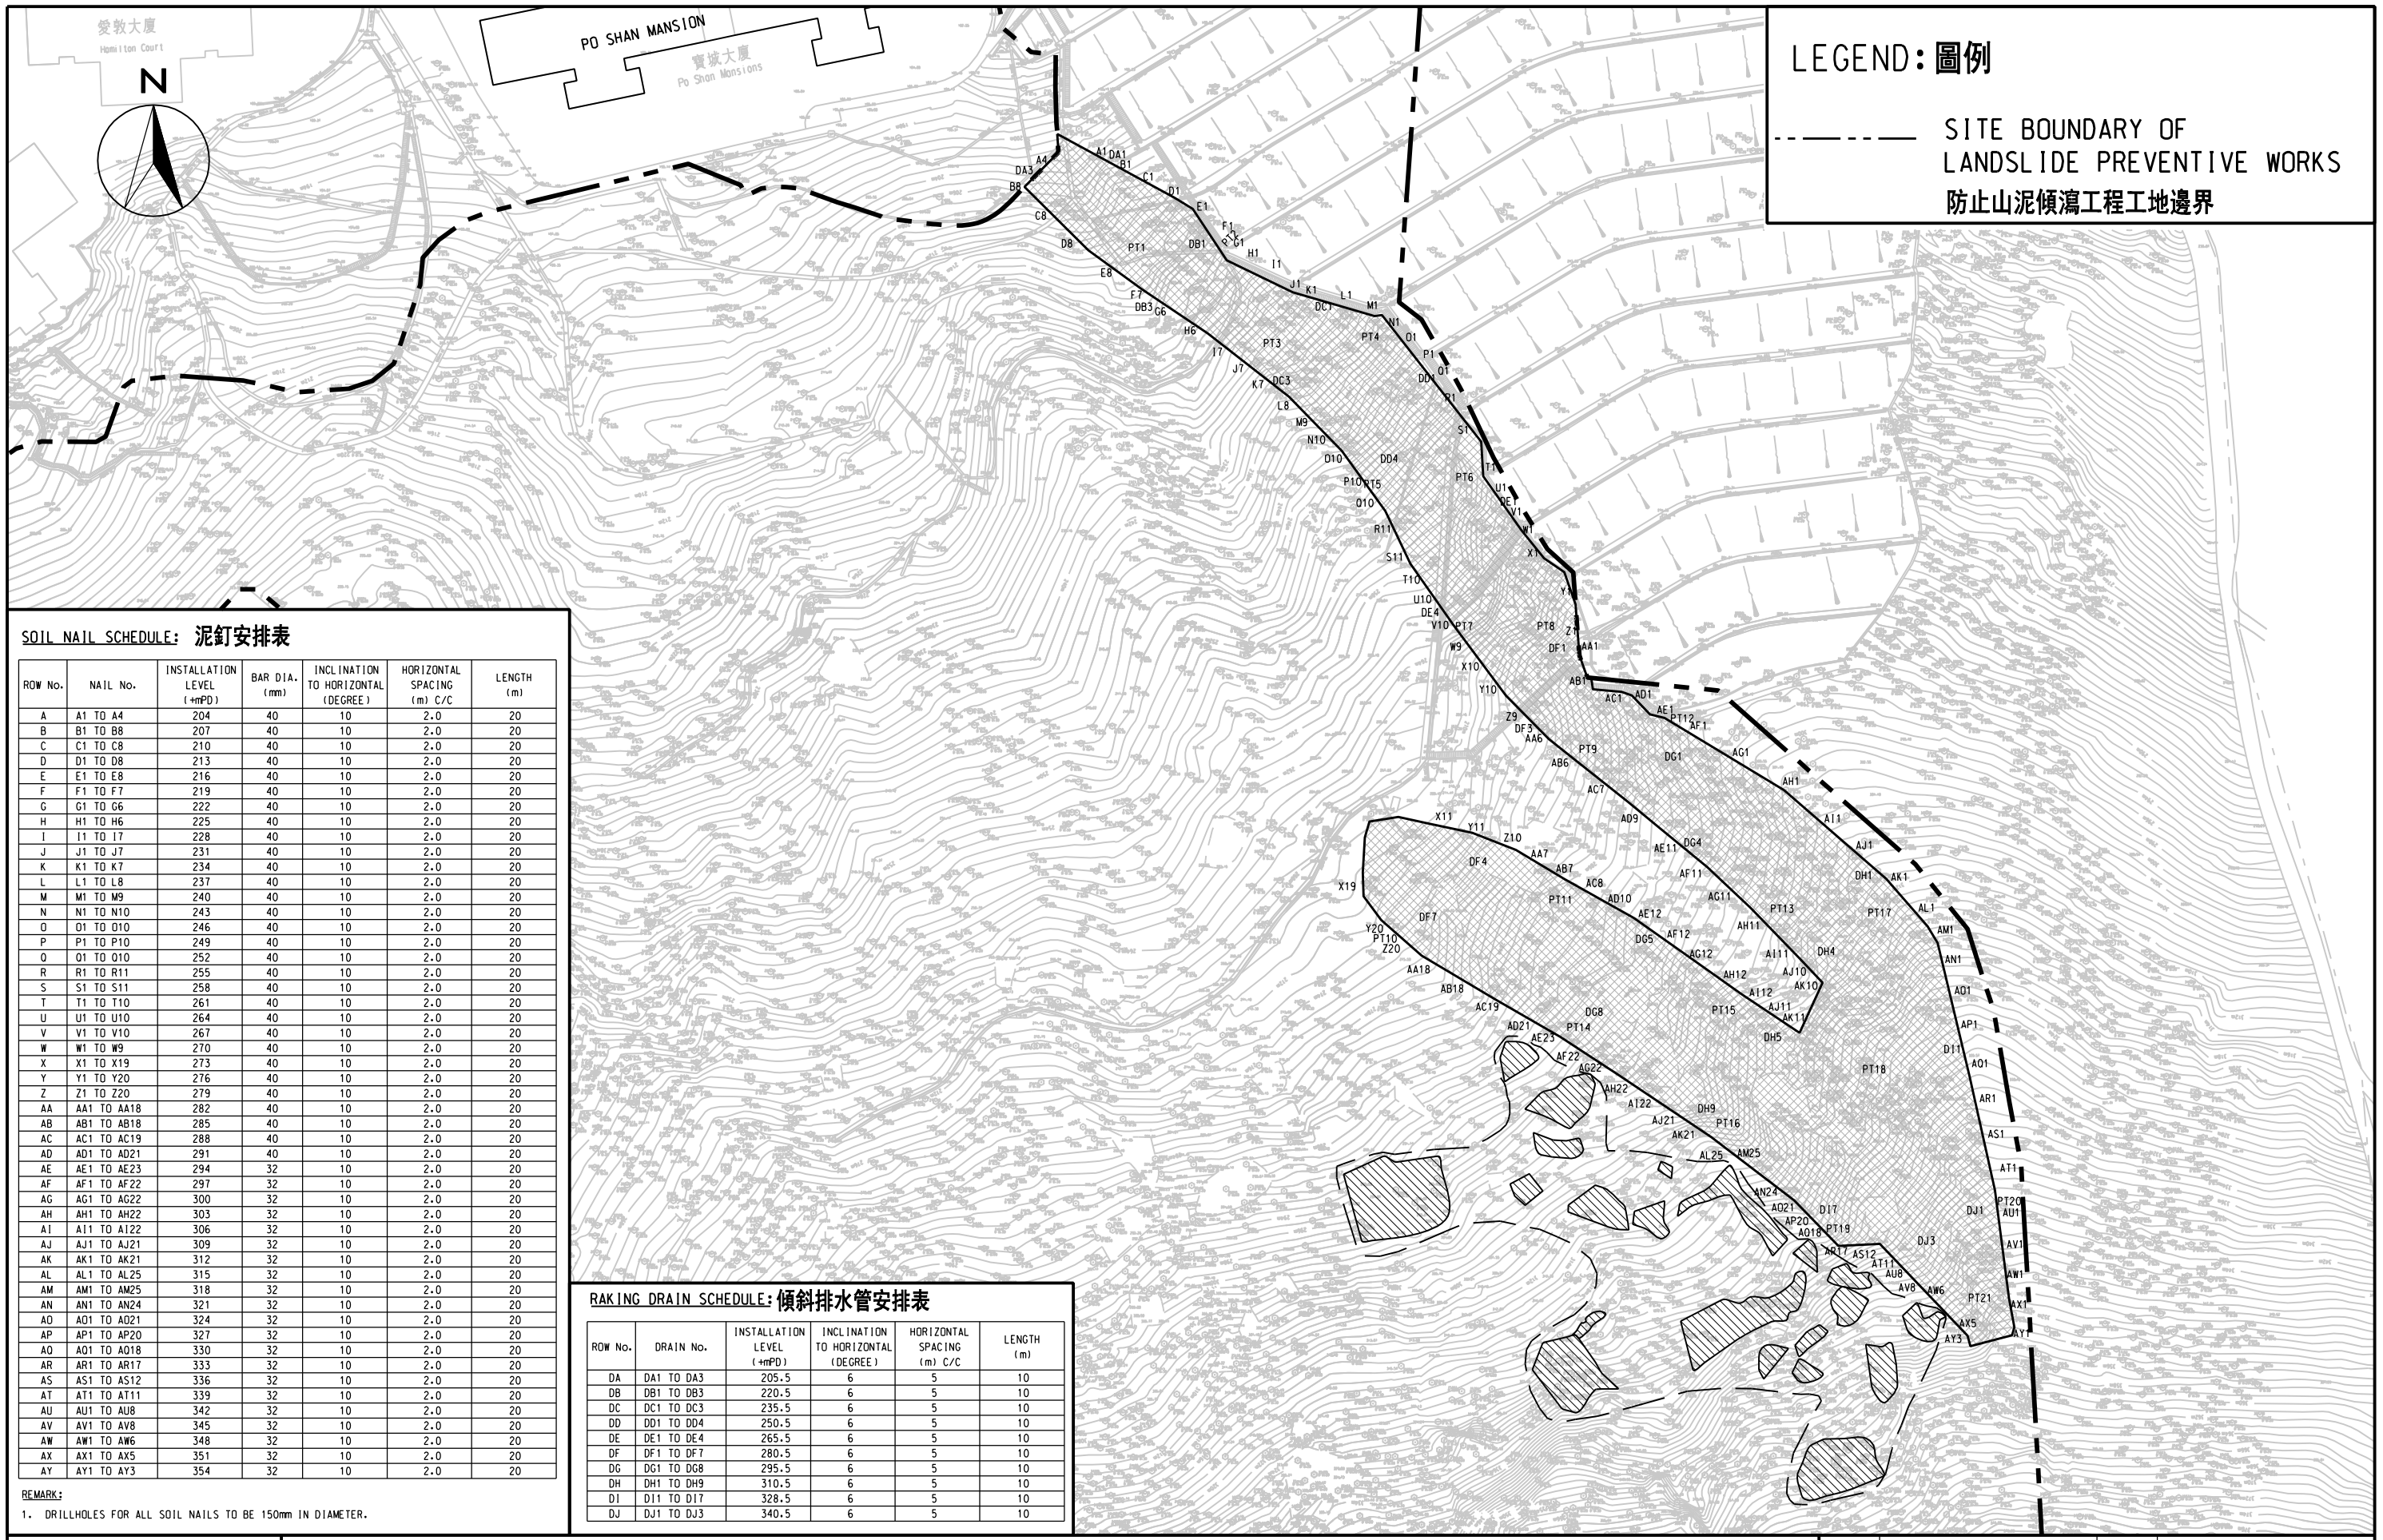

SOIL NAIL SCHEDULE: 泥釘安排表

ROW No.	NAIL No.	INSTALLATION LEVEL (+mPD)	BAR DIA. (mm)	INCLINATION TO HORIZONTAL (DEGREE)	HORIZONTAL SPACING (m) C/C	LENGTH (m)
A	A1 TO A4	204	40	10	2.0	20
B	B1 TO B8	207	40	10	2.0	20
C	C1 TO C8	210	40	10	2.0	20
D	D1 TO D8	213	40	10	2.0	20
E	E1 TO E8	216	40	10	2.0	20
F	F1 TO F7	219	40	10	2.0	20
G	G1 TO G6	222	40	10	2.0	20
H	H1 TO H6	225	40	10	2.0	20
I	I1 TO I7	228	40	10	2.0	20
J	J1 TO J7	231	40	10	2.0	20
K	K1 TO K7	234	40	10	2.0	20
L	L1 TO L8	237	40	10	2.0	20
M	M1 TO M9	240	40	10	2.0	20
N	N1 TO N10	243	40	10	2.0	20
O	O1 TO O10	246	40	10	2.0	20
P	P1 TO P10	249	40	10	2.0	20
Q	Q1 TO Q10	252	40	10	2.0	20
R	R1 TO R11	255	40	10	2.0	20
S	S1 TO S11	258	40	10	2.0	20
T	T1 TO T10	261	40	10	2.0	20
U	U1 TO U10	264	40	10	2.0	20
V	V1 TO V10	267	40	10	2.0	20
W	W1 TO W9	270	40	10	2.0	20
X	X1 TO X19	273	40	10	2.0	20
Y	Y1 TO Y20	276	40	10	2.0	20
Z	Z1 TO Z20	279	40	10	2.0	20
AA	AA1 TO AA18	282	40	10	2.0	20
AB	AB1 TO AB18	285	40	10	2.0	20
AC	AC1 TO AC19	288	40	10	2.0	20
AD	AD1 TO AD21	291	40	10	2.0	20
AE	AE1 TO AE23	294	32	10	2.0	20
AF	AF1 TO AF22	297	32	10	2.0	20
AG	AG1 TO AG22	300	32	10	2.0	20
AH	AH1 TO AH22	303	32	10	2.0	20
AI	AI1 TO AI22	306	32	10	2.0	20
AJ	AJ1 TO AJ21	309	32	10	2.0	20
AK	AK1 TO AK21	312	32	10	2.0	20
AL	AL1 TO AL25	315	32	10	2.0	20
AM	AM1 TO AM25	318	32	10	2.0	20
AN	AN1 TO AN24	321	32	10	2.0	20
AO	AO1 TO AO21	324	32	10	2.0	20
AP	AP1 TO AP20	327	32	10	2.0	20
AQ	AQ1 TO AQ18	330	32	10	2.0	20
AR	AR1 TO AR17	333	32	10	2.0	20
AS	AS1 TO AS12	336	32	10	2.0	20
AT	AT1 TO AT11	339	32	10	2.0	20
AU	AU1 TO AU8	342	32	10	2.0	20
AV	AV1 TO AV8	345	32	10	2.0	20
AW	AW1 TO AW6	348	32	10	2.0	20
AX	AX1 TO AX5	351	32	10	2.0	20
AY	AY1 TO AY3	354	32	10	2.0	20

REMARK:

1. DRILLHOLES FOR ALL SOIL NAILS TO BE 150mm IN DIAMETER.

RAKING DRAIN SCHEDULE: 傾斜排水管安排表

ROW No.	DRAIN No.	INSTALLATION LEVEL (+mPD)	INCLINATION TO HORIZONTAL (DEGREE)	HORIZONTAL SPACING (m) C/C	LENGTH (m)
DA	DA1 TO DA3	205.5	6	5	10
DB	DB1 TO DB3	220.5	6	5	10
DC	DC1 TO DC3	235.5	6	5	10
DD	DD1 TO DD4	250.5	6	5	10
DE	DE1 TO DE4	265.5	6	5	10
DF	DF1 TO DF7	280.5	6	5	10
DG	DG1 TO DG8	295.5	6	5	10
DH	DH1 TO DH9	310.5	6	5	10
DI	DI1 TO DI7	328.5	6	5	10
DJ	DJ1 TO DJ3	340.5	6	5	10

MAUNSELL | AECOM

Maunsell Environmental Management Consultants Ltd

LANDSLIDE PREVENTIVE WORKS AT PO SHAN, MID LEVEL - NATURAL TERRAIN RISK MITIGATION WORKS

半山區寶珊地段防止山泥傾瀉工程 - 天然山坡滑坡災害緩減工程

SOIL NAILS ON NATURAL TERRAIN LAYOUT PLAN & SCHEDULE

泥釘在天然地形平面圖及安排表

SCALE	A3 1:1000	DATE	MAR 07
CHECK	FKKN	DRAWN	
JOB No.	60017196(2.1)	DRAWING No. 1.4	REV –

P:/60017196/001/REPORTS/FINALEIA/FIGURE/FIG1.4.DGN