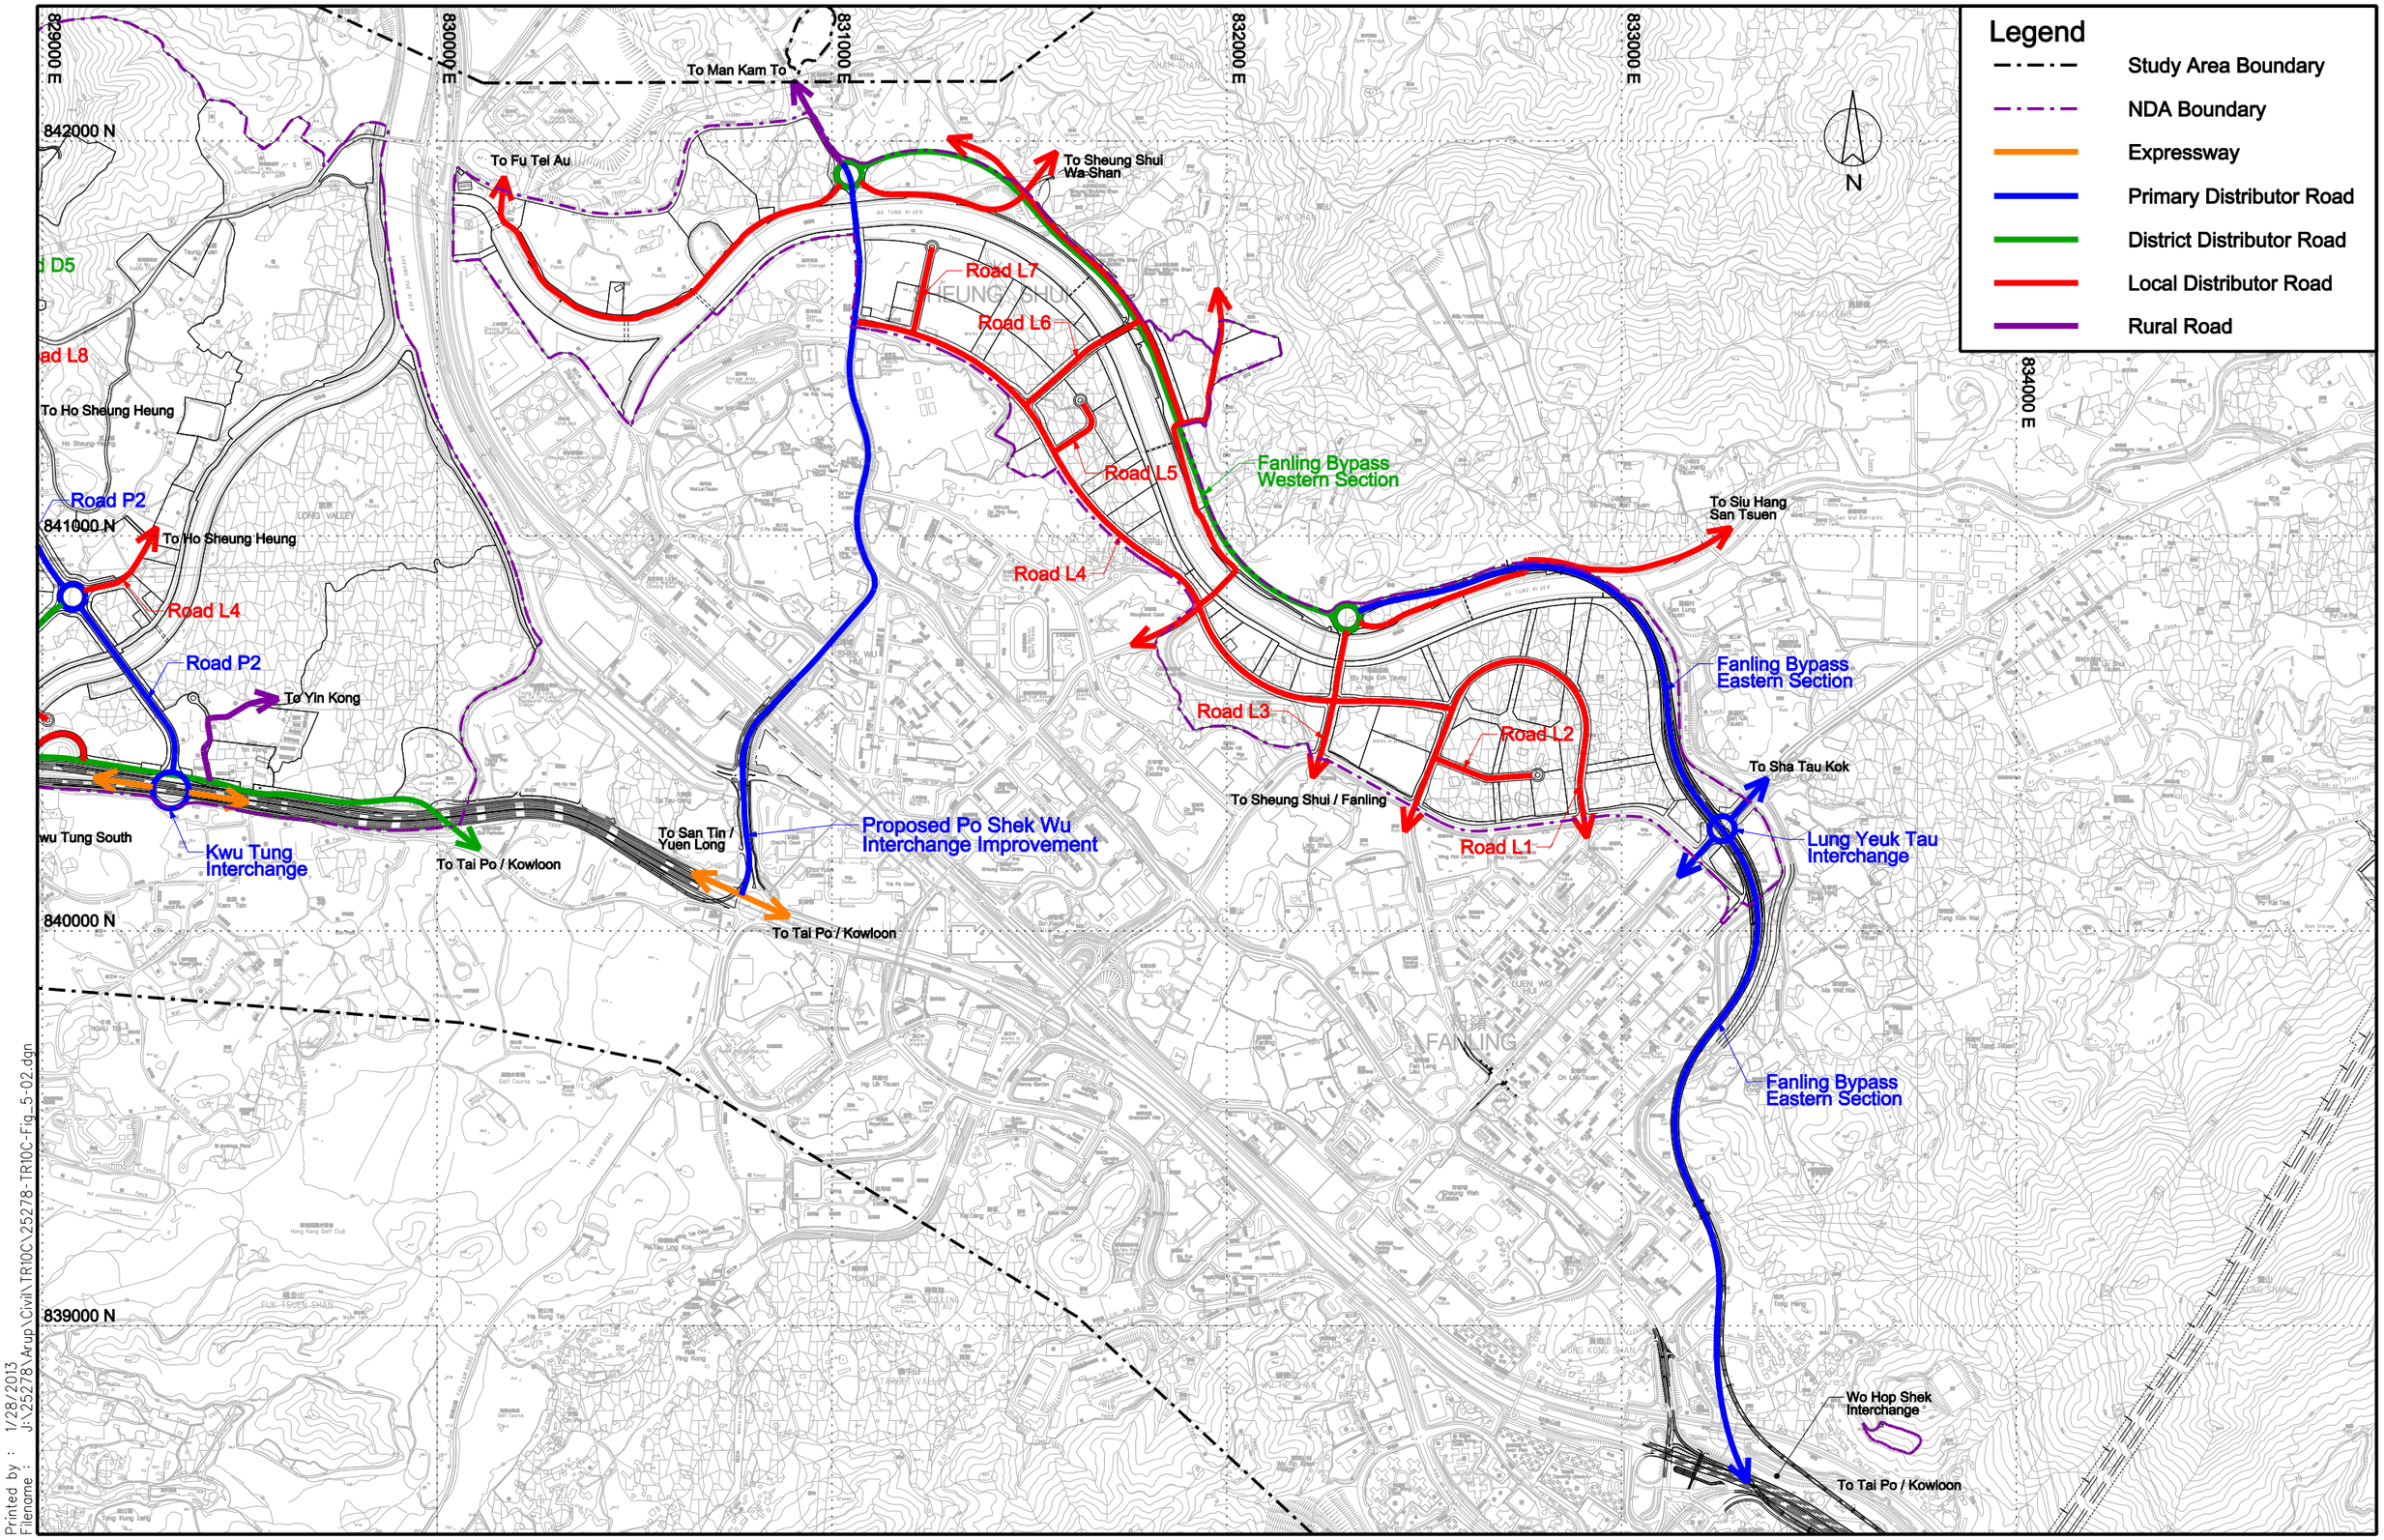

Printed by : 1/28/2013
Filename : J:\25278\Arup\Civil\TR10C\25278-TR10C-Fig_5-02.dgn

土木工程拓展署 CIVIL ENGINEERING AND DEVELOPMENT DEPARTMENT	規劃署 PLANNING DEPARTMENT	ARUP

Job Title
Agreement No. CE 61/2007 (CE)
North East New Territories New Development Areas
Planning and Engineering Study - Investigation

Drawing Title
Proposed Road Network and Hierachy in Fanling North NDA

Rev	Description	Date
C	-----	01/13
B	Draft Technical Report No.10C	04/12
A	Revised Final Technical Report No.6C	09/11
-	Final Technical Report No.6C	02/11

Drawn: LM	Date: 02/11
Checked: -	Approved: -
Scale: 1:15000 ON A3	

Drawing No.
Figure 5.2
Rev. **B**