List of Schedule 2 Designated Projects (DP)
DP PACKAGE C

DP7 Utilisation of Treated Sewage Effluent (Including KTN Flushing Water Service Reservoir and FLN Flushing Water Service Reservoir).

DP11 Shek Wu Hui Sewage Treatment Works
- Further Expansion

DP13 Construction of new Sewage Pumping Stations in FLN NDA.

SPS South of Fu Tei Au
SPS off Man Kam To Road
SPS South of Wa Shan
SPS opposite Sacred Hill

To be read in conjunction with Section 12C DP PACKAGE C

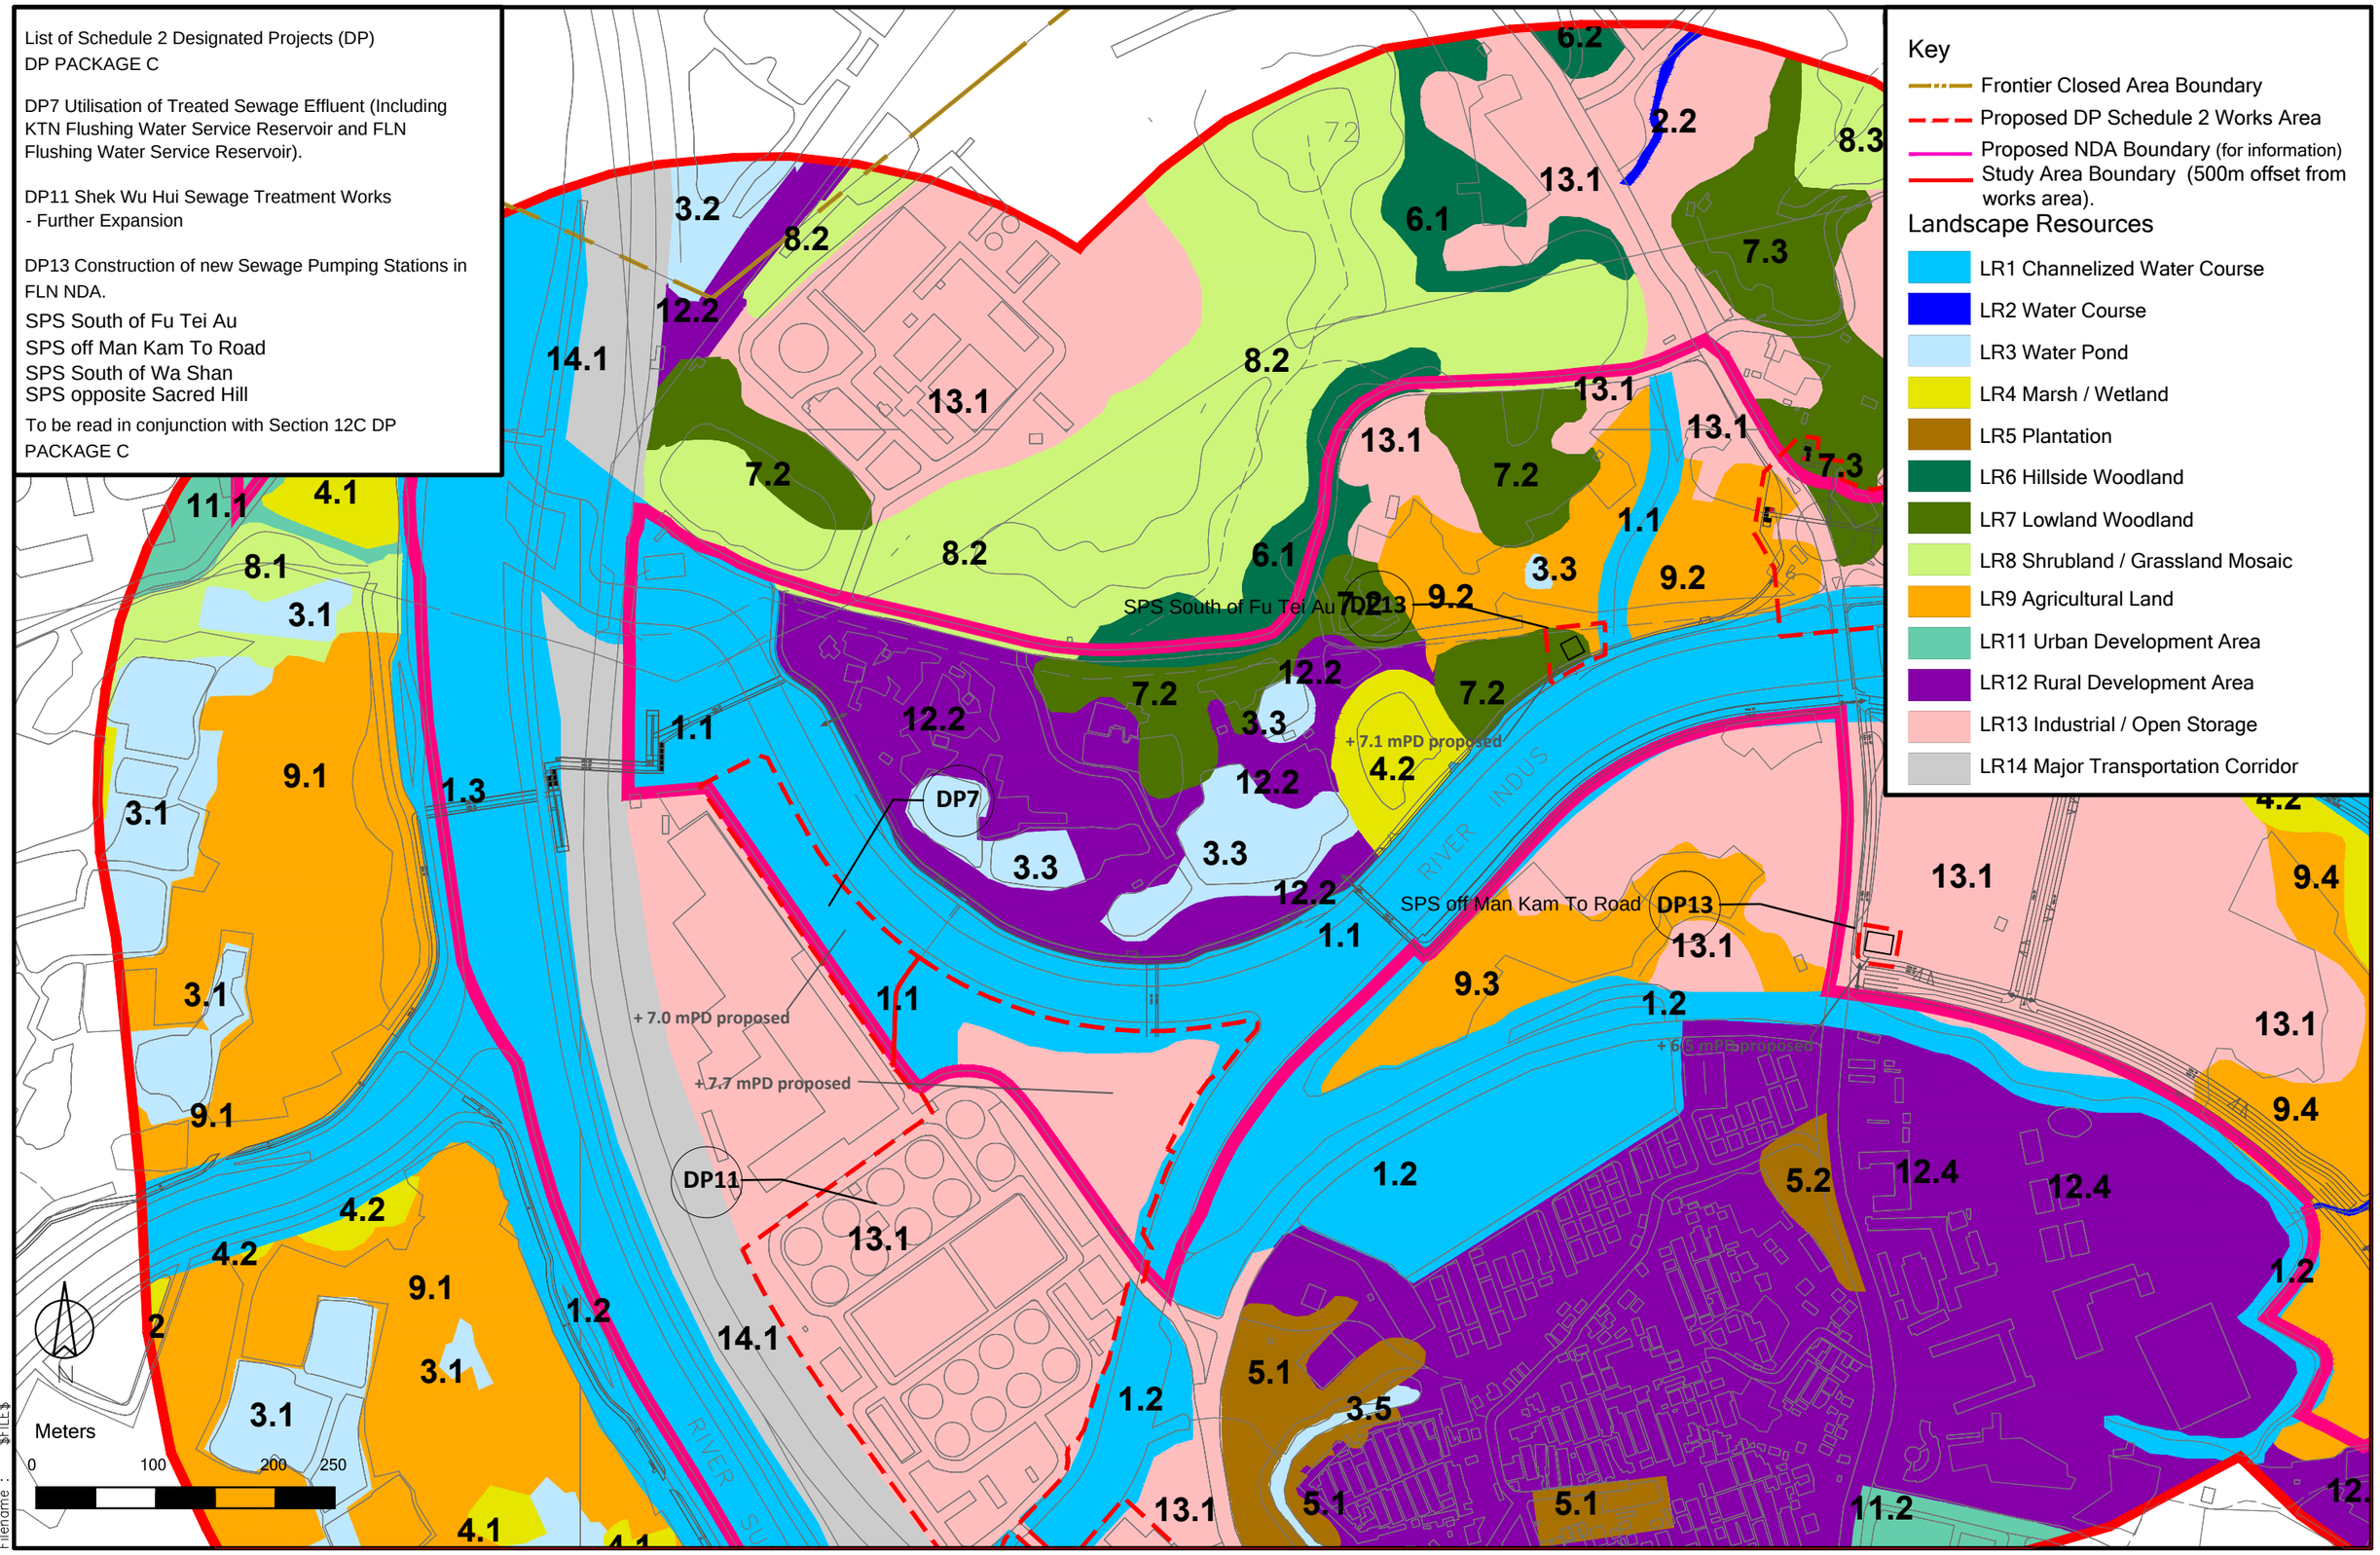

Printed by : $DATE$
Filename : $FILE$

土木工程拓展署 CIVIL ENGINEERING AND DEVELOPMENT DEPARTMENT	規劃署 PLANNING DEPARTMENT	ARUP	Job Title: Agreement No. CE 61/2007 (CE) North East New Territories New Development Areas Planning and Engineering Study - Investigation	Drawing Title: Landscape Resources (LRs) DP Package C (7, 11 and 13) (Sheet 2 of 6)	Rev / Description / Date	Drawn: PL; Date: 21/05/13; Checked: JC; Approved: JC; Scale: 1:5,000@A3

Drawing No. Figure 12.51.14
Rev. D