List of Schedule 2 Designated Projects (DP)
DP PACKAGE D

DP8 Po Shek Wu Interchange Improvement.

DP9 Fanling Bypass Western Section (New Road)

DP10 Fanling Bypass Eastern Section (New Road)

DP12 Reprovision of wholesale market in FLN NDA.

To be read in conjunction with Section 12D DP PACKAGE D

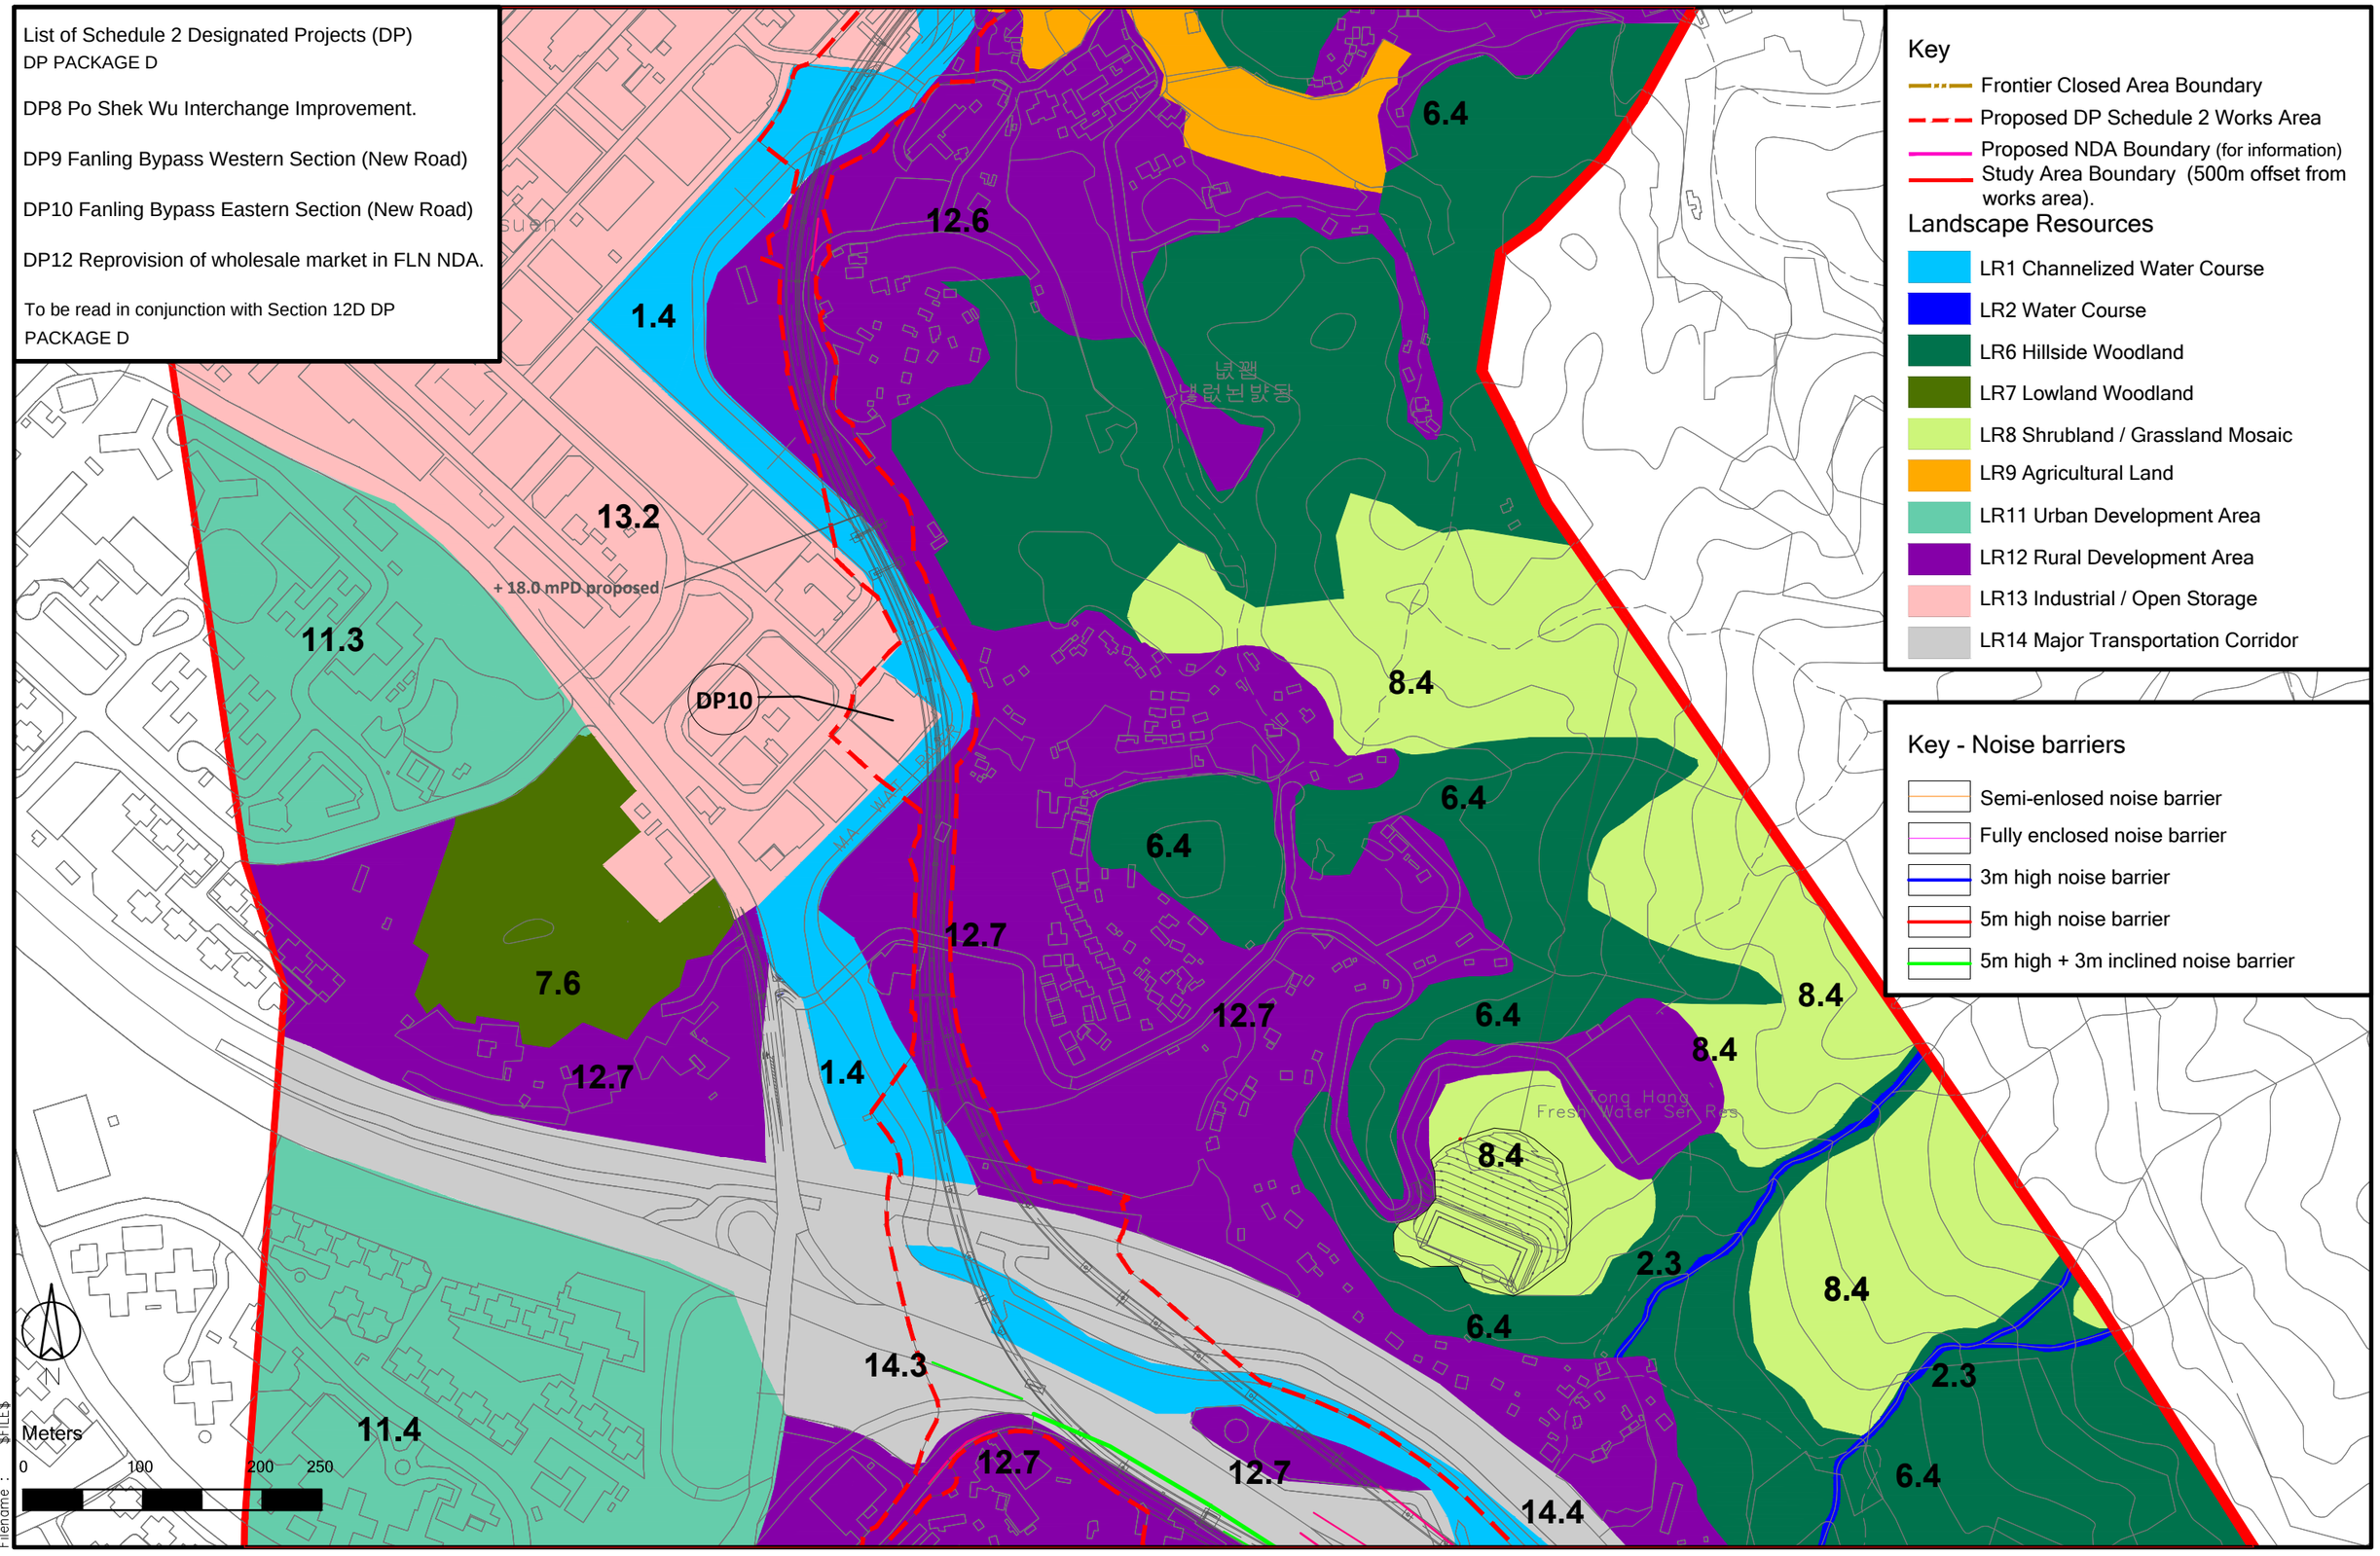

土木工程拓展署 CIVIL ENGINEERING AND DEVELOPMENT DEPARTMENT	規劃署 PLANNING DEPARTMENT	ARUP	Job Title: Agreement No. CE 61/2007 (CE) North East New Territories New Development Areas Planning and Engineering Study - Investigation	Drawing Title: Landscape Resources (LRs) DP Package D (8, 9, 10 and 12) (sheet 7 of 9)	Rev / Description / Date	Drawn: PL; Date: 21/05/13; Checked: JC; Approved: JC; Scale: 1:5,000@A3	Drawing No. Figure 12.51.25; Rev. D