List of Schedule 2 Designated Projects (DP)
DP PACKAGE C

DP7 Utilisation of Treated Sewage Effluent (Including KTN North Flushing Water Service Reservoir and FLN North Flushing Water Service Reservoir).

To be read in conjunction with Section 12C DP PACKAGE C

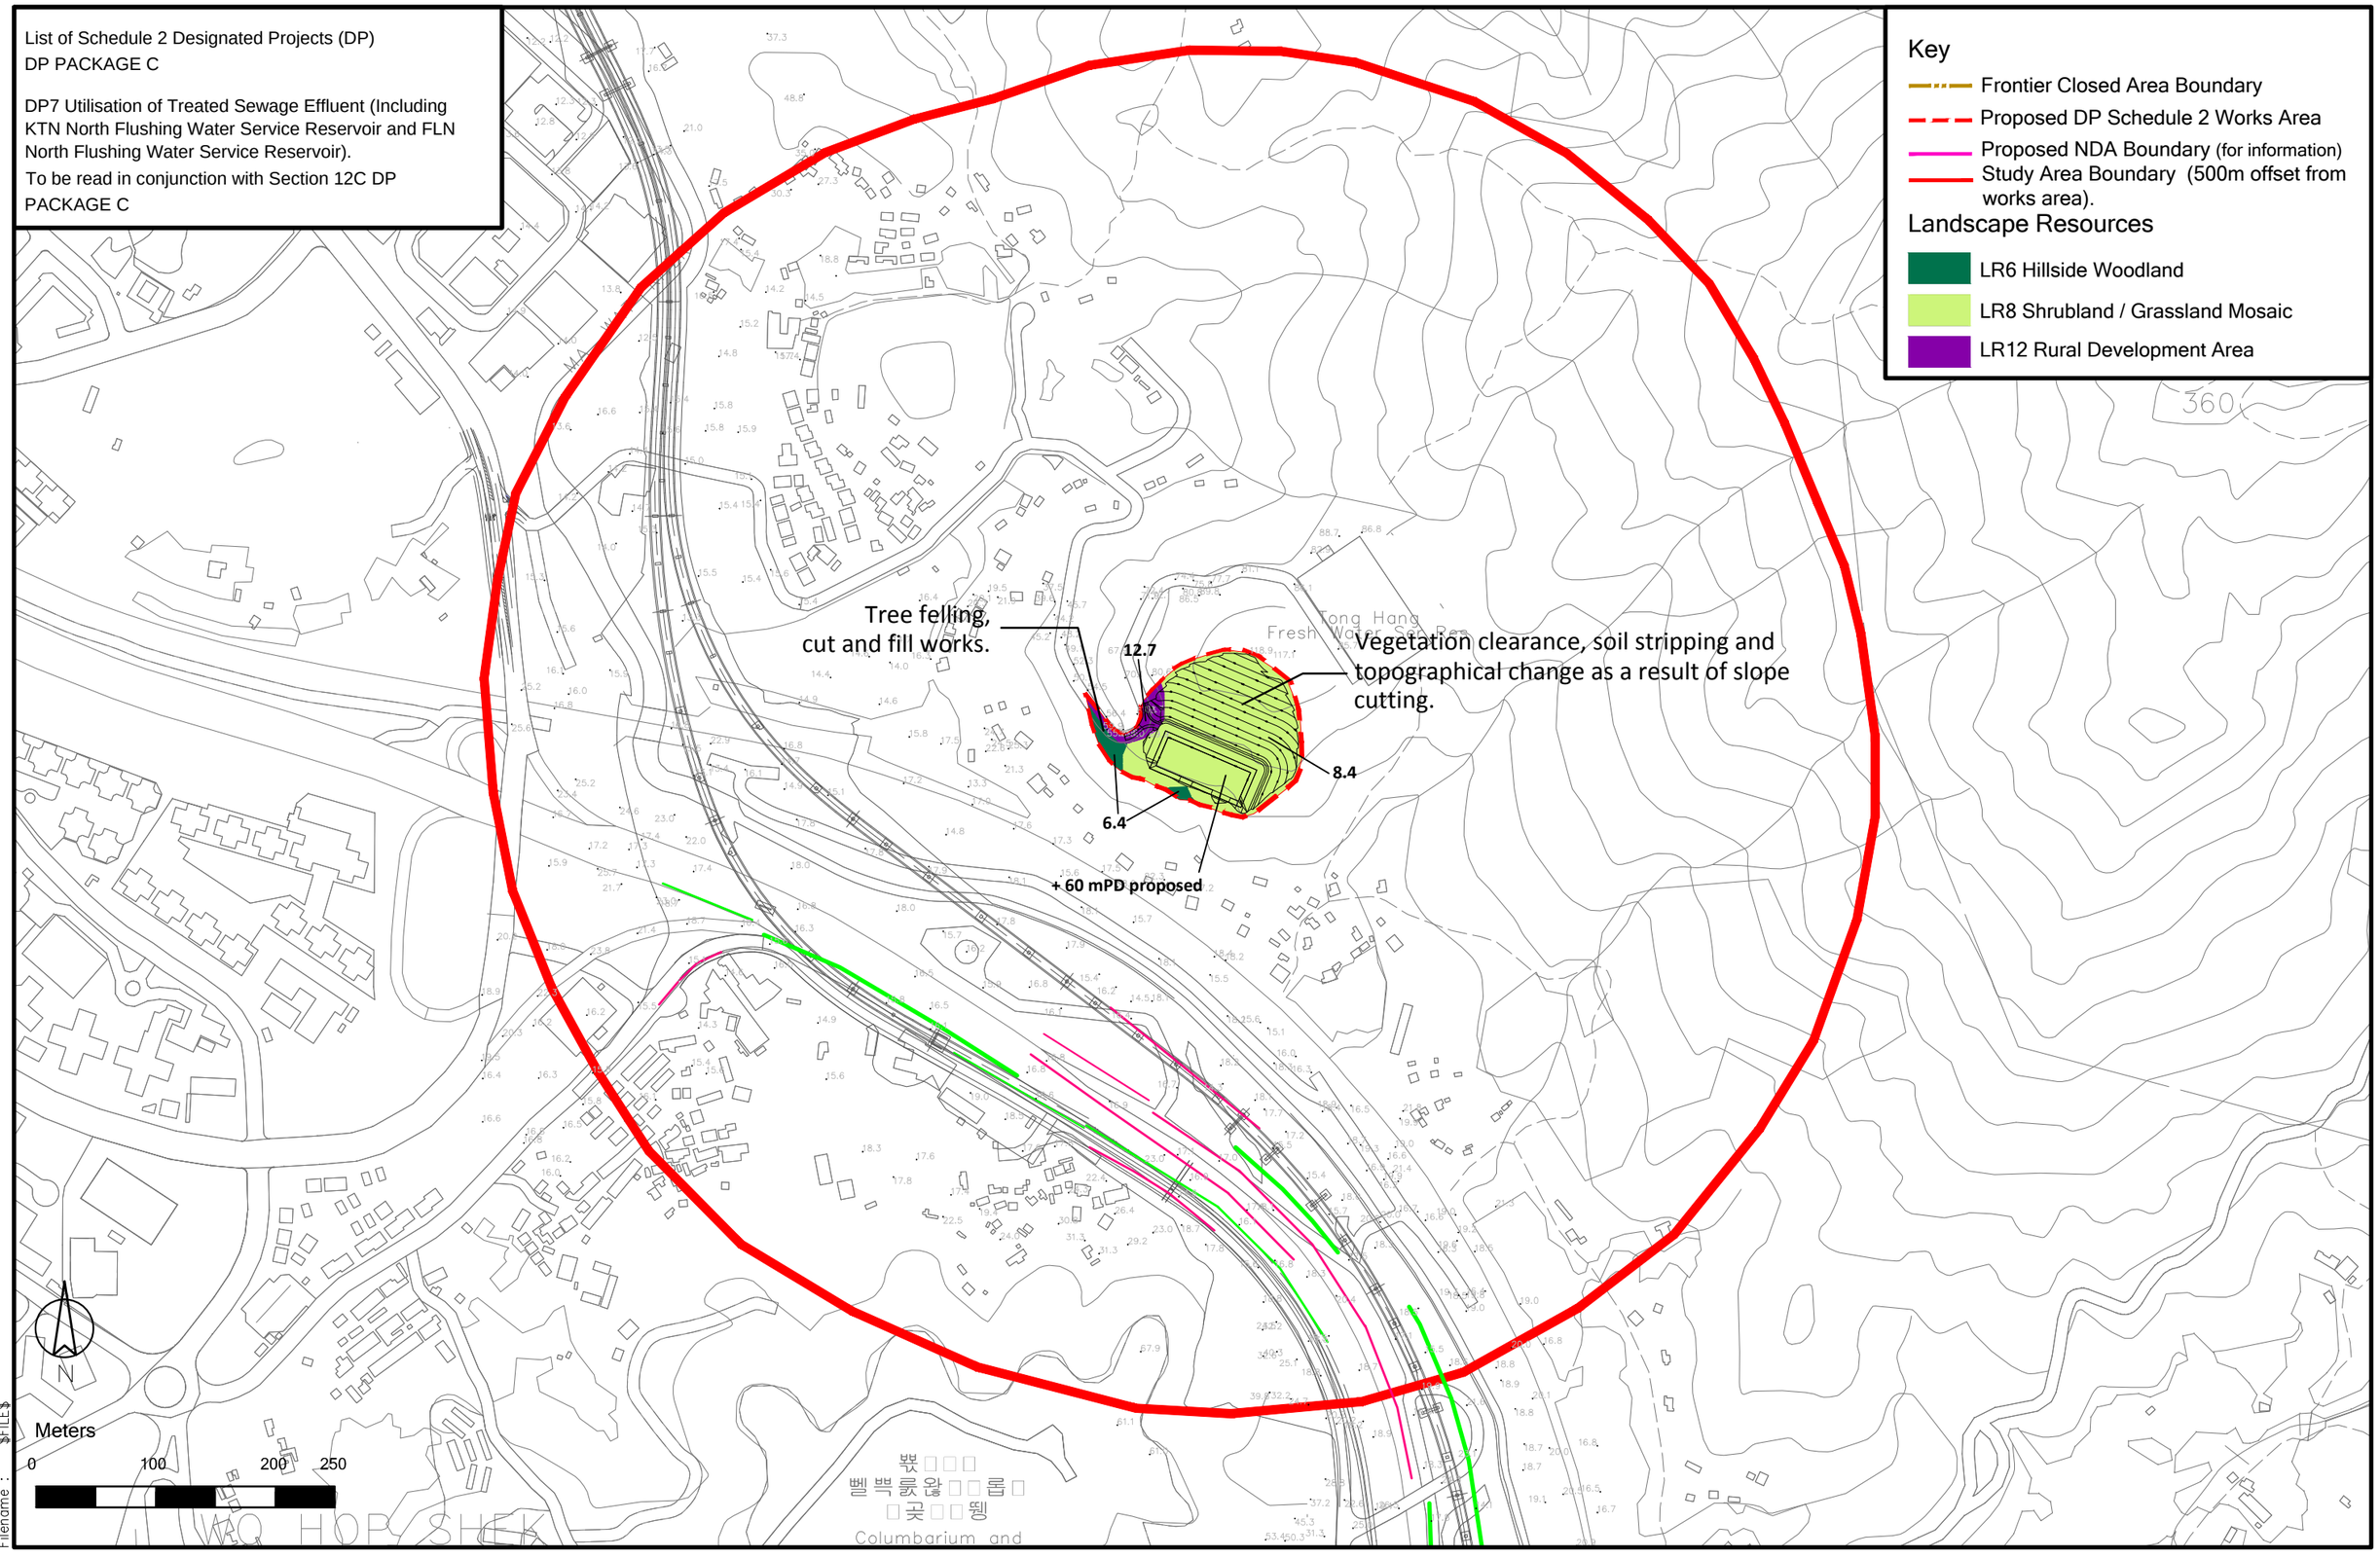

Printed by : $DATE$
Filename : $FILE$

土木工程拓展署 CIVIL ENGINEERING AND DEVELOPMENT DEPARTMENT	規劃署 PLANNING DEPARTMENT	ARUP	Job Title: Agreement No. CE 61/2007 (CE) North East New Territories New Development Areas Planning and Engineering Study - Investigation	Drawing Title: Impact on Landscape Resources DP 7 (sheet 2 of 2).	Rev / Description / Date	Drawn: PL; Date: 01/04/13; Checked: JC; Approved: JC; Scale: 1:5,000@A3	Drawing No.: Figure 12.52.36; Rev.: A