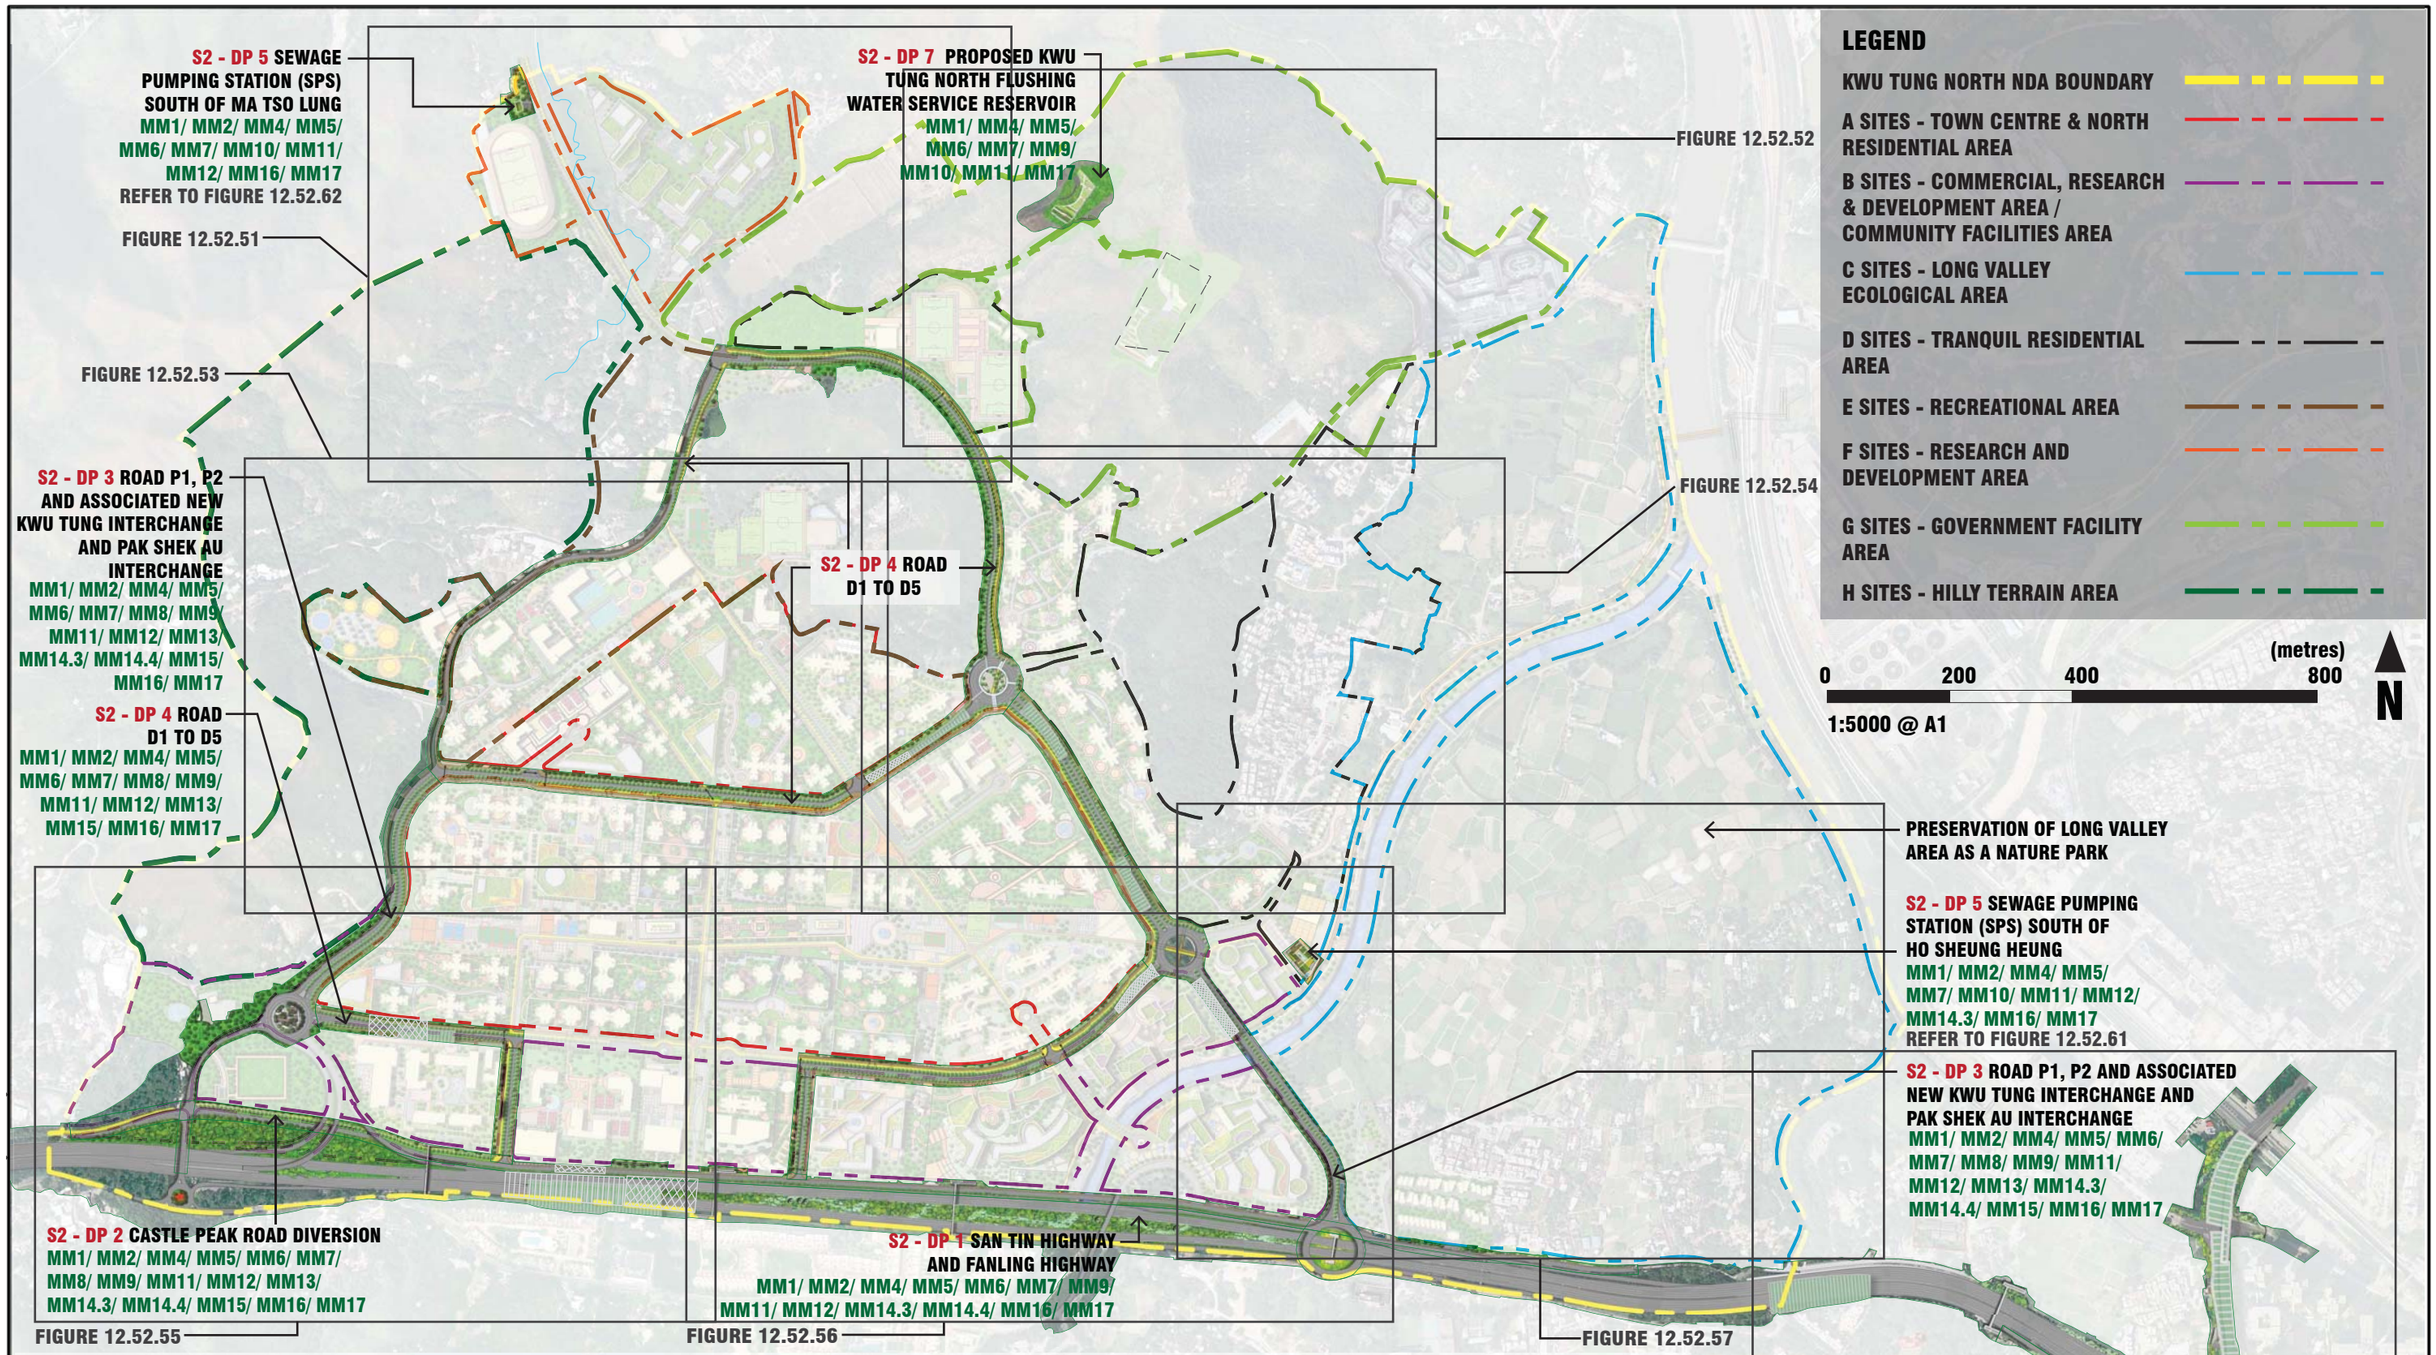

MITIGATION MEASURES LEGEND

MM1	MINIMISING TOPOGRAPHICAL CHANGE	MM5	TREE TRANSPLANTATION	MM12	ROAD GREENING
MM2	DETAILED DESIGN - VISUAL *	MM6	SLOPE LANDSCAPING	MM13	MARSH/ WETLAND COMPENSATION
MM3	OPEN SPACE PROVISION	MM7	COMPENSATORY PLANTING	MM14.1	WATERCOURSE IMPACT MITIGATION - REPROVISION OF NATURAL STREAM
MM4	TREE PROTECTION AND PRESERVATION	MM8	WOODLAND COMPENSATORY PLANTING	MM14.2	WATERCOURSE IMPACT MITIGATION - STREAM BUFFER PLANTING
		MM9	VERTICAL GREENING	MM14.3	WATERCOURSE IMPACT MITIGATION - ENHANCEMENT PLANTING ALONG EMBANKMENT
		MM10	GREEN ROOF	MM14.4	WATERCOURSE IMPACT MITIGATION - AVOID AFFECTING WATERCOURSES
		MM11	SCREEN PLANTING	MM15	POND REPLACEMENT
				MM16	SCREEN HOARDING *
				MM17	LIGHT CONTROL *

* Mitigation Measure(s) (MM) does/ do not include in this plan is/are considered good practice throughout the NDA.

CEDD 土木工程拓展署 CIVIL ENGINEERING AND DEVELOPMENT DEPARTMENT

規劃署 PLANNING DEPARTMENT

ARUP

Job Title
Agreement No. CE 61/2007 (CE)
North East New Territories New Development Areas
Planning and Engineering Study - Investigation

Drawing Title
KTN NDA Landscape Mitigation Plan (Key Plan)

Rev	Description	Date
-		02/21

Drawn LM | Date 02/21
Checked LFM | Approved EC
Scale 1:5000 ON A1, 1:10000 ON A3

Drawing No. **Figure 12.52.50**
Rev.