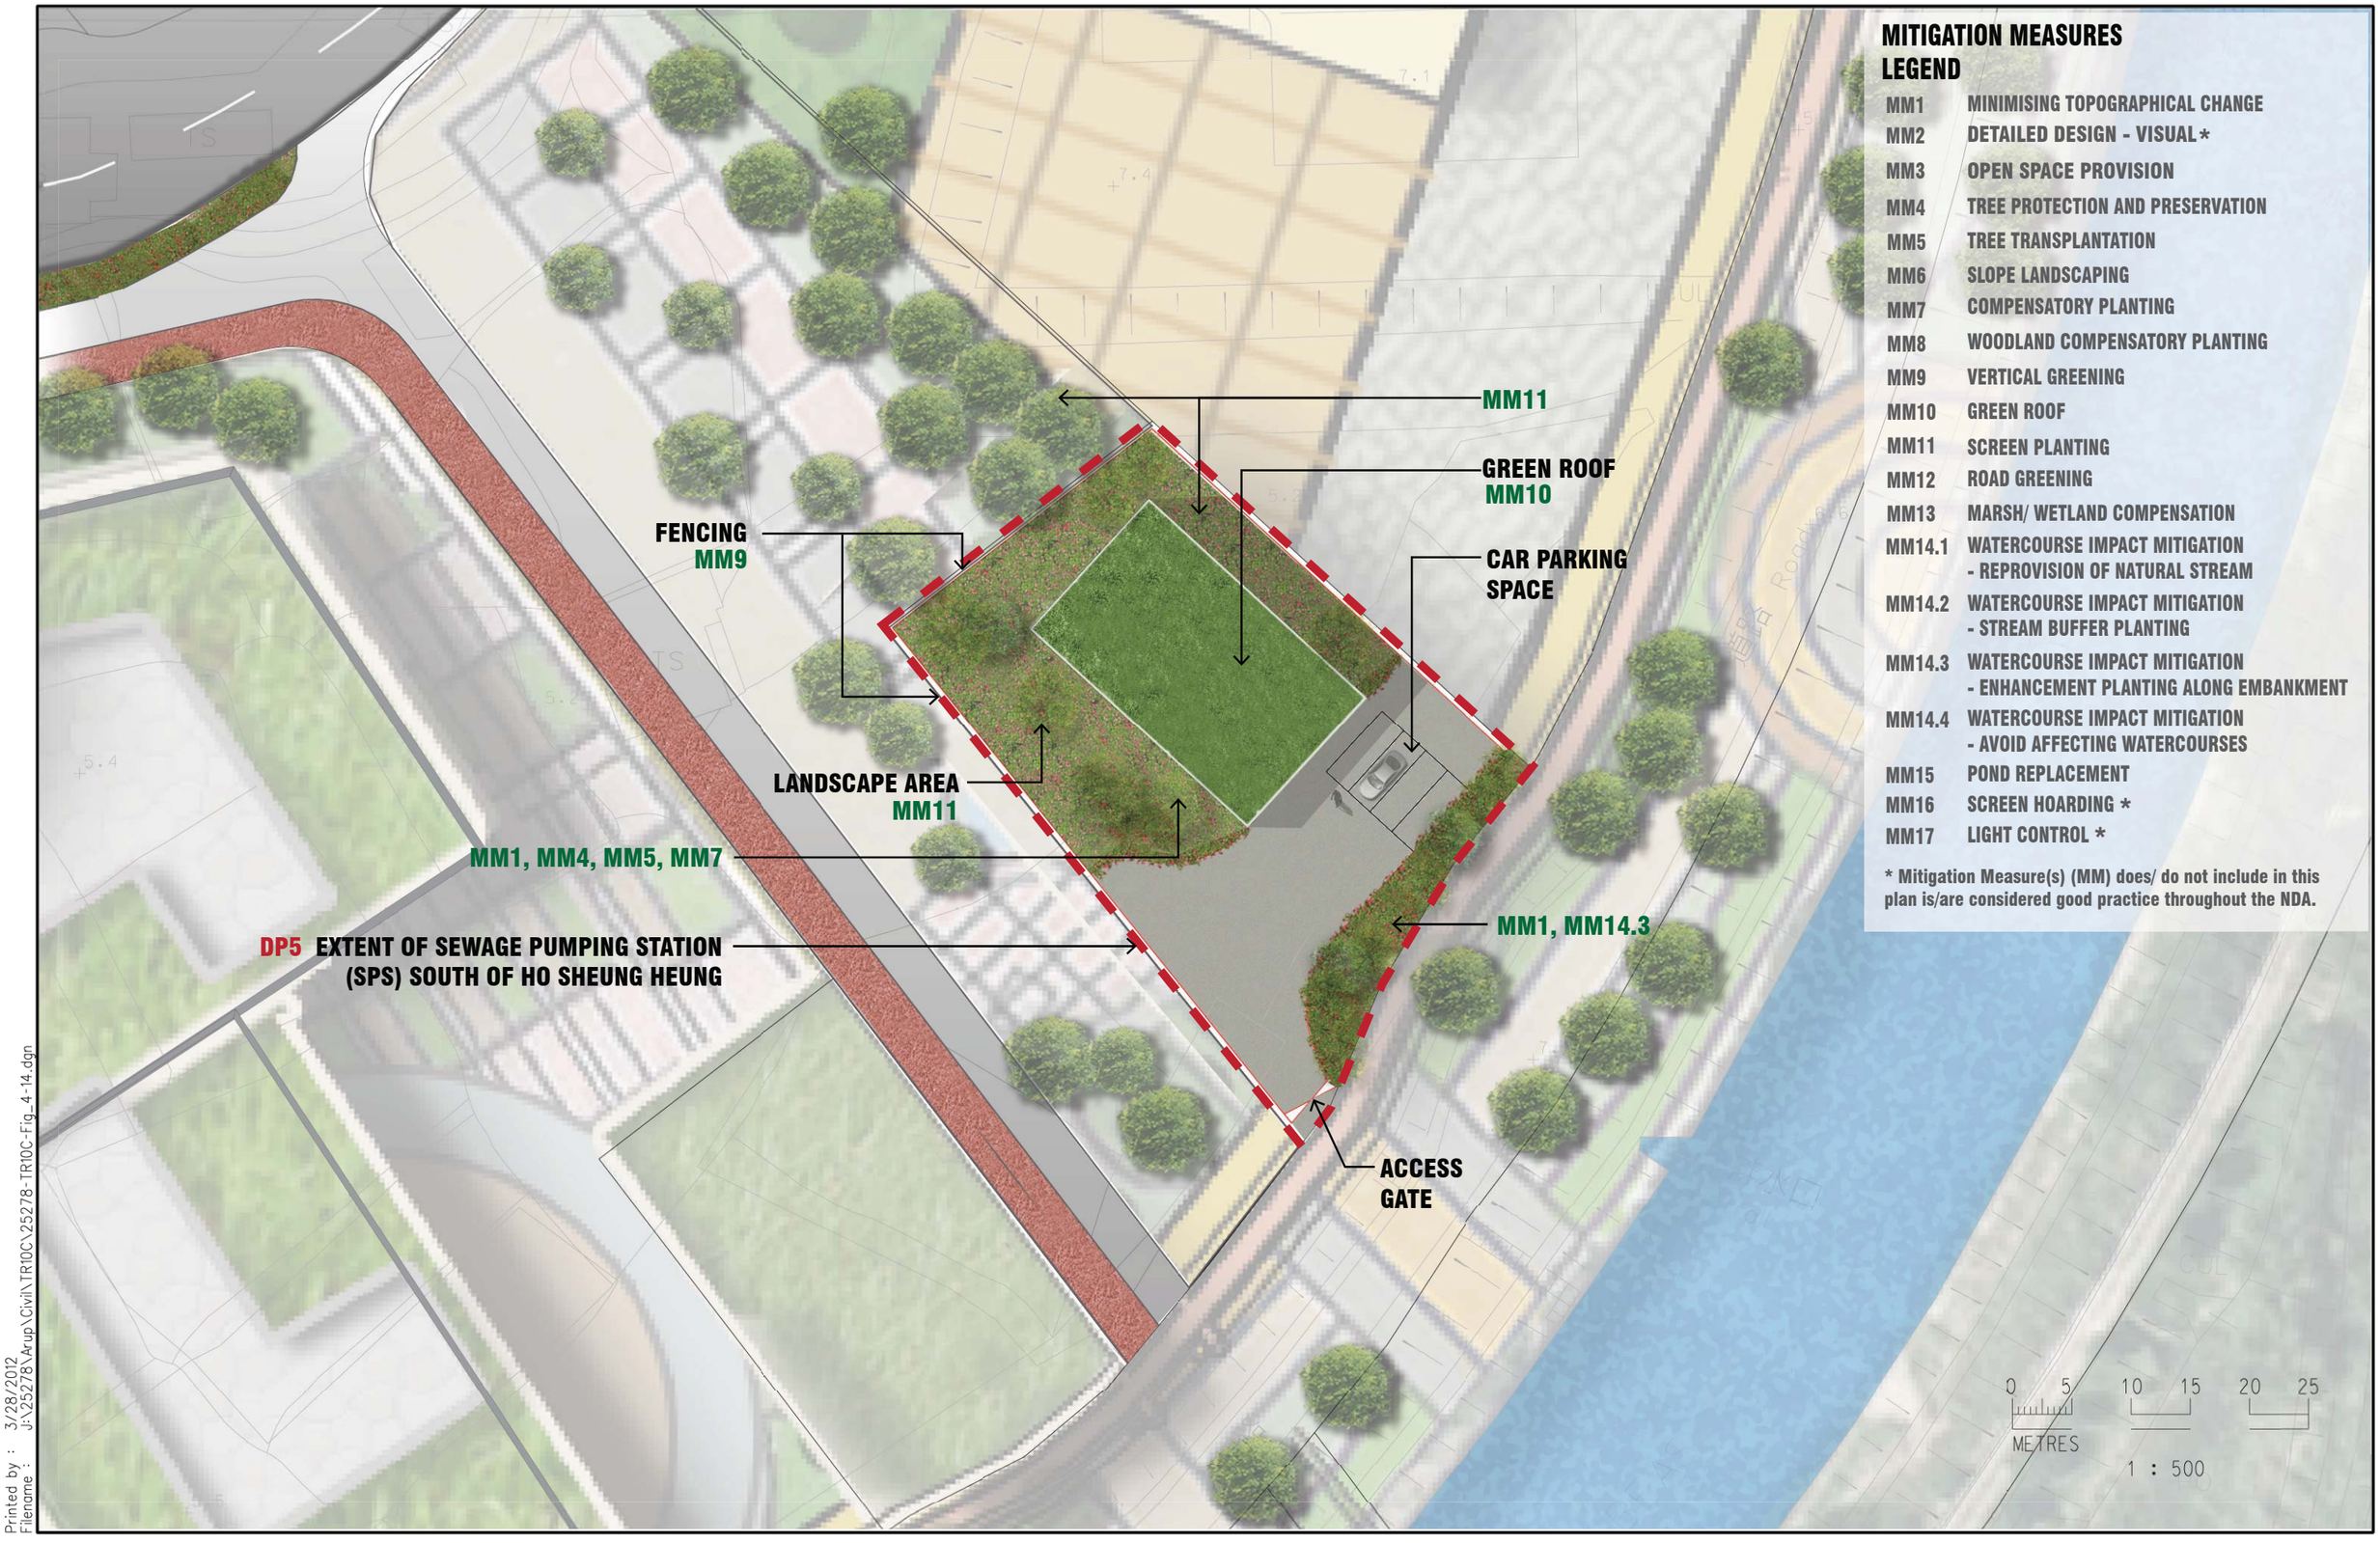

Printed by : 3/28/2012
Filename : J:\25278\Arup\Civil\TR10C\25278-TR10C-Fig_4-14.dgn

土木工程拓展署 CIVIL ENGINEERING AND DEVELOPMENT DEPARTMENT	規劃署 PLANNING DEPARTMENT	ARUP	Job Title: Agreement No. CE 61/2007 (CE) North East New Territories New Development Areas Planning and Engineering Study - Investigation	Drawing Title: Zoom In Plan for Proposed KTN Sewage Pumping Station (SPS) South of Ho Sheung Heung	Rev – Description – Date 04/02/13	Drawn LM; Date 04/02/13; Checked LFM; Approved EC; Scale 1:100 ON A1, 1:200 ON A3	Drawing No. Figure 12.52.61; Rev.