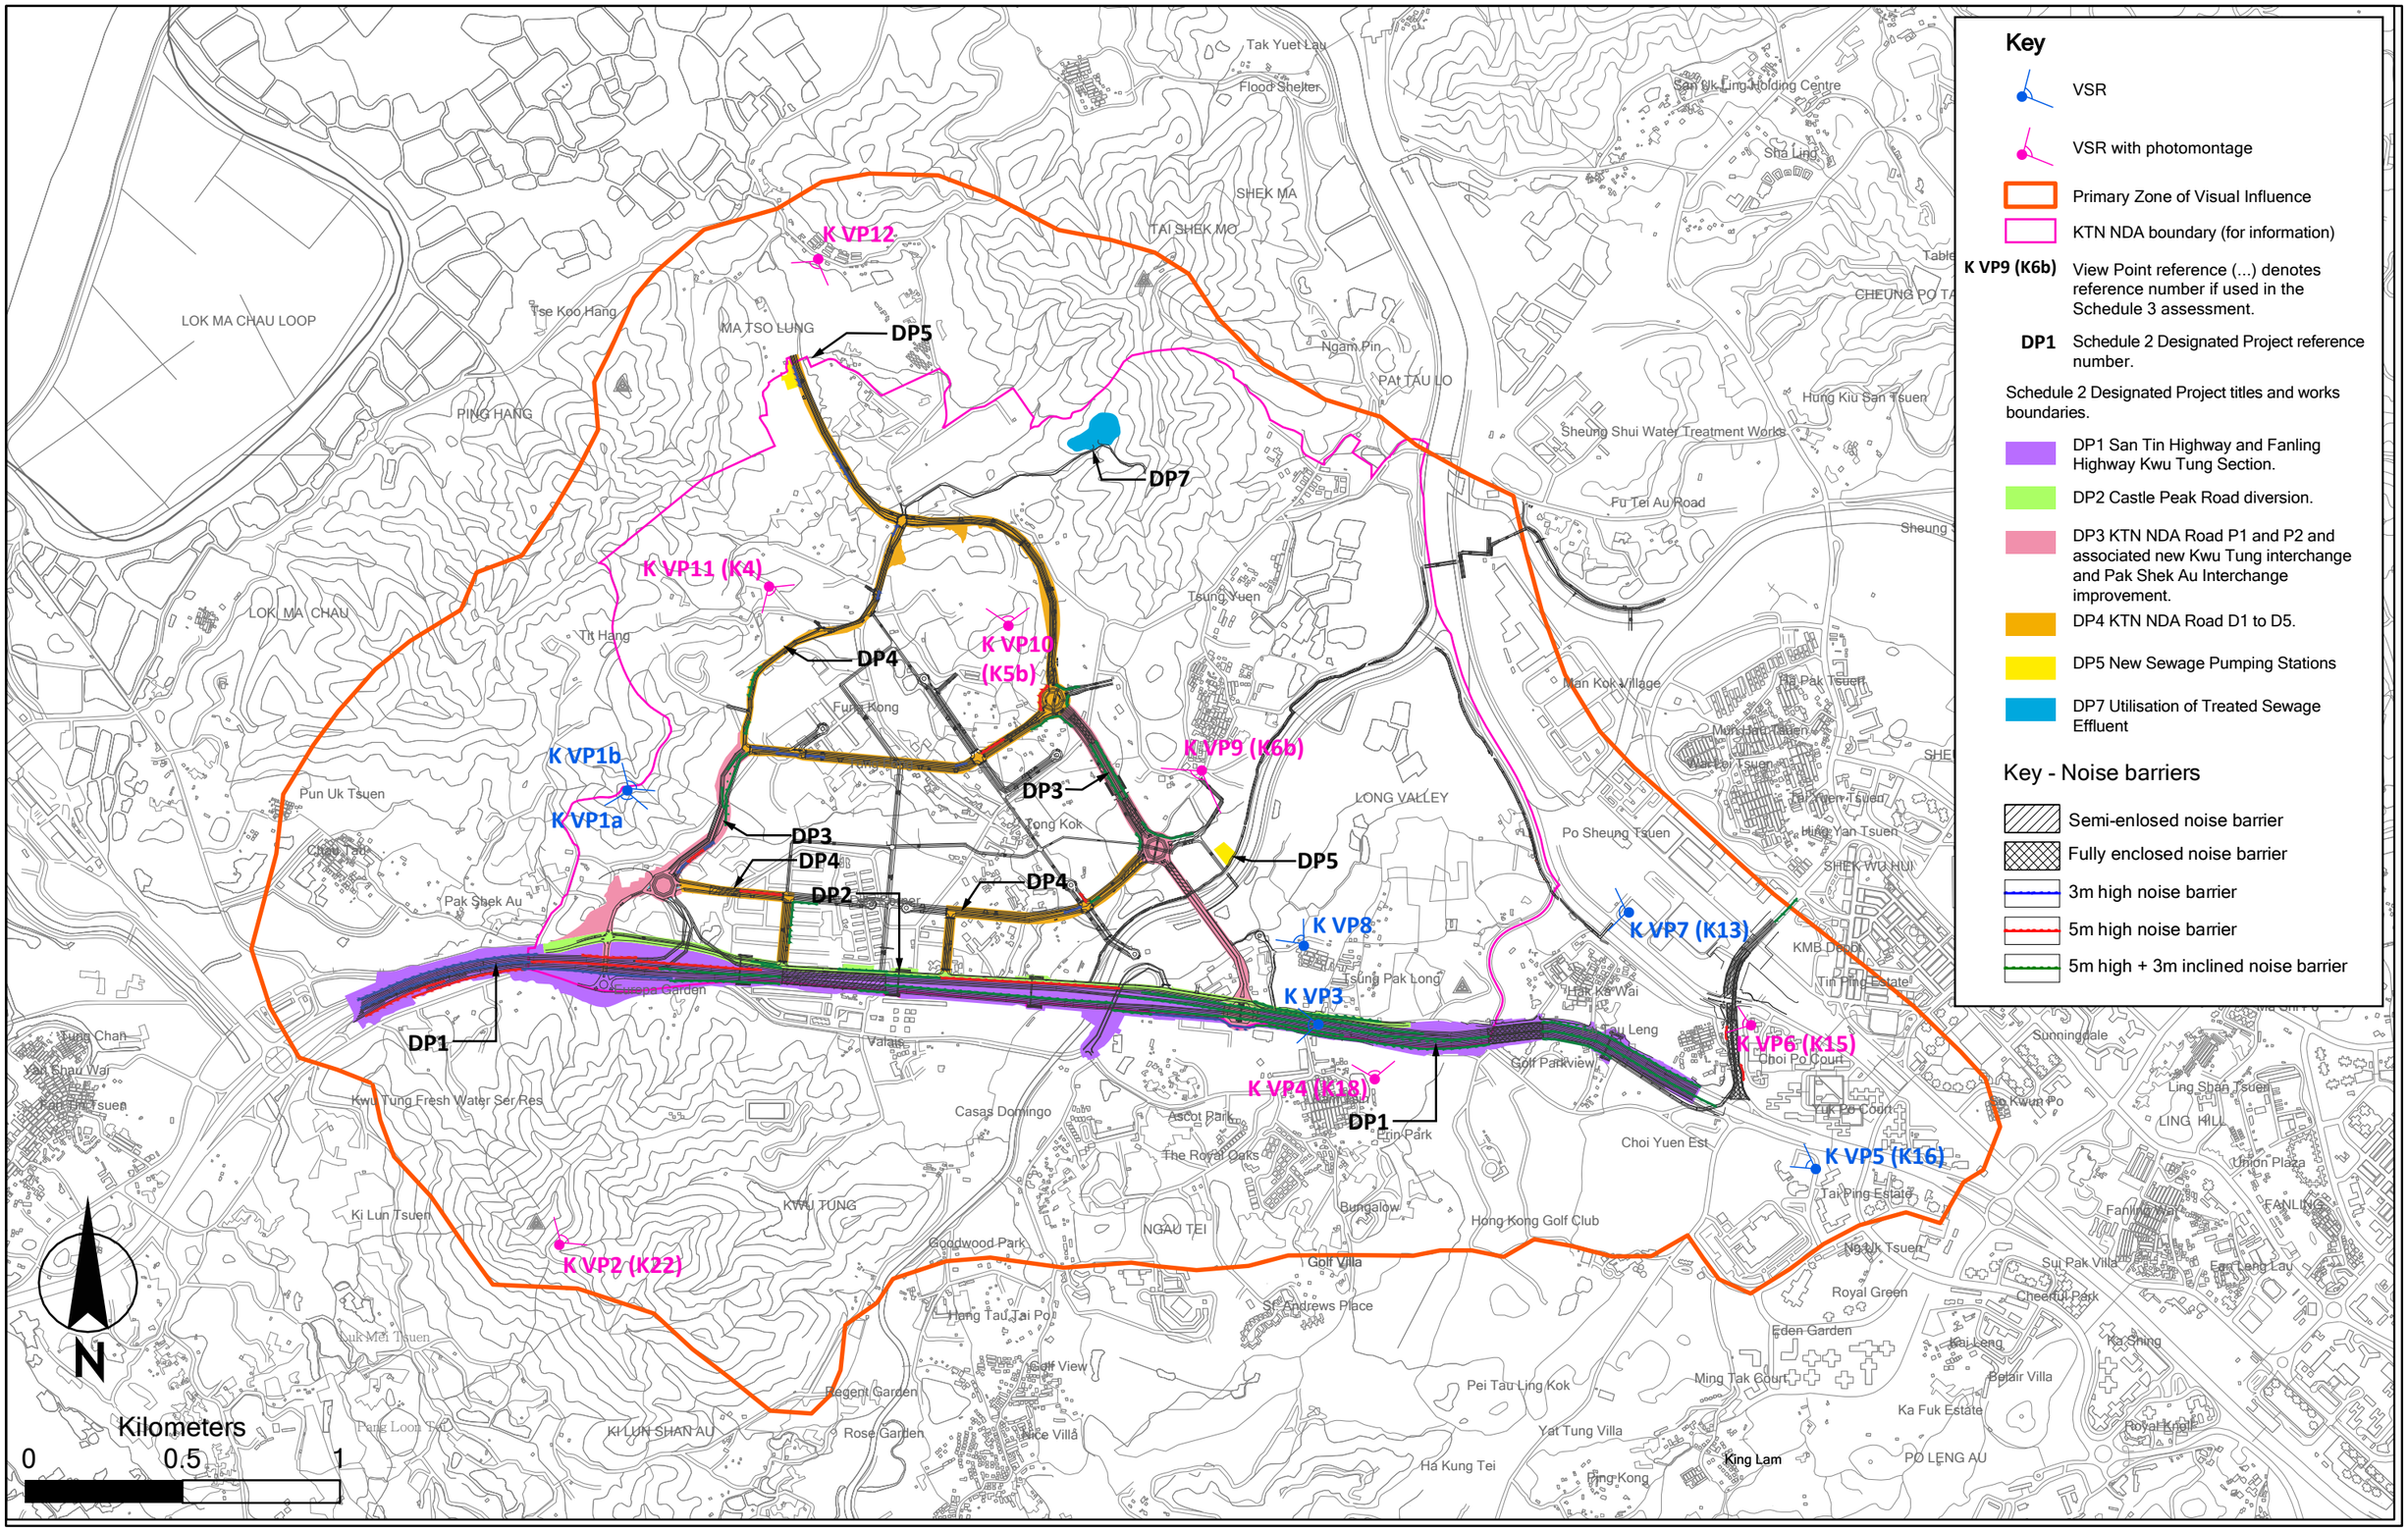

Key

- VSR
- VSR with photomontage
- Primary Zone of Visual Influence
- KTN NDA boundary (for information)
- **K VP9 (K6b)** View Point reference (...) denotes reference number if used in the Schedule 3 assessment.
- **DP1** Schedule 2 Designated Project reference number.

Schedule 2 Designated Project titles and works boundaries.

- DP1 San Tin Highway and Fanling Highway Kwu Tung Section.
- DP2 Castle Peak Road diversion.
- DP3 KTN NDA Road P1 and P2 and associated new Kwu Tung interchange and Pak Shek Au Interchange improvement.
- DP4 KTN NDA Road D1 to D5.
- DP5 New Sewage Pumping Stations
- DP7 Utilisation of Treated Sewage Effluent

Key - Noise barriers

- Semi-enlosed noise barrier
- Fully enclosed noise barrier
- 3m high noise barrier
- 5m high noise barrier
- 5m high + 3m inclined noise barrier

土木工程拓展署 CIVIL ENGINEERING AND DEVELOPMENT DEPARTMENT

規劃署 PLANNING DEPARTMENT

ARUP

Job Title
Agreement No. CE 61/2007 (CE)
North East New Territories New Development Areas
Planning and Engineering Study - Investigation

Drawing Title
Vantage Point (VP) Locations - Schedule 2 DP 1, 2, 3, 4 , 5 and 7.

Rev	Description	Date

Drawn: JC | Date: 02/04/2013
Checked | Approved
Scale: 1:15,000
Drawing No.: Figure 12.53.1
Rev. C