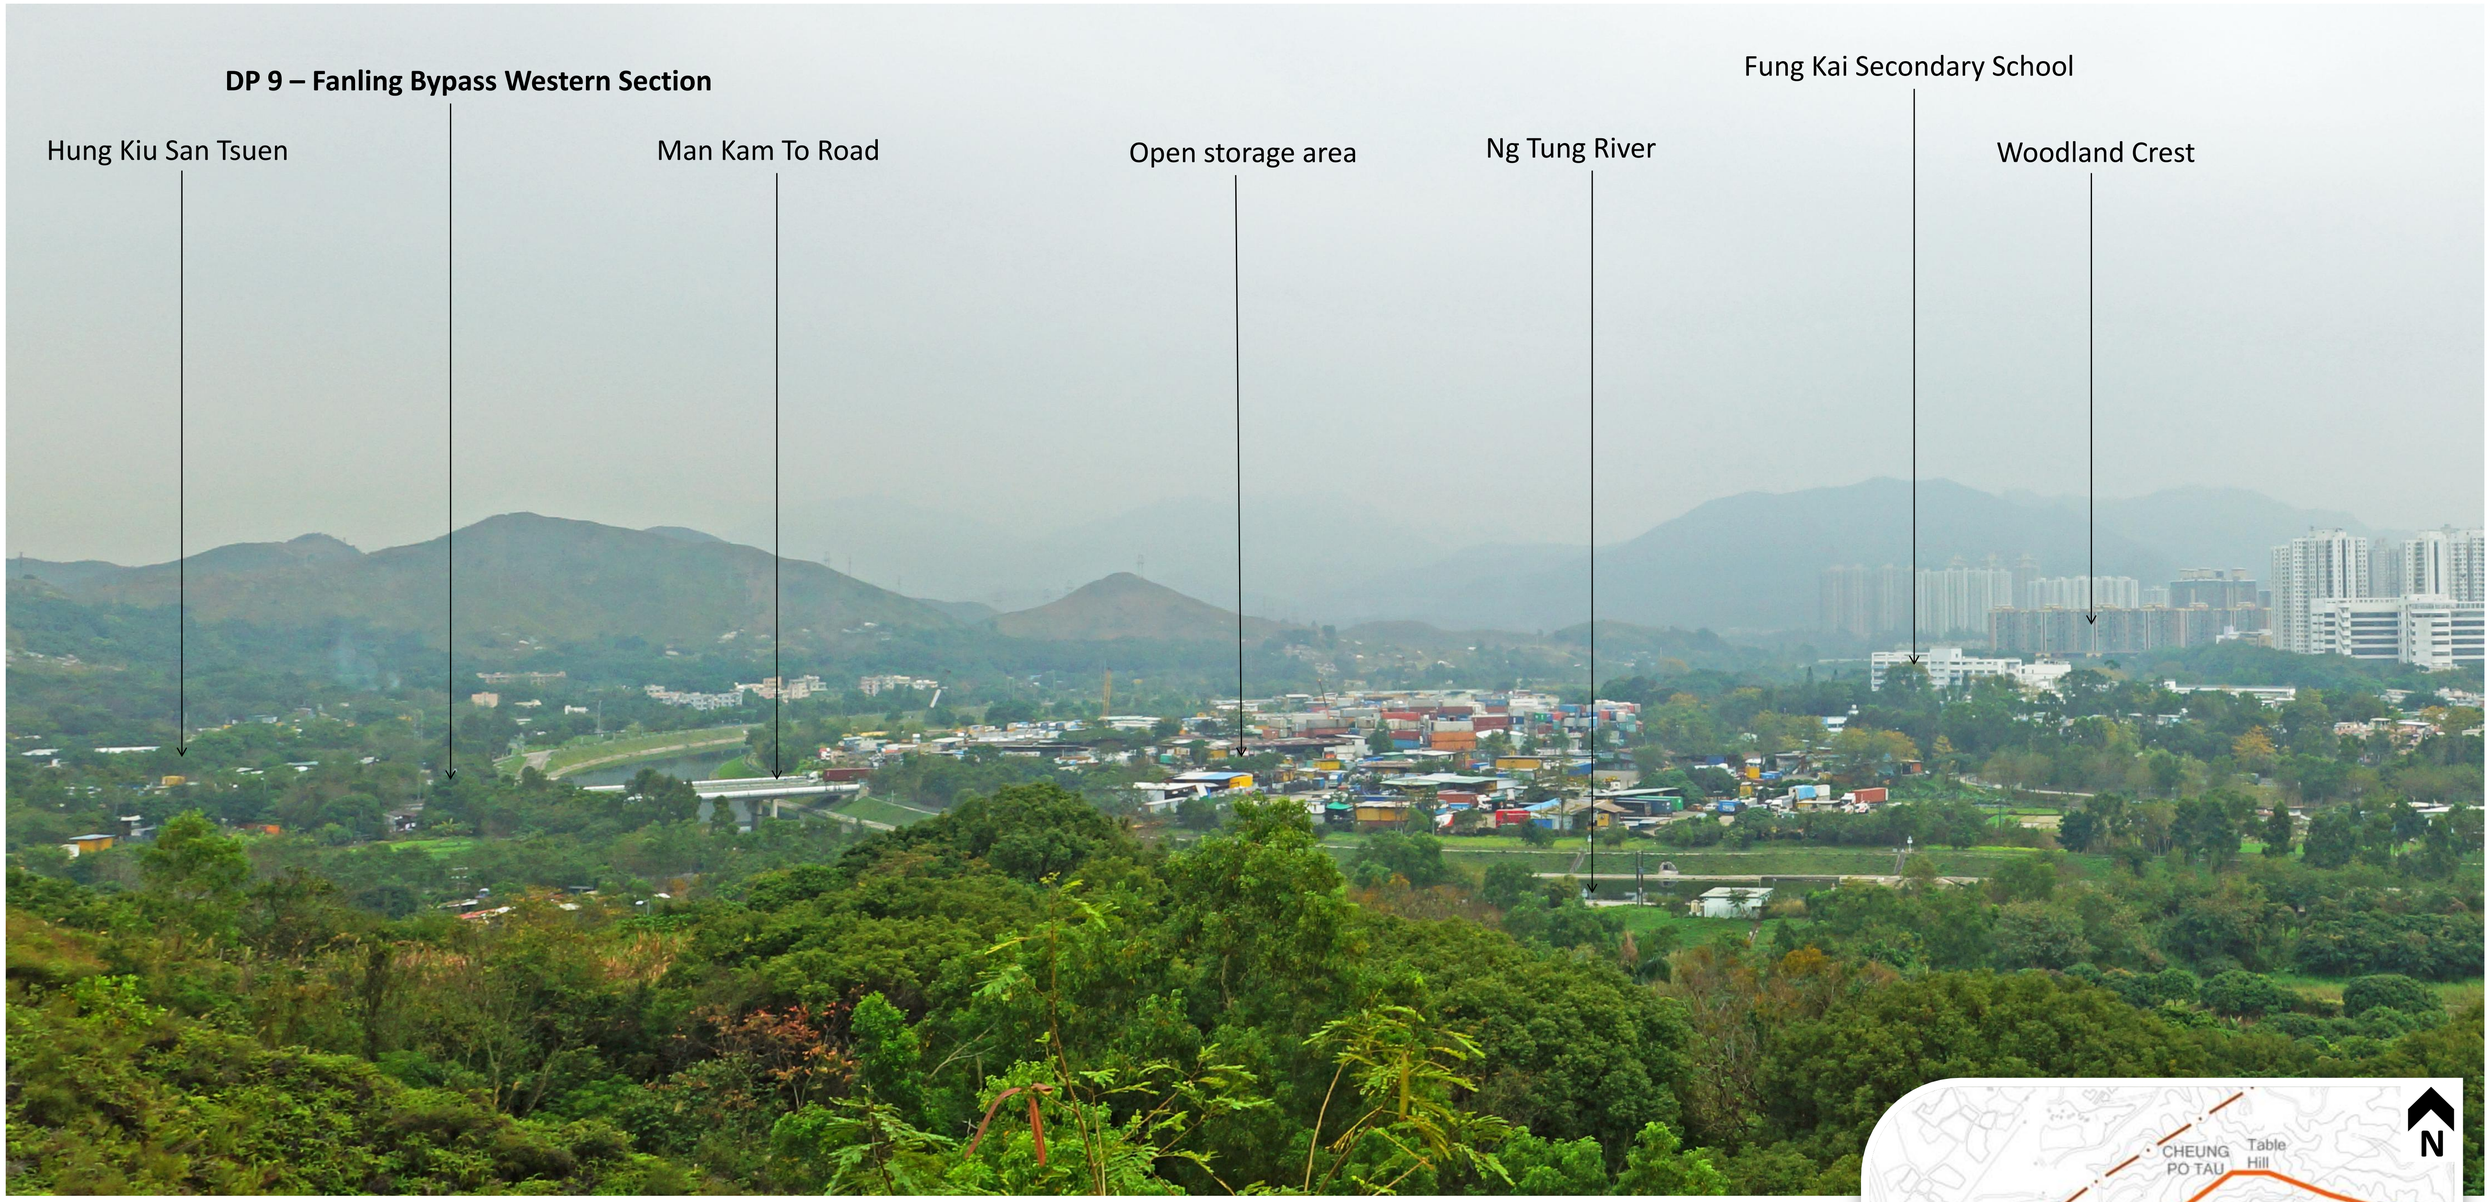

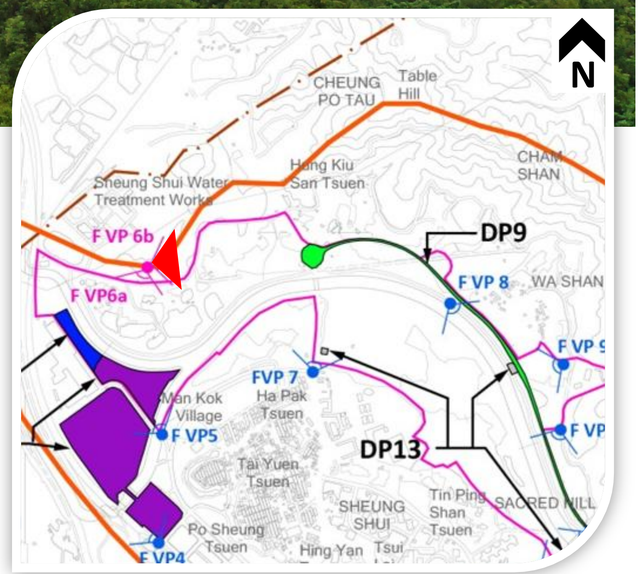

VP Orientation Plan (not to scale)

Relevant schedule 2 Designated Projects:
DP 9 – Fanling Bypass Western Section

土木工程拓展署 CIVIL ENGINEERING AND DEVELOPMENT DEPARTMENT	規劃署 PLANNING DEPARTMENT	ARUP	Job Title: Agreement No. CE 61/2007 (CE) North East New Territories New Development Areas Planning and Engineering Study - Investigation	Drawing Title: **F VP 6b** – Highpoint above Fu Tei Au Tsuen, facing east	Rev / Description / Date	Drawn: JC; Checked; Scale	Date: 24/2/13; Approved	Drawing No.: Figure 12.54.7; Rev.: -