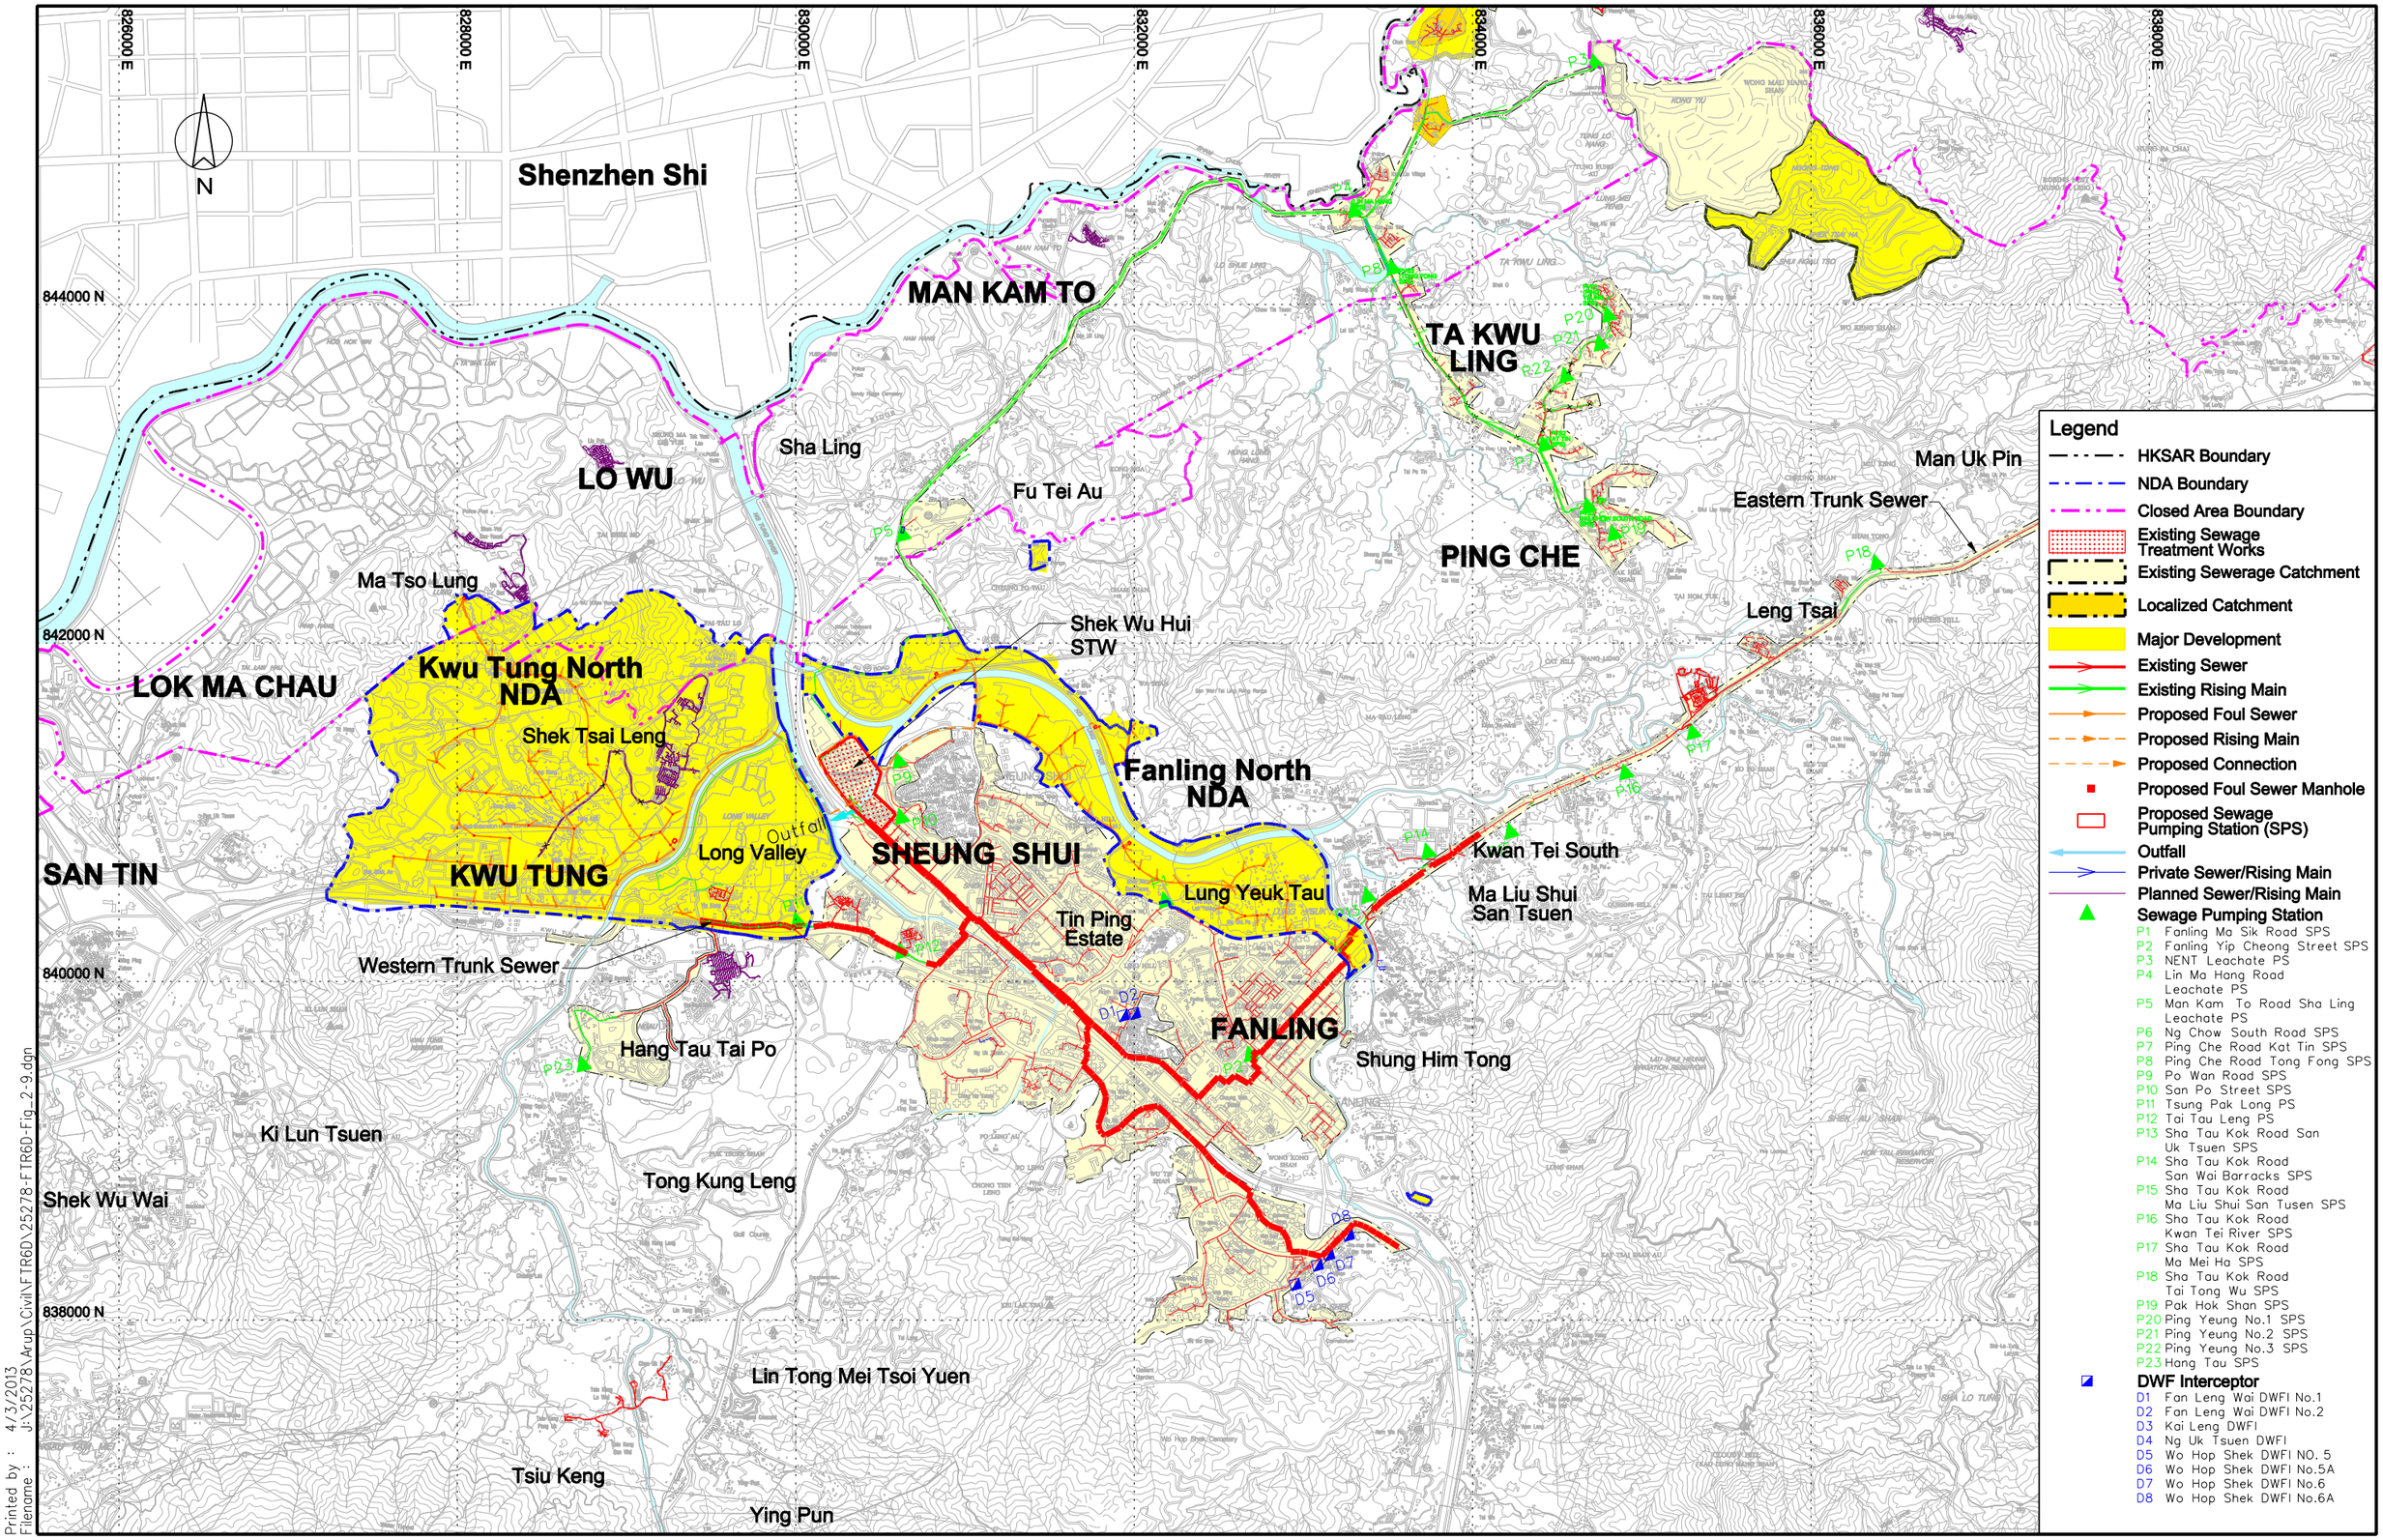

Printed by : 4/3/2013
Filename : J:\25278\Arup\Civil\FTR6D\25278-FTR6D-Fig_2-9.dgn

土木工程拓展署 CIVIL ENGINEERING AND DEVELOPMENT DEPARTMENT

規劃署 PLANNING DEPARTMENT

ARUP

Job Title
Agreement No. CE 61/2007 (CE)
North East New Territories New Development Areas
Planning and Engineering Study - Investigation

Drawing Title
Existing, Planned and Proposed Sewerage System within and in the vicinity of Study Area

Rev	Description	Date
B	Final Technical Report No.6D	02/13
A	Revised Technical Report No.6D	12/11
-	Draft Technical Report No.6D	11/10

Drawn	LM
Date	11/10
Checked	AK
Approved	DL
Scale	1:35000 ON A3

Drawing No.
Figure 6.1

Rev. **B**