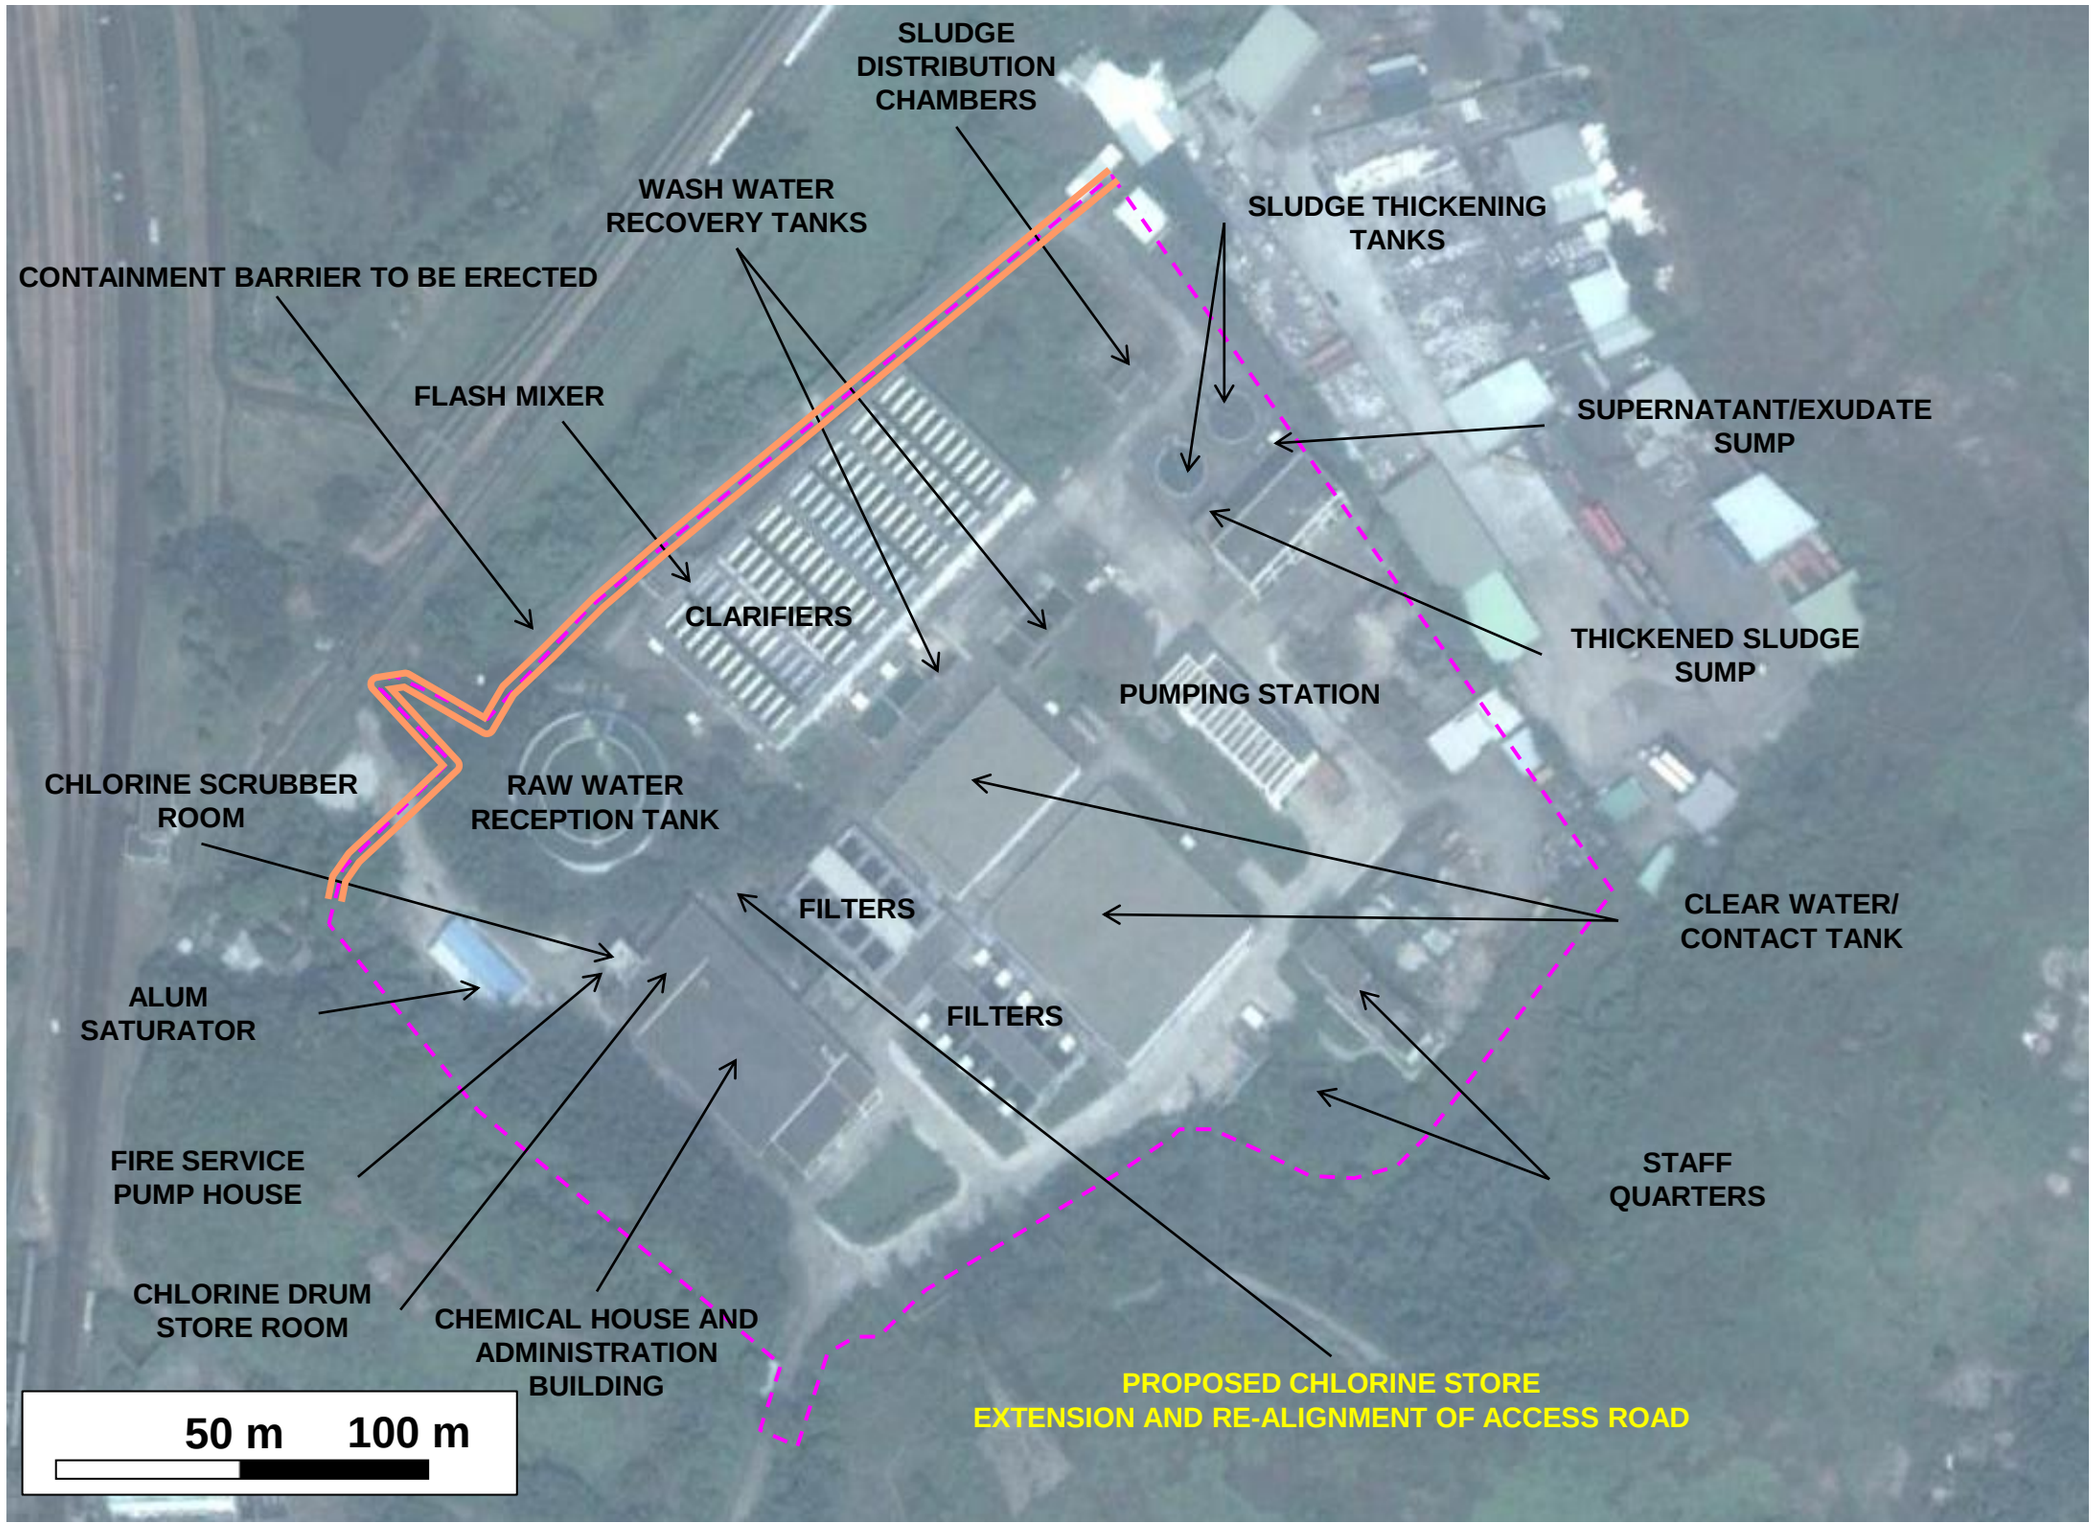

Printed by : 13/8/2010
Filename : C:\PLOT\PDF\OAP-25278-TBKA3.dgn

土木工程拓展署 CIVIL ENGINEERING AND DEVELOPMENT DEPARTMENT	規劃署 PLANNING DEPARTMENT	ARUP	Job Title: Agreement No. CE 61/2007 (CE) North East New Territories New Development Areas Planning and Engineering Study - Investigation	Drawing Title: Site Layout of SSWTW	Rev / Description / Date	Drawn / Date / Checked / Approved / Scale	Drawing No. Figure 9.6 Rev.