

Our ref KMY/PEJ/AFK/JOC/FY/PW/T264090/22.01/L-0135

T 2828 5757

E anne.kerr@mottmac.com.hk

Your ref

MTR Corporation Ltd.,
8/F MTR Fo Tan Railway House,
No. 9, Lok King Street,
Fo Tan,
Shatin, N.T.

14 February 2011
By email

Attn : Dr. Glenn Frommer

Dear Sir

**Express Rail Link
Consultancy Agreement No. C806
Independent Environmental Checker (IEC)
Environmental Permit No.: EP-349/2009/B
Condition 2.42 - Landscape Plan for To Kau Wan Works Area**

I refer to the captioned submission received on 14 February 2011. Pursuant to Condition 2.42 of the Environmental Permit EP-349/2009/B, I hereby verify the Landscape Plan for To Kau Wan Works Area for the Project.

Yours faithfully,
for MOTT MACDONALD HONG KONG LIMITED




Dr. Anne Kerr
Independent Environmental Checker (IEC)

MTR Corporation Limited

HONG KONG SECTION OF GUANGZHOU –
SHENZHEN – HONG KONG EXPRESS RAIL LINK
(No. EP-349/2009/B)

Landscape Plan for To Kau Wan Works Area

Certified by:

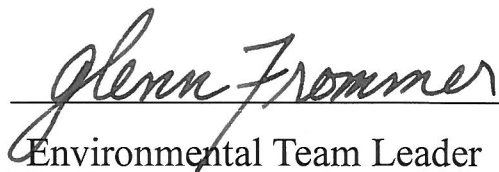

Position:

Environmental Team Leader

Date:

14 FEB 2011

Landscape Plan for To Kau Wan Works Area

- 1.1 According to the Condition 2.42 of the Environmental Permit No. EP-349/2009/B for the construction and operation of the “Hong Kong Section of Guangzhou-Shenzhen-Hong Kong Express Rail Link” Project (“XRL”, hereinafter known as “the Project”), a landscape plan for the To Kau Wan Works Area (TKWW) shall be deposited to the Director of Environmental Protection no later than one month before the commencement of construction at the TKWW.
- 1.2 With reference to the approved Hong Kong Zuhai Macau Bridge (HZMB) Hong Kong Boundary Crossing (HKBCF) EIA Report (Register No.: AEIA-145/2009) and the associated Supporting Assessment endorsed in the application of VEP for HKBCF (EP353/2009) in June 2010, no adverse landscape and visual impacts will be aroused from the construction and operation of the stockpiling facility at TKWW.
- 1.3 Referring to the approved XRL EIA Report (Register No.: AEIA-143/2009), there were three Visual Sensitive Receivers (VSR) identified for the Tsing Chau Tsai Barging Point (TCB) which is located approximately 100m from TKWW. The identified VSR are:
- Airport Express Rail (VSR ID No.: T 18.1)
 - North Lantau Highway and Lantau Toll Plaza Administration Building (VSR ID No.: T 18.2)
 - Tsing Chau Wan(VSR ID No.: T 18.3)
- 1.4 As TKWW is in close proximity to TCB, North Lantau Highway and Lantau Toll Plaza Administration Building and Tsing Chau Wan are also considered to be applicable to TKWW as VSRs. However, the Airport Express Rail is considered not applicable to TKWW as VSR since it is shielded by the hill from TKWW.
- 1.5 Since both the construction and operation activity of TKWW are similar to those of TCB, it is considered that the recommended landscape and visual mitigation measures at TCB in the approved XRL EIA Report will be adopted for TKWW.
- 1.6 In accordance with the approved XRL EIA Report, the applicable recommended mitigation measures for TKWW are summarized in the following table.

ID No.	Landscape and Visual Mitigation Measures	Funding Agency	Implementation Agency	Maintenance/ Management Agency
CM3 ⁽¹⁾	Control of night-time lighting glare to minimize glare impact to adjacent VSRs.	MTRC	MTRC	NA
CM4 ⁽¹⁾	Erection of screen hoarding during construction stage to screen of undesirable views of the construction site having consideration of safety and security.	MTRC	MTRC	NA

Note:

(1) Mitigation measures refer to Good Site Practices.

- 1.7 Based on the current design and planning of TKWW, normal operating hour of TKWW will be from 7am to 7pm. If night time operation is required, floodlights installed along hoarding

and directed to the stockpiling area will be used. Direction of the floodlights will be adjusted on site to minimize glare impact to the adjacent VSRs.

- 1.8 Hoarding of 2.4m high will be installed along the site boundary of TKWW. The hoarding plans (Drawing No. 823B/C/350/MCJ/T31/085A, MTR/S/000/MTR/A59/002A and 823B/C/350/MCJ/T31/051B to 054B) of TKWW are enclosed.
- 1.9 As TKWW will be handed over to HZMB project with stockpiled material, barging facility, site hoarding, drainage, etc, no reinstatement works is required for TKWW prior handing over to HZMB project.
- 1.10 The implementation schedule of the proposed landscape and visual mitigation measures is presented in the following table.

Recommended Mitigation Measures	Objective of the Recommended Measures & Main Concern to Address	Who to implement the measures?	Location of the measures	When to implement the measures	Requirements
Landscape and Visual Impact (Construction Phase)					
Control of night-time lighting glare to minimize glare impact to adjacent VSRs.	To minimize landscape and visual impacts during construction phase	MTRC via Contractor	To Kau Wan Works Area	Detailed design and Construction phase	EIAO-TM Annex 10, 18 ETWB TCW 2/2004
Erection of screen hoarding during construction stage to screen of undesirable views of the construction site having consideration of safety and security.		MTRC via Contractor			

LEGEND :

- MTR STANDARD HOARDING TYPE 2
(SEE DRG. No. MTR/S/000/MTR/A59/002A)
- HOARDING TYPE A
(SEE DRG. No. T31 / 051 & 052)
- HOARDING TYPE B
(SEE DRG. No. T31 / 053 & 054)
- EXISTING FENCING
(TO BE MAINTAINED)
- 4m (W) GATE
- EXISTING MOORING EYE



倒扣灣
TO KAU WAN

WORKS AREA 14.1

PLANT HOLDING AREA

CHEMICAL TOILET

CONTAINER OFFICE
ON ROAD PAVING

WHEEL WASHING FACILITY

GUARD HOUSE

EXISTING GATE
TO BE
MAINTAINED

SIGN BOARD
LOCATION

14.2

大靑洲
TAI TSING CHAU

PRINTED BY: KEN LAI 12/30/2000 10:22:39 AM
MODEL NAME: C:\Documents and Settings\Administrator\My Documents\823B\C_350_MCJ_T31_085A.dgn
FILE NAME:

DRAWN	CCH
DESIGNED	ACH
CHECKED	MLO
APPROVED	PDA
DATE	30DEC10



EXPRESS RAIL LINK



MAEDA - CHINA STATE JOINT VENTURE

CADD REF.

823B.C.350_MCJ.T31.085A.dgn

TITLE

CONTRACT 823B
SHEK KONG STABLING SIDINGS AND ERS
TO KAU WAN STOCKPILING FACILITY
HOARDING LAYOUT PLAN

SCALE

1 : 2000 (A3)


DRAWING NO.

823B/C/350/MCJ/T31/085

REV.


A

LIU Chi Kwun, ALBERT
B.Sc BE (Hon) CEng MStructE MHKIE
Registered Structural Engineer

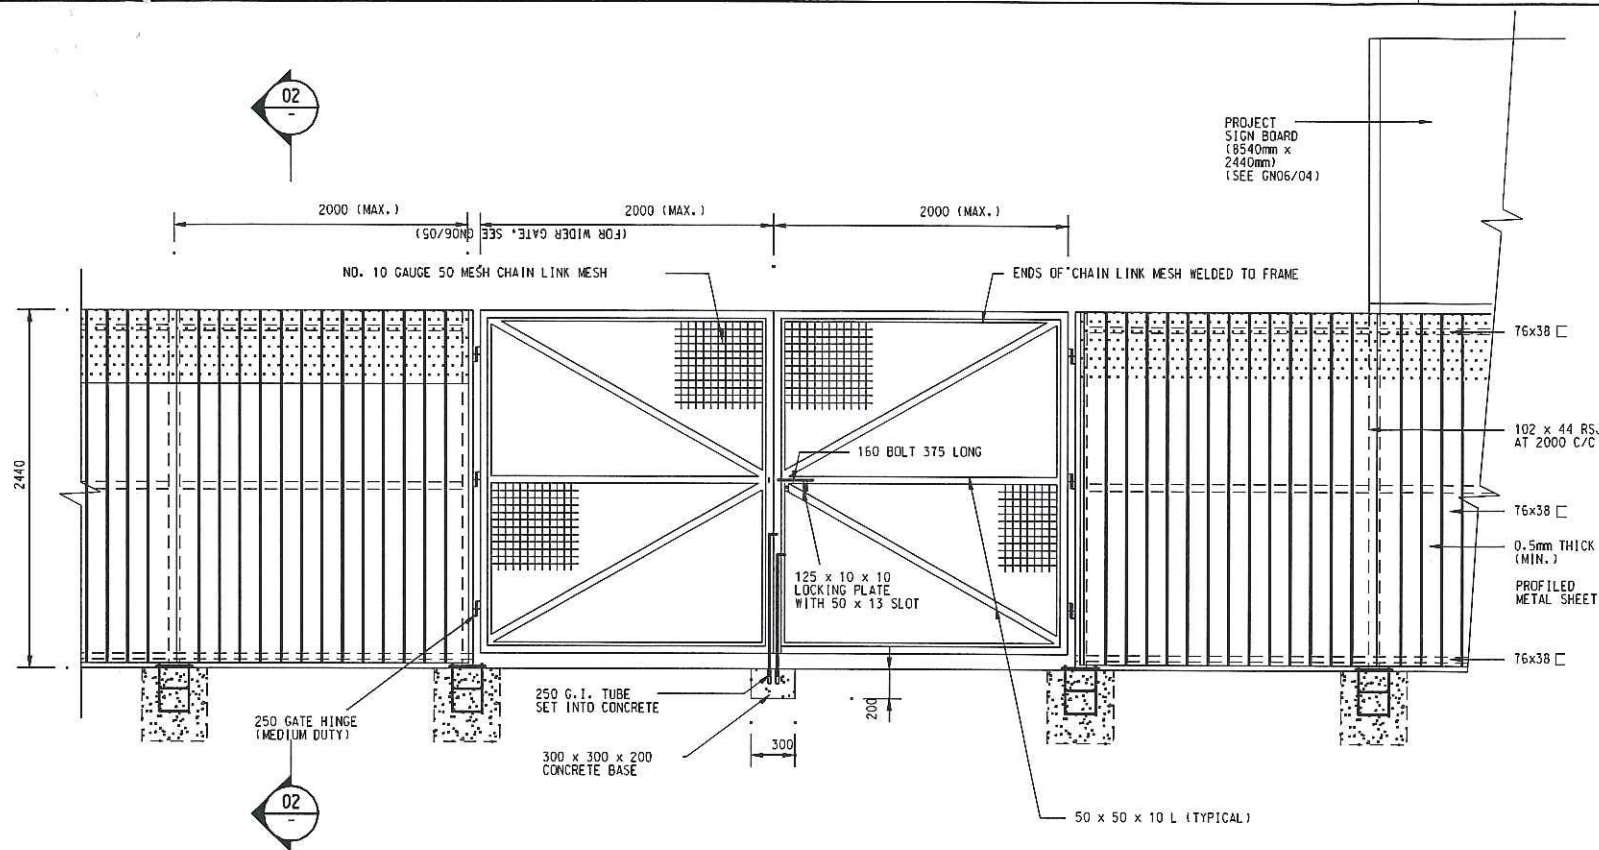

01 ELEVATION : VEHICULAR GATE

1 : 25 (A1)
1 : 50 (A3)

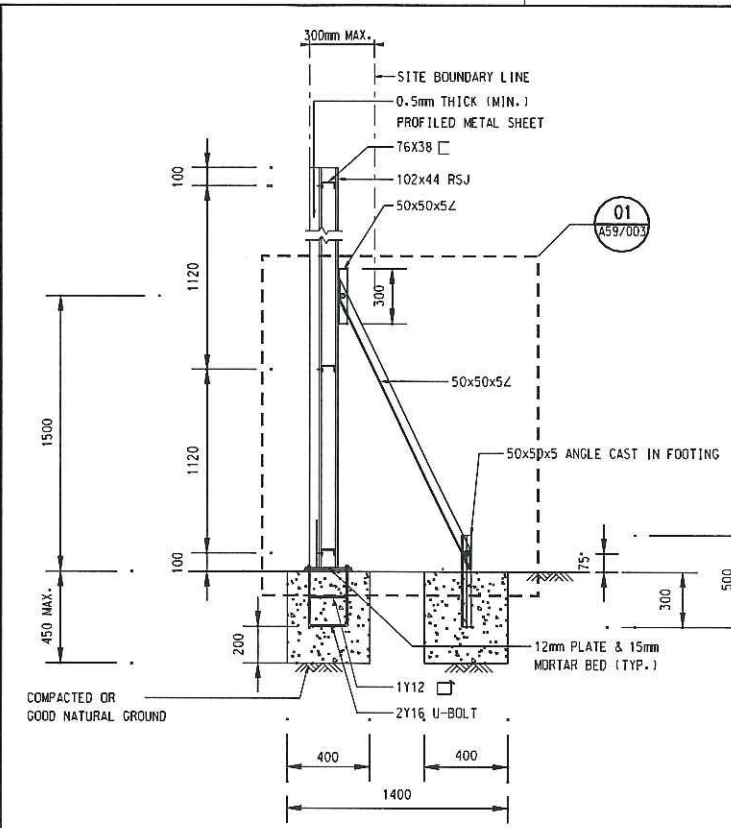


02 SECTION : TYPICAL HOARDING

1 : 20 (A1)
1 : 40 (A3)


NOTE :

1. HOARDINGS/COVERED WALKWAYS FOR SEPARATING PUBLIC FOOTPATHS, OPEN SPACES ETC. FROM MTR CORPORATION CONSTRUCTION SITES MAY BE SUBJECT TO BUILDINGS DEPARTMENT REQUIREMENTS REFER TO RELEVANT PRACTICE NOTE FOR AUTHORIZED PERSONS AND REGISTERED STRUCTURAL ENGINEERS.
2. TEMPORARY LIGHTING REQUIRED DETAIL DESIGN CONSULTANT TO REVIEW AND PROPOSE LIGHTING PROVISION FOR ENGINEERS APPROVAL.
3. WIDTH OF VEHICULAR GATE REQUIRED FOR DIFFERENT TYPES OF VEHICLES MUST BE VERIFIED PRIOR TO COMMENCING BUILDING WORK.
4. ALL STEELWORK AND CLADDING TO BE PAINTED SEE CORPORATE HOARDINGS GRAPHIC MANUAL.
5. ALL DIMENSIONS IN MILLIMETRES UNLESS NOTED OTHERWISE.

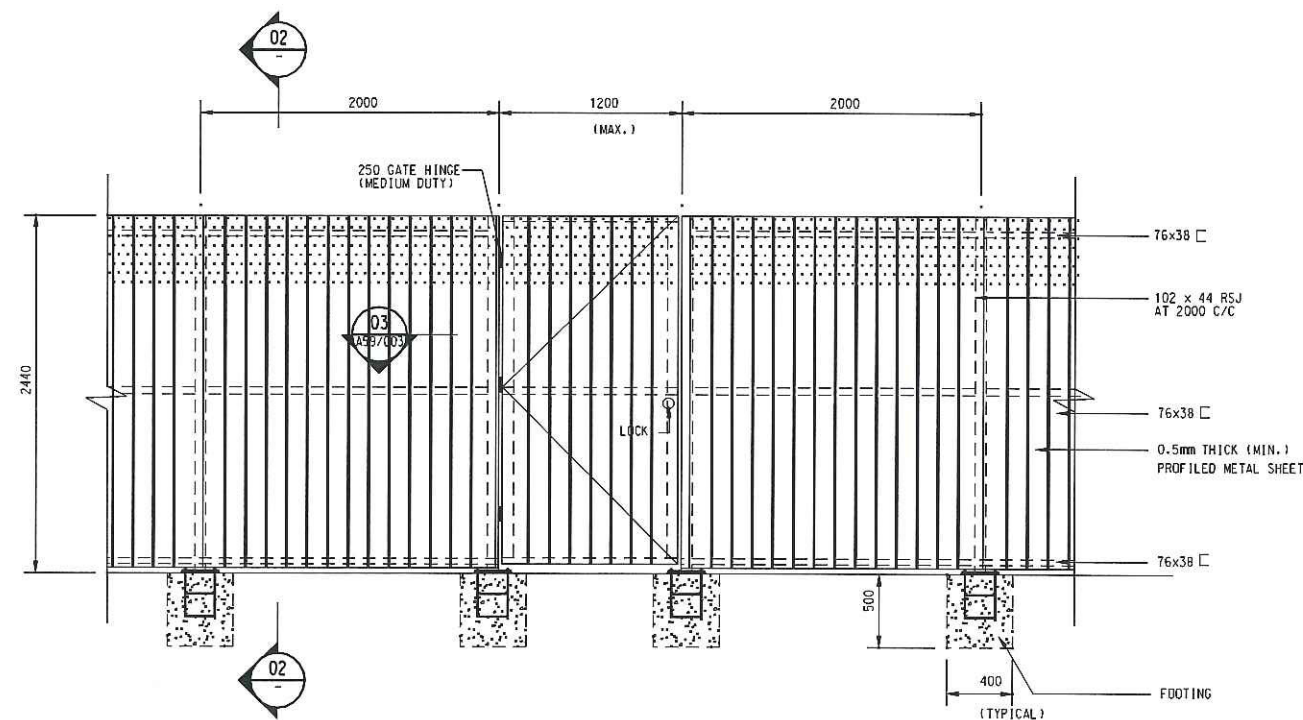

03 ELEVATION : TYPICAL HOARDING

1 : 25 (A1)
1 : 50 (A3)

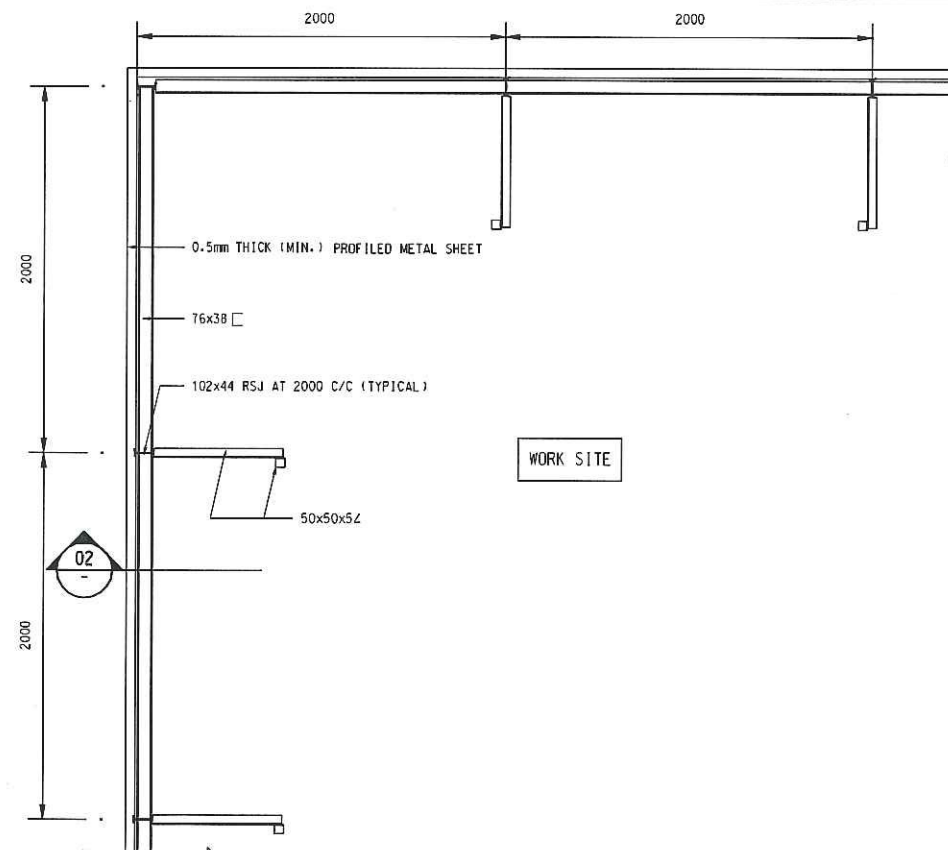

04 PLAN : TYPICAL CORNER DETAIL

1 : 20 (A1)
1 : 40 (A3)

Printed from LAN on
Nov 17, 2010



This drawing is approved
on 20 March 2009
Signed: *A.M. Gibson*
A.M. Gibson (HPE)

REV	DESCRIPTION	BY	DATE	APPROVED	REV	DESCRIPTION	BY	DATE	APPROVED
A	FIRST ISSUE				RS	MAR 09	AMG		


DRAWN	EVA
DESIGNED	R SEDDON
CHECKED	W YEUNG
APPROVED	M GIBSON
DATE	MAR 2009

MTR	TITLE
ARCHITECTURAL STANDARD DETAILS	HOARDING
PROJECTS DIVISION	TYPE 2 EXTERNAL HOARDING (UNCOVERED)
PROJECT ENGINEERING / ARCHITECT DEPARTMENT	
CADD REF. MTR_S_000_MTR_A59_002_A.DGN	SCALE AS SHOWN
	DRAWING NO. MTR/S/000/MTR/A59/002
	REV. A



PLOT DRW: X:\CADD_Library\MicroStation\Workspaces\plot\dwg\DWG_3000x1000\080924.dgn
MODELNAME: PS
FILENAME: X:\CADD_Library\MicroStation\Workspaces\plot\dwg\DWG_3000x1000\080924.dgn
PRINTED BY: evoko
24/4/2009 10:08:50

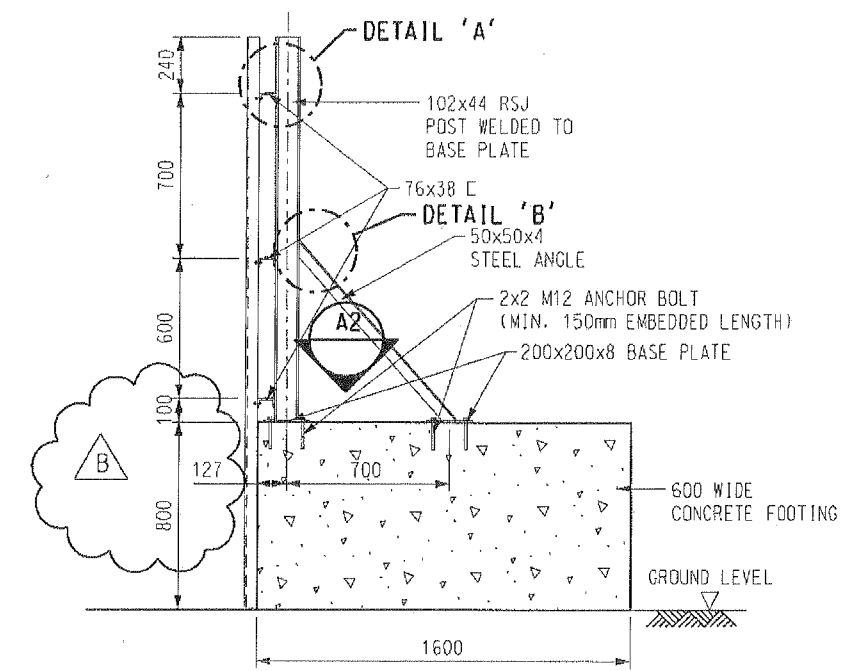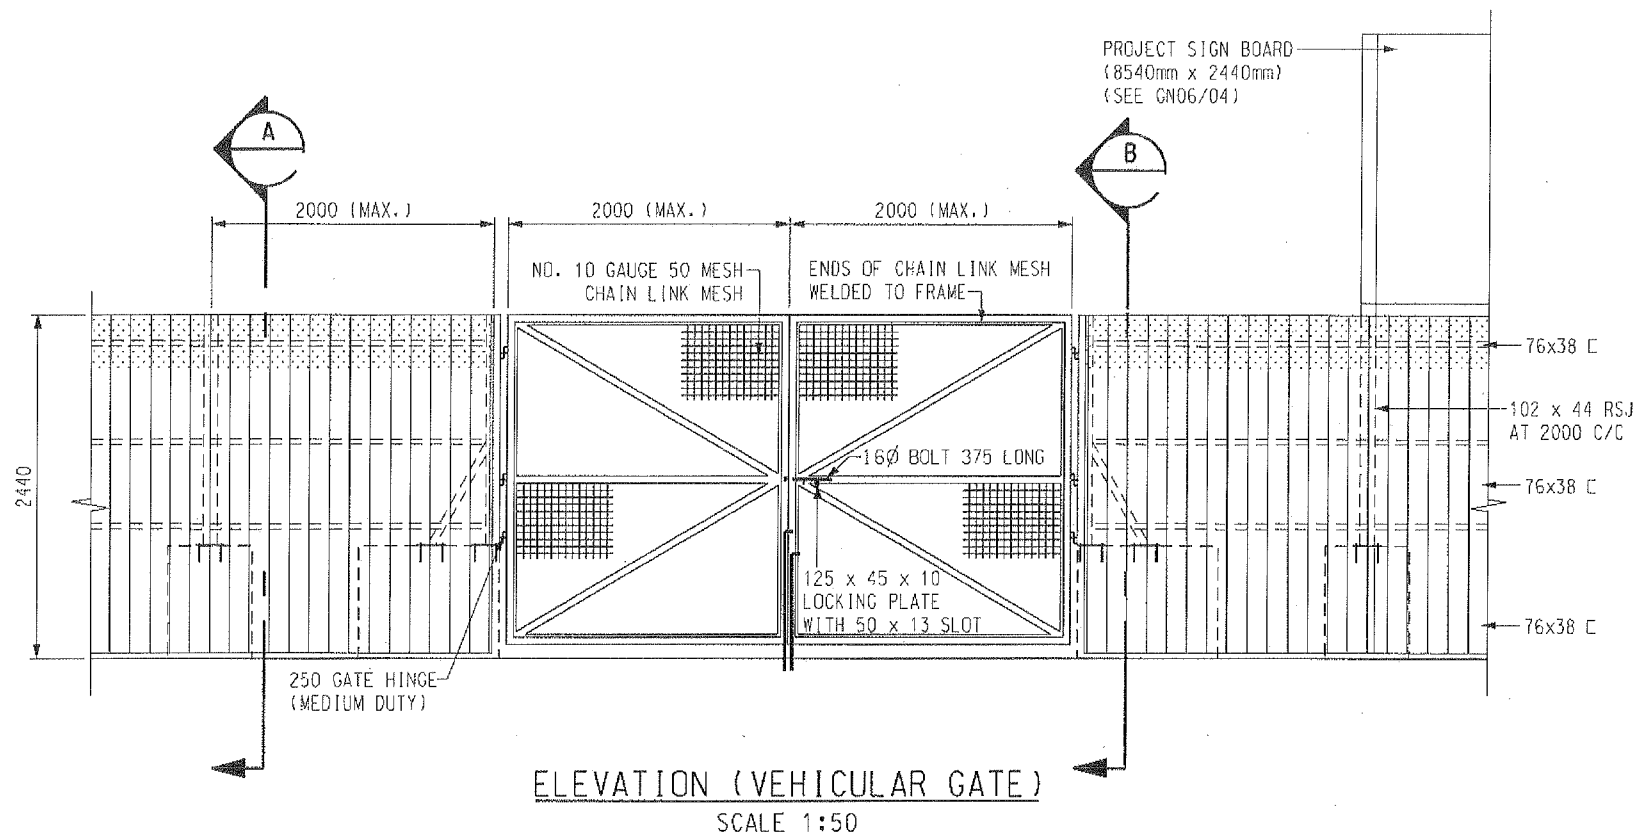


SECTION A
SCALE 1:30

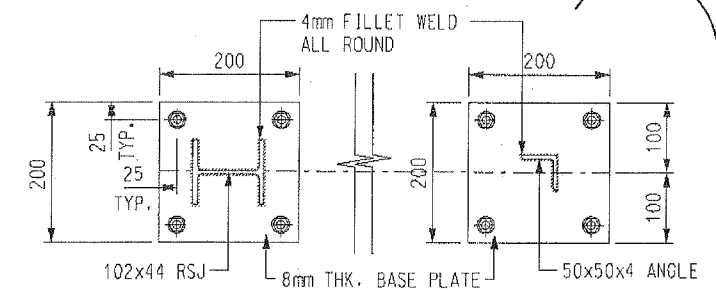

VIEW 'A2'
SCALE 1:10

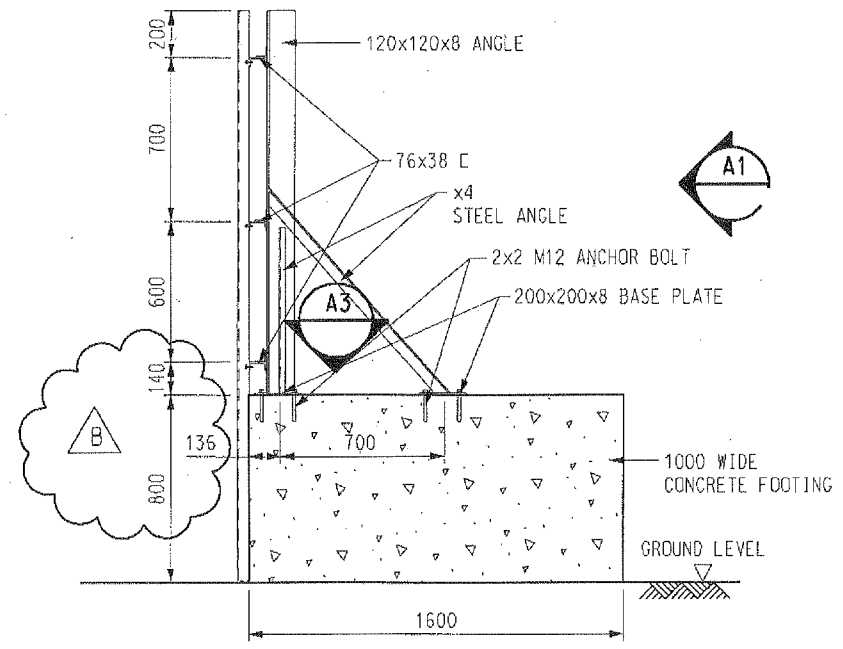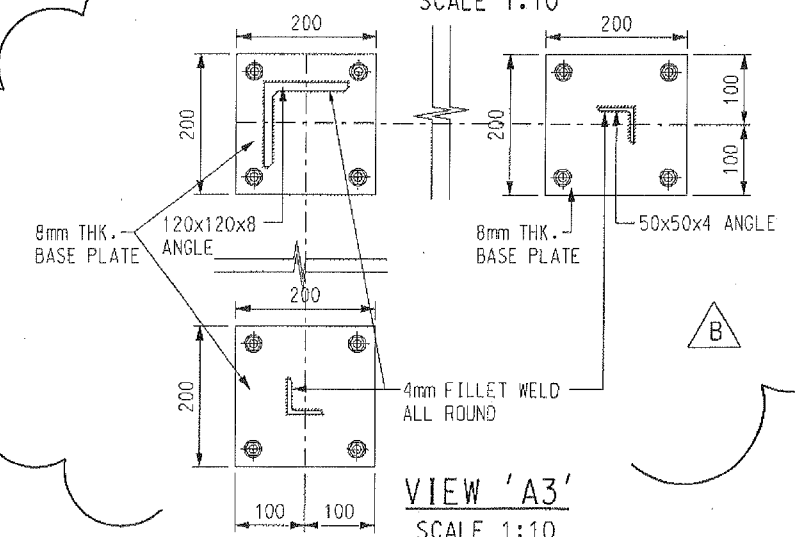


SECTION B
SCALE 1:30

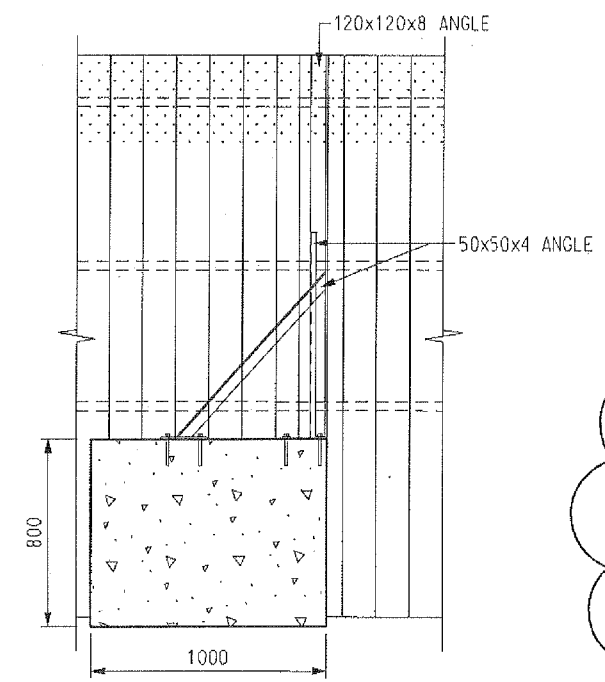


VIEW 'A1'
SCALE 1:30

MODEL NAME: 823B.dgn
FILE NAME: 823B.dgn
DRAWING NO: 823B/C/350/MCJ/T31/051
SHEET NO: 1 OF 2
DATE: 12/23/2000 8:40 AM
DRAWN BY: KEN LA
CHECKED BY: KEN LA
APPROVED BY: KEN LA


--	--	

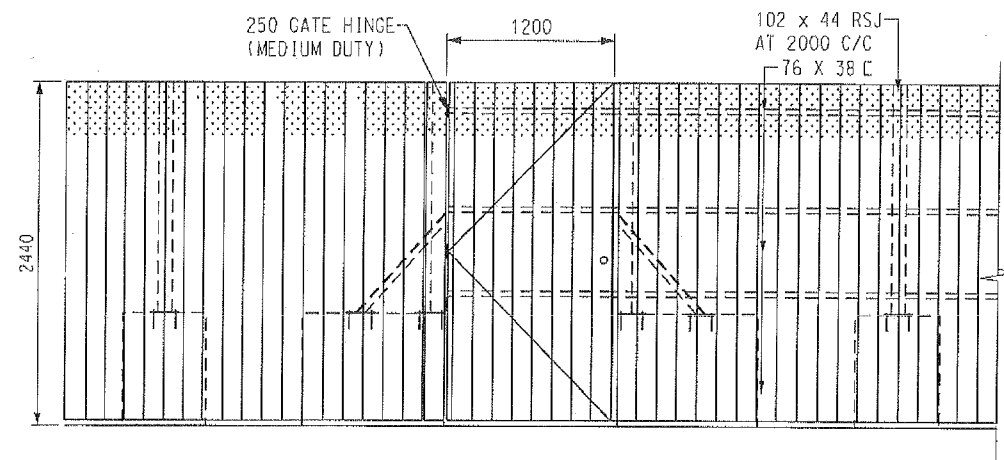


ELEVATION (TYPICAL HOARDING WITH DOOR)
SCALE 1:50

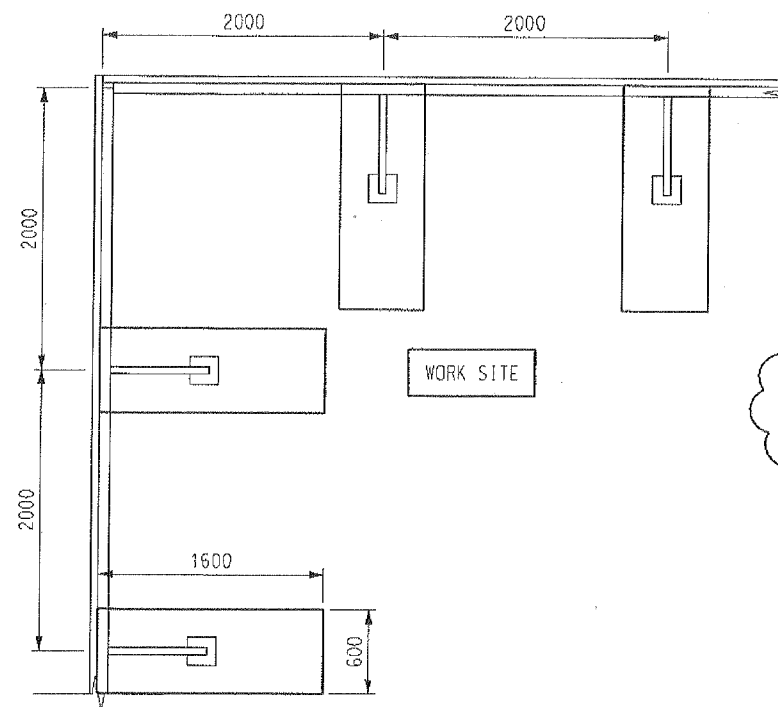


PLAN (TYPICAL CORNER DETAIL)
SCALE 1:50

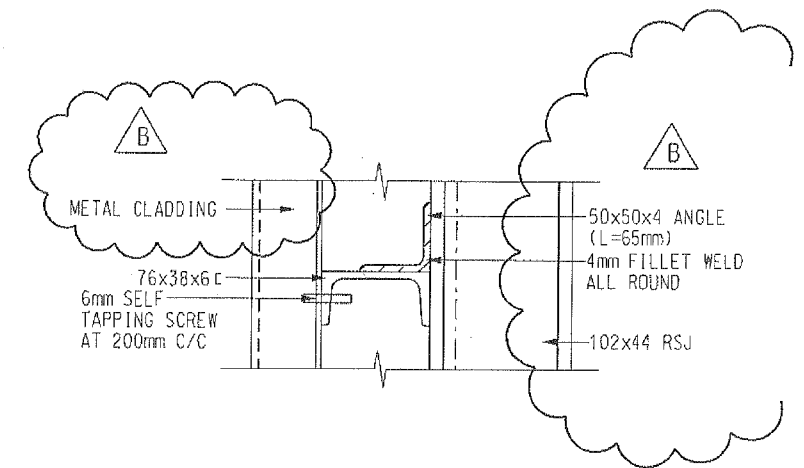


DETAIL 'A'
SCALE 1:5

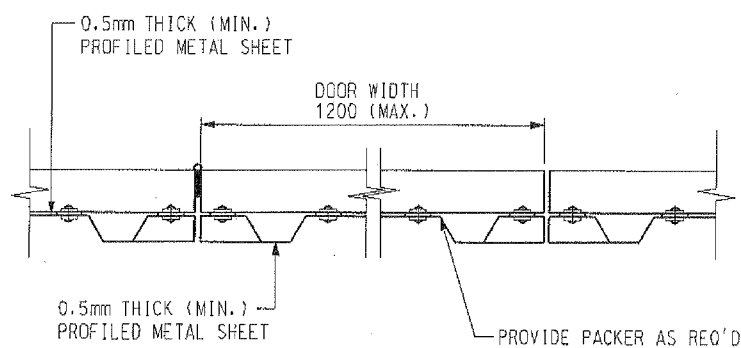

PLAN (DOOR)
N.T.S.

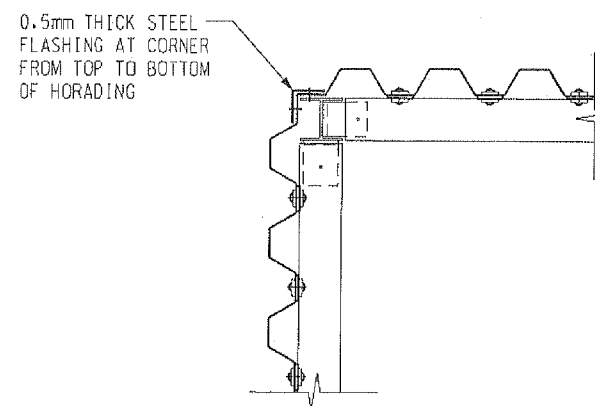






CORNER HORIZONTAL SECTION DETAIL
N.T.S.

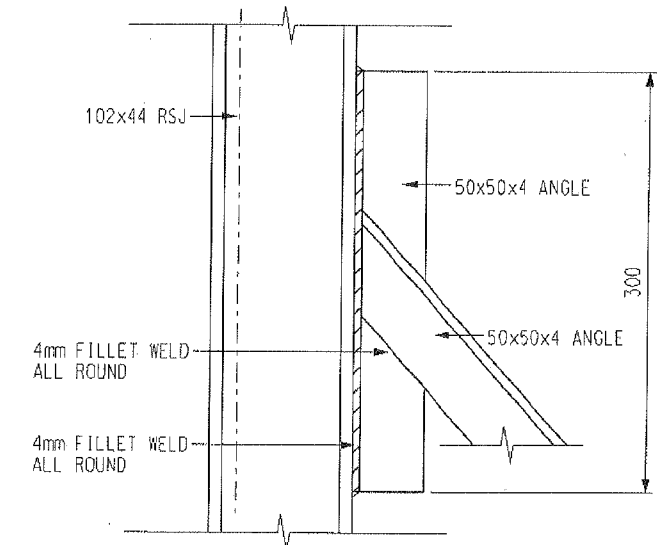



DETAIL 'B'
SCALE 1:5


MODEL NAME: C:\Documents and Settings\Administrator\My Documents\823B\823B.dgn
 PRINTED BY: KEN LAI 12/07/2009 15:03:20
 C:\Documents and Settings\Administrator\My Documents\823B\823B.dgn

REVISIONS		BY		DATE		APPROVED		BY		DATE		APPROVED		DESCRIPTION		BY	
-----------	--	----	--	------	--	----------	--	----	--	------	--	----------	--	-------------	--	----	--	------	--	----------	--	-------------	--	----	--

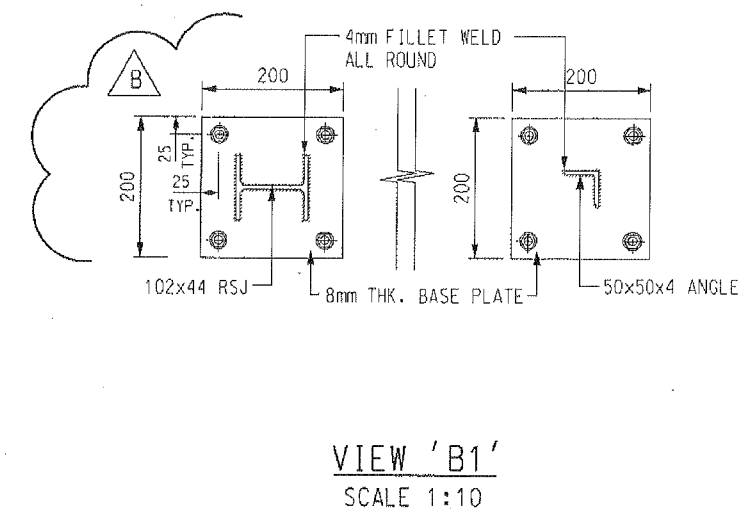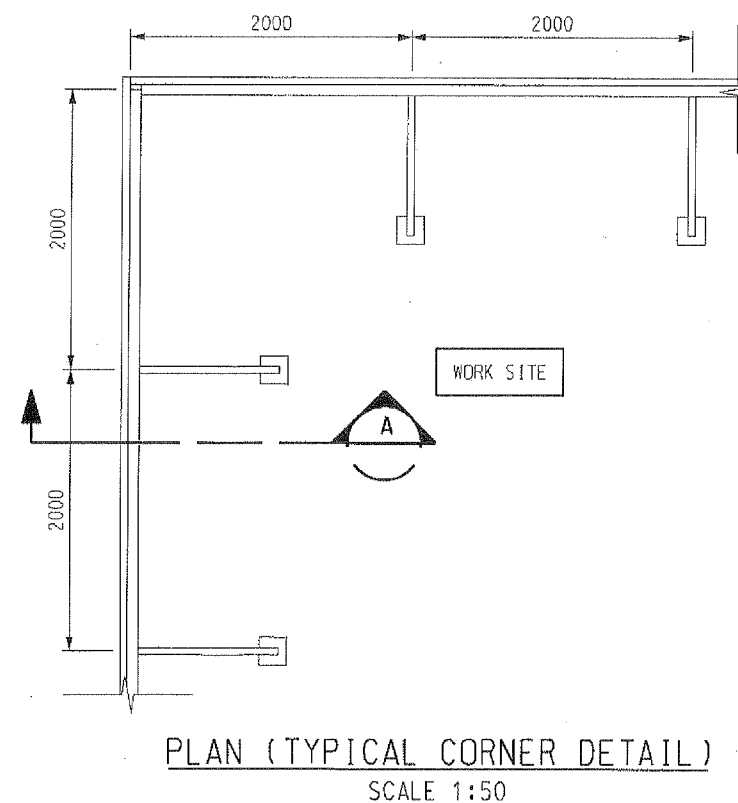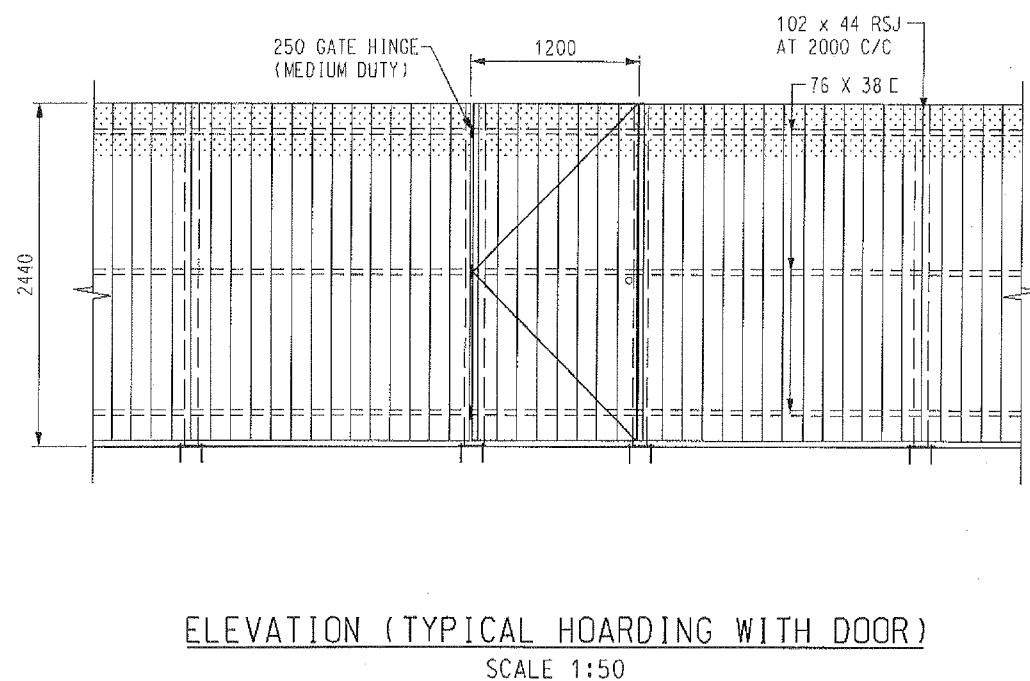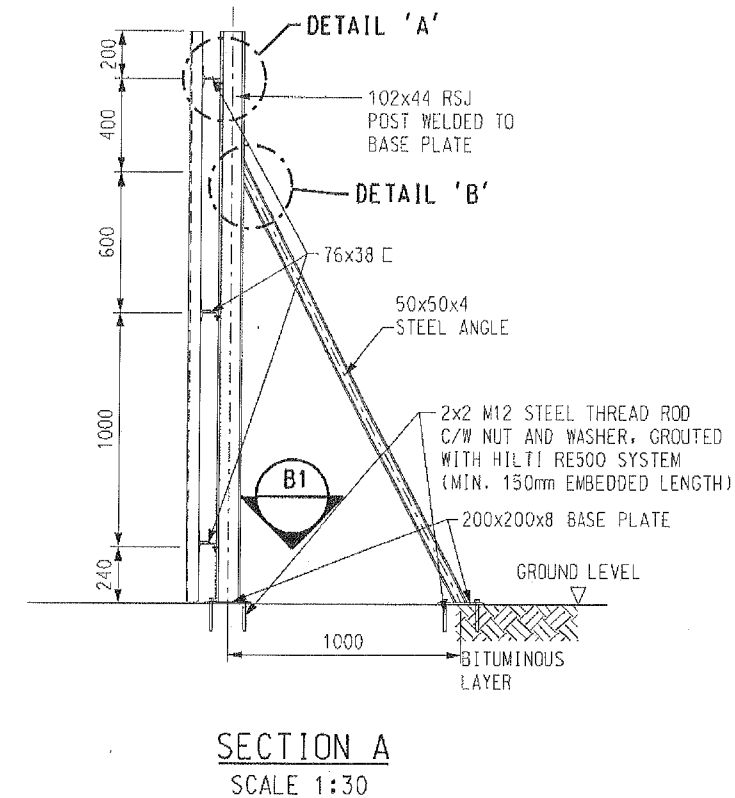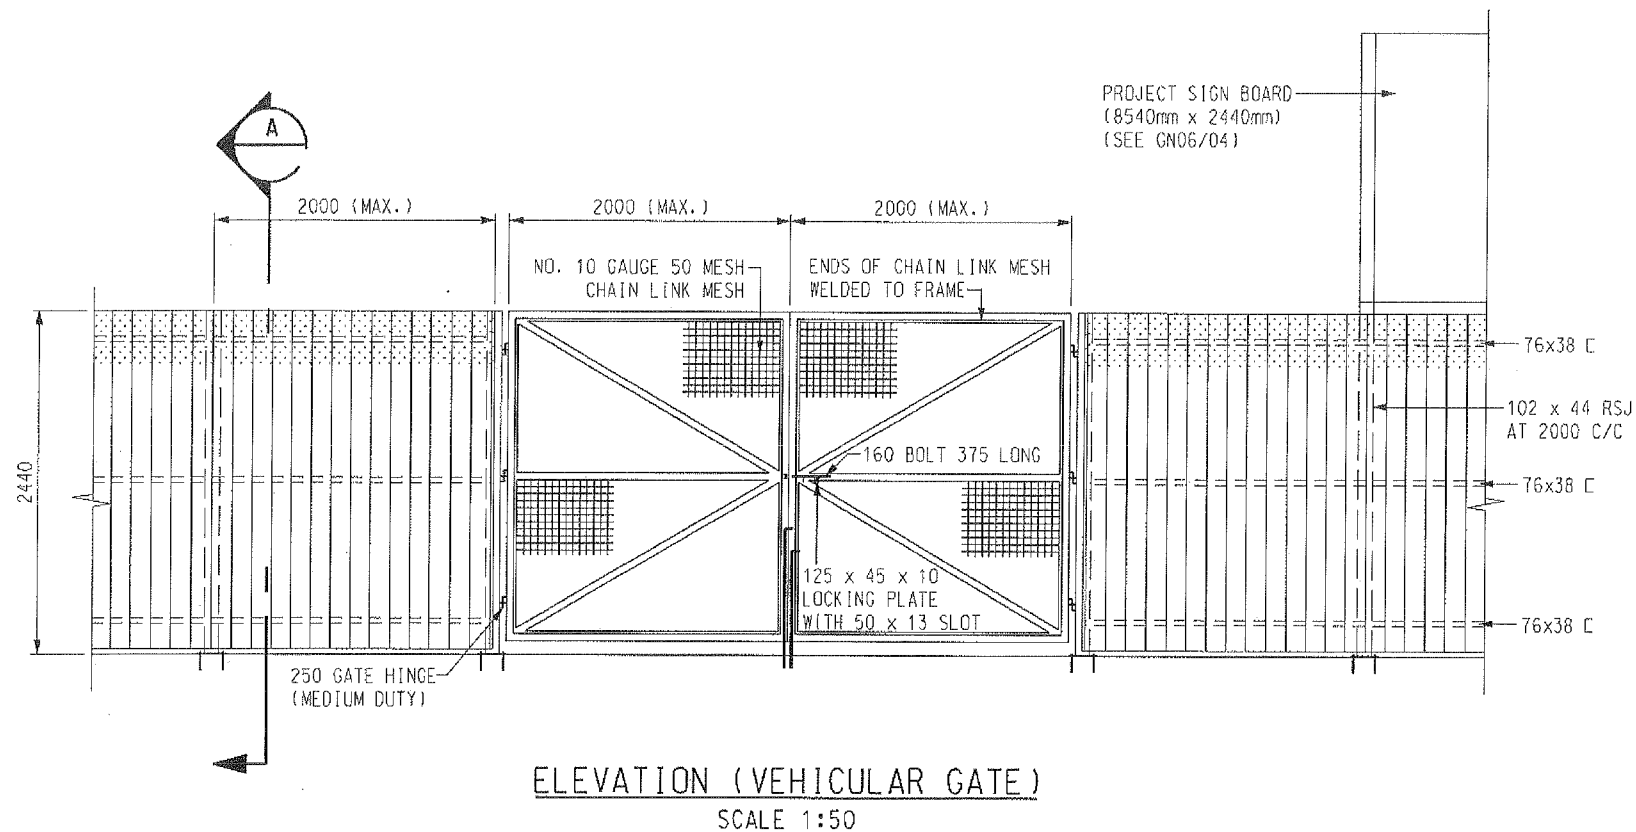


MODEL NAME: C:\Documents and Settings\Administrator\My Documents\823B.dgn
FILE NAME: C:\Documents and Settings\Administrator\My Documents\823B.dgn
PRINTED BY: KEN LAM
DATE: 12/23/2010 8:59:32 AM
DRAWING SUBMISSION: 131 Hoarding\823B.C.350.MCJ.T31.053B.dgn

  
										DRAWN CCH		 EXPRESS RAIL LINK		TITLE CONTRACT 8238 SHEK KONG STABLING SIDINGS AND ERS TYPICAL HOARDING TYPE B (WITH ANCHOR BOLT) SHEET 1 OF 2	
										DESIGNED WSO					
										CHECKED JCH					
										APPROVED PDA					
										DATE 05NOV10					
										ORIGINATOR		 MAEDA - CHINA STATE JOINT VENTURE		SCALE AS SHOWN	
										CADD REF. 8238.C.350.MCJ.T31.053B.dgn					
										DO NOT SCALE DRAWINGS - ALL DIMENSIONS SHALL BE VERIFIED ON SITE. CHINA STATE JOINT VENTURE LIMITED 2004. COPYRIGHT IN RESPECT OF THIS DRAWING / DOCUMENT IS OWNED BY THE CHINA STATE JOINT VENTURE LIMITED. NO REPRODUCTION OF THE DRAWING / DOCUMENT OR ANY PART OF THE SAME IS PERMITTED WITHOUT THE WRITTEN CONSENT OF THE CHINA STATE JOINT VENTURE LIMITED.					
										MAEDA					
										MAEDA					
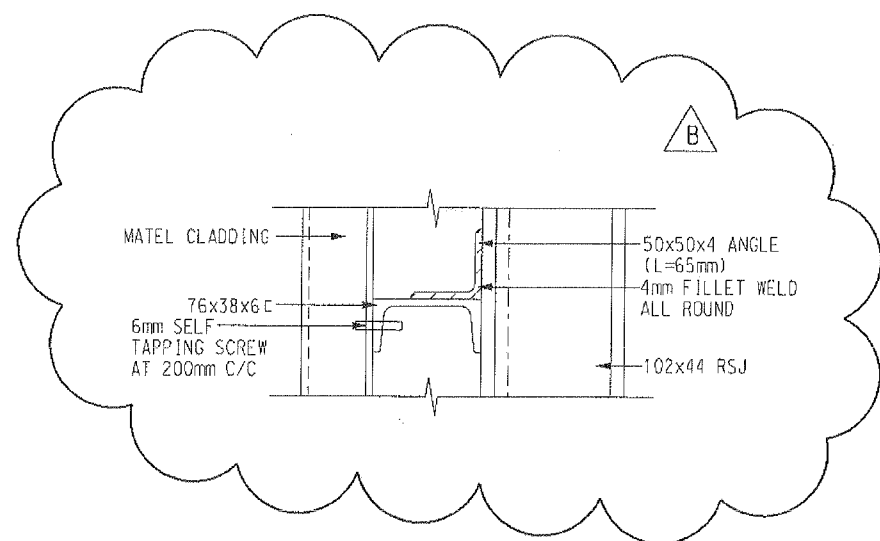


DETAIL 'A'
SCALE 1:5

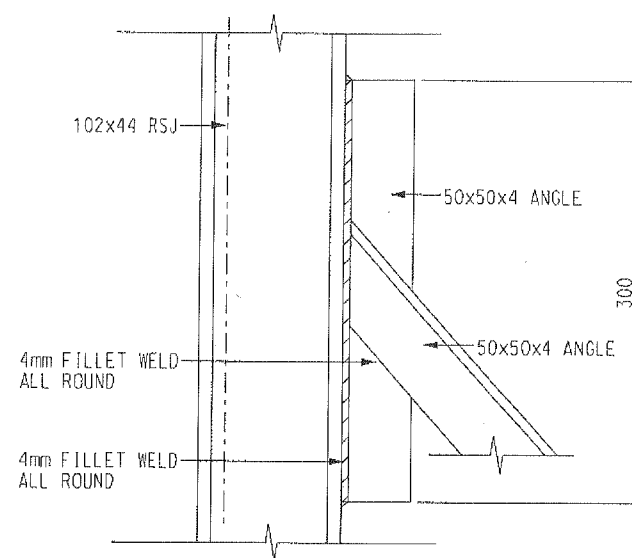

DETAIL 'B'
SCALE 1:5

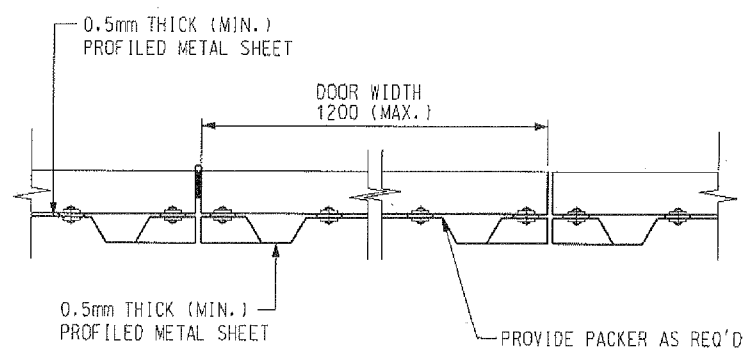

PLAN (DOOR)
N.T.S.

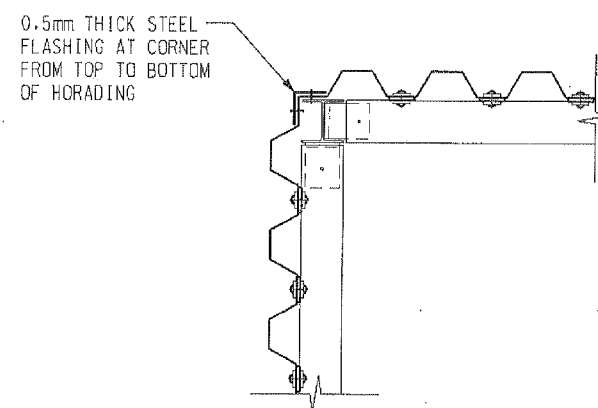

CORNER HORIZONTAL SECTION DETAIL
N.T.S.

MODEL NAME: C:\Documents and Settings\Administrator\My Documents\823B-4D\823B Drawing Submission\T3 Boarding\823B.C.350.MCJ.T3.054B.dgn
 PRINTED BY: KEN LAM 20/10/2010 2:05:25 PM
 FILE NAME: C:\Documents and Settings\Administrator\My Documents\823B-4D\823B Drawing Submission\T3 Boarding\823B.C.350.MCJ.T3.054B.dgn

										DRAWN CCH		 EXPRESS RAIL LINK		TITLE CONTRACT 823B SHEK KONG STABLING SIDINGS AND ERS TYPICAL HOARDING TYPE B (WITH ANCHOR BOLT) SHEET 2 OF 2	
										DESIGNED WSO					
										CHECKED JCH					
										APPROVED PDA					
										DATE 05NOV10		 MAEDA - CHINA STATE JOINT VENTURE		SCALE AS SHOWN	
										ORIGINATOR					
										CADD REF.					
										823B.C.350.MCJ.T3.054B.dgn					
										DO NOT SCALE DRAWINGS. ALL DIMENSIONS SHALL BE VERIFIED ON SITE. FOR ANY COORDINATION LIMITED-PERMIT CONTRACT IN RESPECT OF THIS DRAWING / DOCUMENT IS OWNED BY THE MAEDA CORPORATION. LIMITS OF BORROWING TO REPRODUCTION OF THE DRAWING / DOCUMENT OR ANY PART BY WHATEVER MEANS IS PROHIBITED WITHOUT THE WRITTEN CONSENT OF THE MAEDA CORPORATION (LIMITS).		 MAEDA - CHINA STATE JOINT VENTURE		DRAWING NO. 823B/C/350/MCJ/T31/054	
										REVISED AS PER ENGINEER'S COMMENTS					
										CCH 10DEC10 PDA					
										A FIRST ISSUE FOR SUBMISSION					
										CCH 05NOV10 PDA					
REV	DESCRIPTION	BY	DATE	APPROVED	REV	DESCRIPTION	BY	DATE	APPROVED					REV.	

823B-CSF-MCJ-CS-000013A