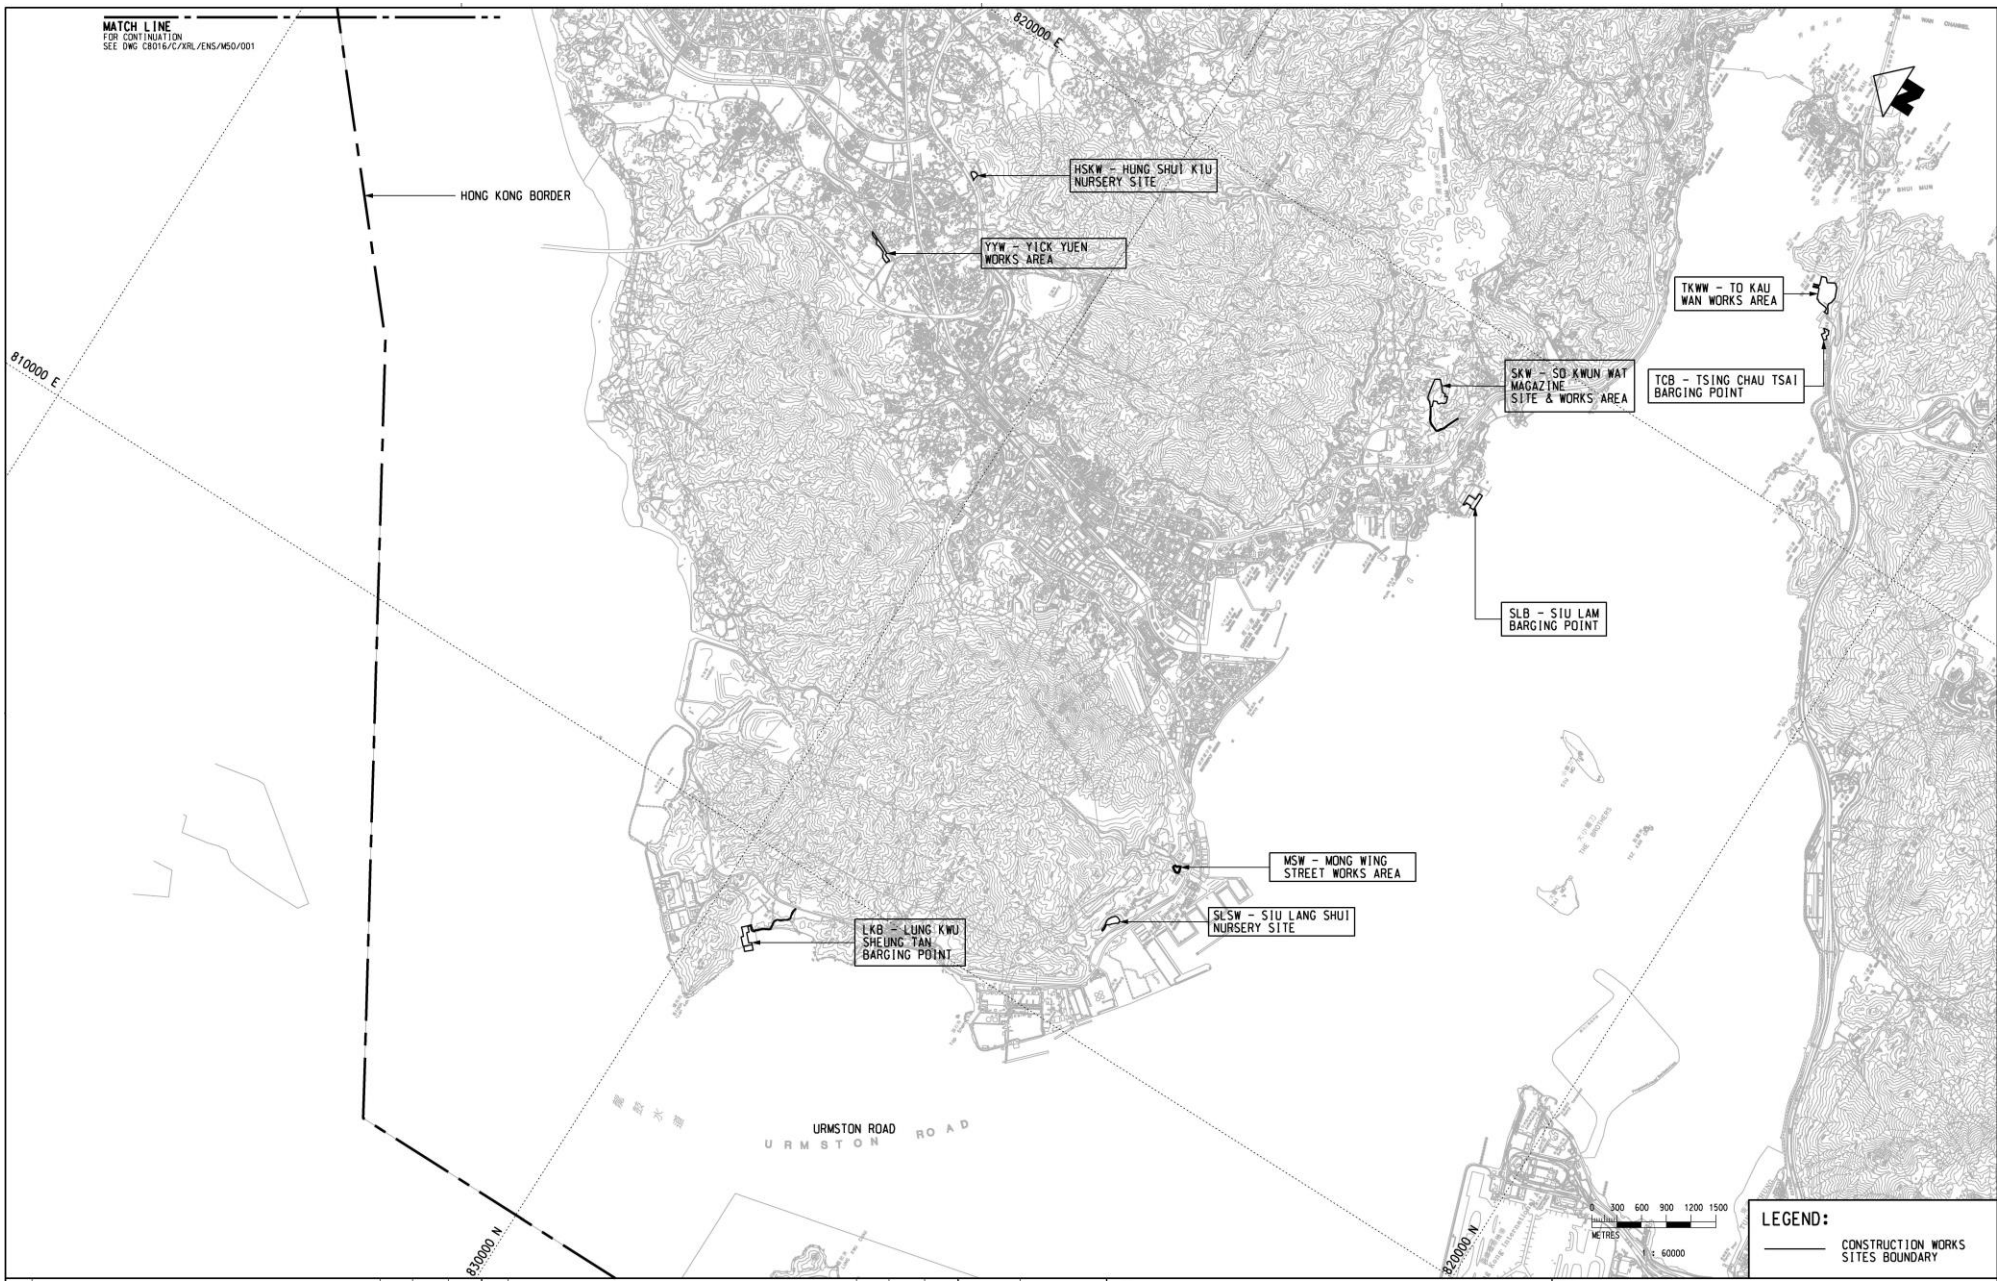

Project Title: Hong Kong Section of Guangzhou-Shenzhen-Hong Kong Express Rail Link Environment Permit No.: EP-349/2009/L	Figure 3: Overall View of Alignment & Works Sites (This figure was prepared based on Figure No. C8016/C/XRL/ENS/M50/003 of the Report submitted under Application No. VEP-352/2012)	