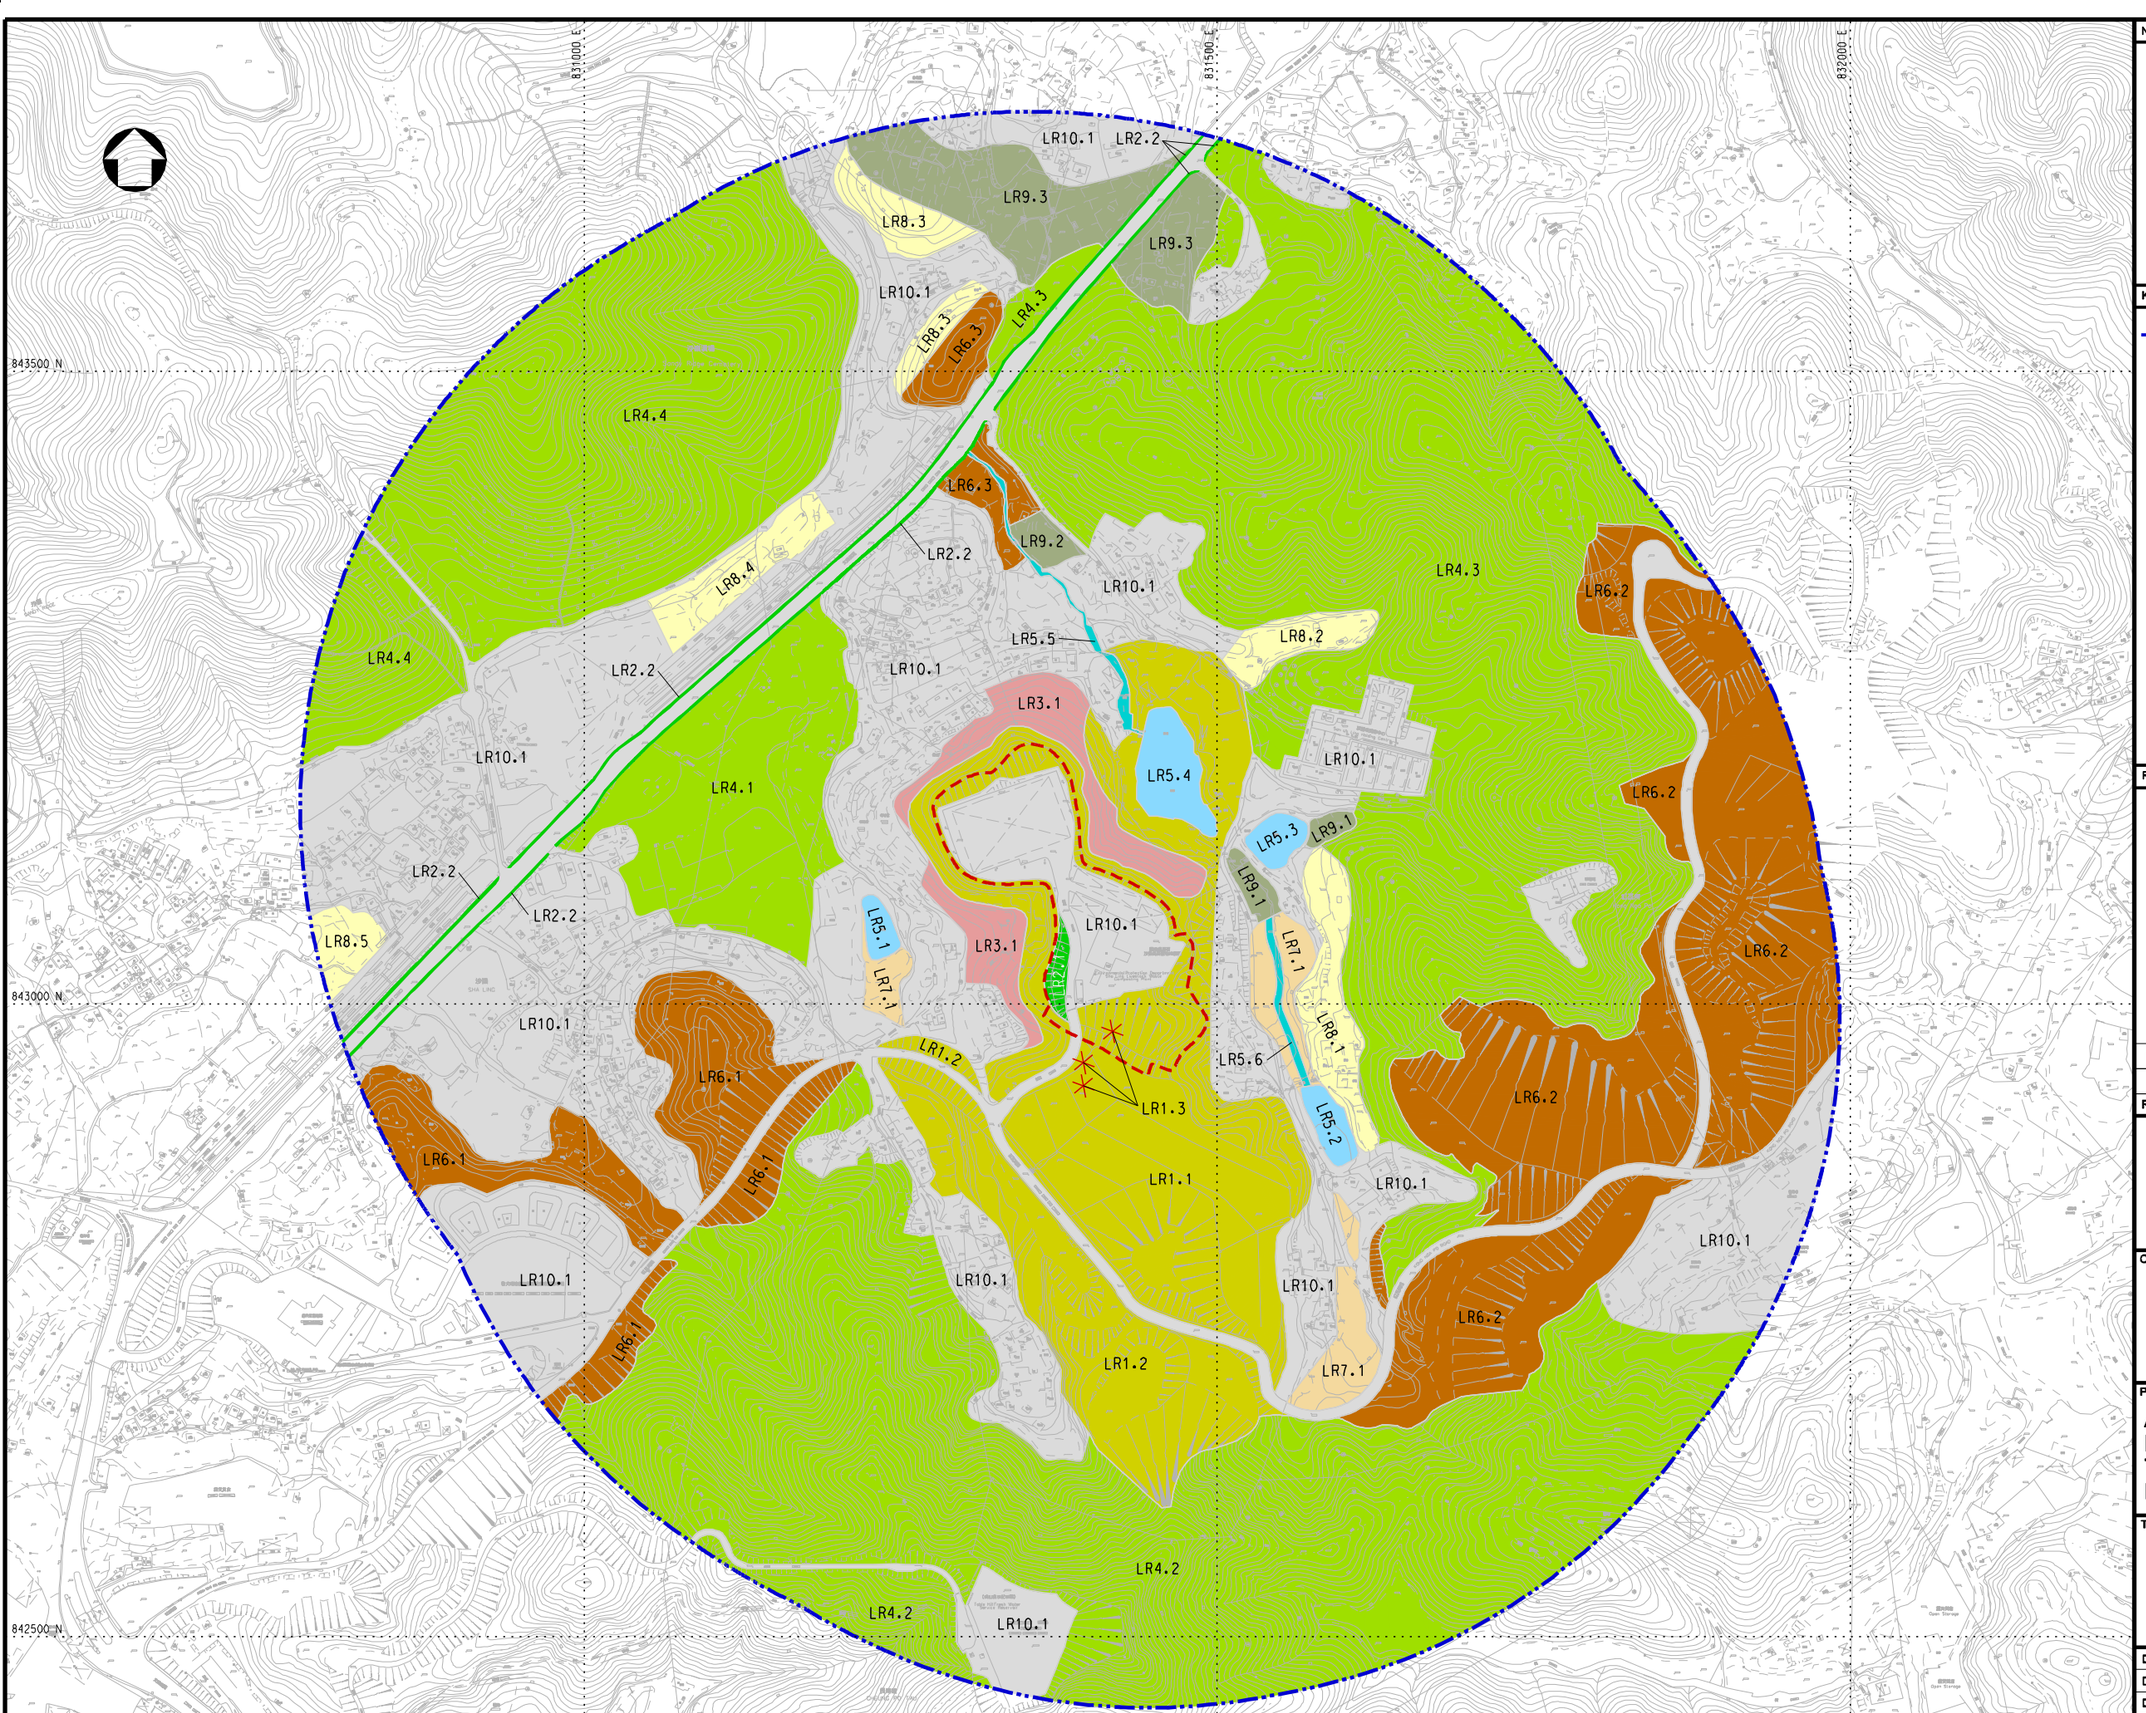

Notes

Key to symbols

	500m ASSESSMENT AREA		
	PROJECT AREA	LR5.5	STREAM BY MAN KAM TO ROAD
LR1.1	PLANTATION BY OWTF	LR5.6	STREAM BY KONG NGA PO
LR1.2	PLANTATION BY KONG NGA PO ROAD	LR6.1	WOODED SLOPES BY TRAINING SCHOOL
LR1.3	AQUAILARIA SINENSIS	LR6.2	WOODED SLOPES BY KONG NGA PO
LR2.1	LANDSCAPE PLANTING IN OWTF	LR6.3	SMALL WOODLAND HILL
LR2.2	ROADSIDE AMENITY PLANTING	LR7.1	OPEN FIELD
LR3.1	SHRUBLAND BY OWTF	LR8.1	ORCHARD BY KONG NGA PO
LR4.1	OPEN GRASSLAND BY SHA LING	LR8.2	ORCHARD BY HOLDING CENTRE
LR4.2	HILLSIDE GRASSLAND BY CHEUNG PO TAU	LR8.3	ORCHARD BY SHA LING ROAD
LR4.3	GRASSLAND BY SANDY RIDGE	LR8.4	ORCHARD BY MAN KAM TO ROAD
LR4.4	HILLSIDE GRASSLAND BY LUO WO	LR8.5	ORCHARD BY SHA LING
LR5.1	POND BY SHA LING	LR9.1	FARMLAND BY HOLDING CENTRE
LR5.2	POND BY KONG NGA PO	LR9.2	FARMLAND BY SHA LING
LR5.3	POND BY HOLDING CENTRE	LR9.3	FARMLAND BY MAN KAM TO ROAD
LR5.4	POND BY OWTF	LR10.1	DEVELOPED LAND

Reference drawings

Rev	Date	Drawn	Description	Ch'k'd	App'd
P2	APR 13	MING	GENERAL REVISION	PK	AFK
P1	OCT 12	MING	FIRST ISSUE	PK	AFK

Mott MacDonald
20/F Two Landmark East
100 How Ming Street
Kwun Tong, Kowloon
Hong Kong
T +852 2828 5757
F +852 2827 1823
W www.mottmac.com.hk

Client

Environmental Protection Department
The Government of the Hong Kong Special Administrative Region

Project

AGREEMENT NO. CE34/2011(EP) DEVELOPMENT OF ORGANIC WASTE TREATMENT FACILITIES PHASE 2 - FEASIBILITY STUDY

Title

LOCATIONS OF LANDSCAPE RESOURCES

Designed	PK		Eng check	FY	
Drawn	MING		Coordination	FY	
Dwg check	PK		Approved	AFK	
Scale at A1 1:2500		Status PRE		Rev P2	

Drawing Number

FIGURE 10.4

© Mott MacDonald Hong Kong Limited

This document should not be relied on or used in circumstances other than those for which it was originally prepared and for which Mott MacDonald Hong Kong Limited was commissioned. Mott MacDonald Hong Kong Limited accepts no responsibility for this document to any other party other than the person by whom it was commissioned.