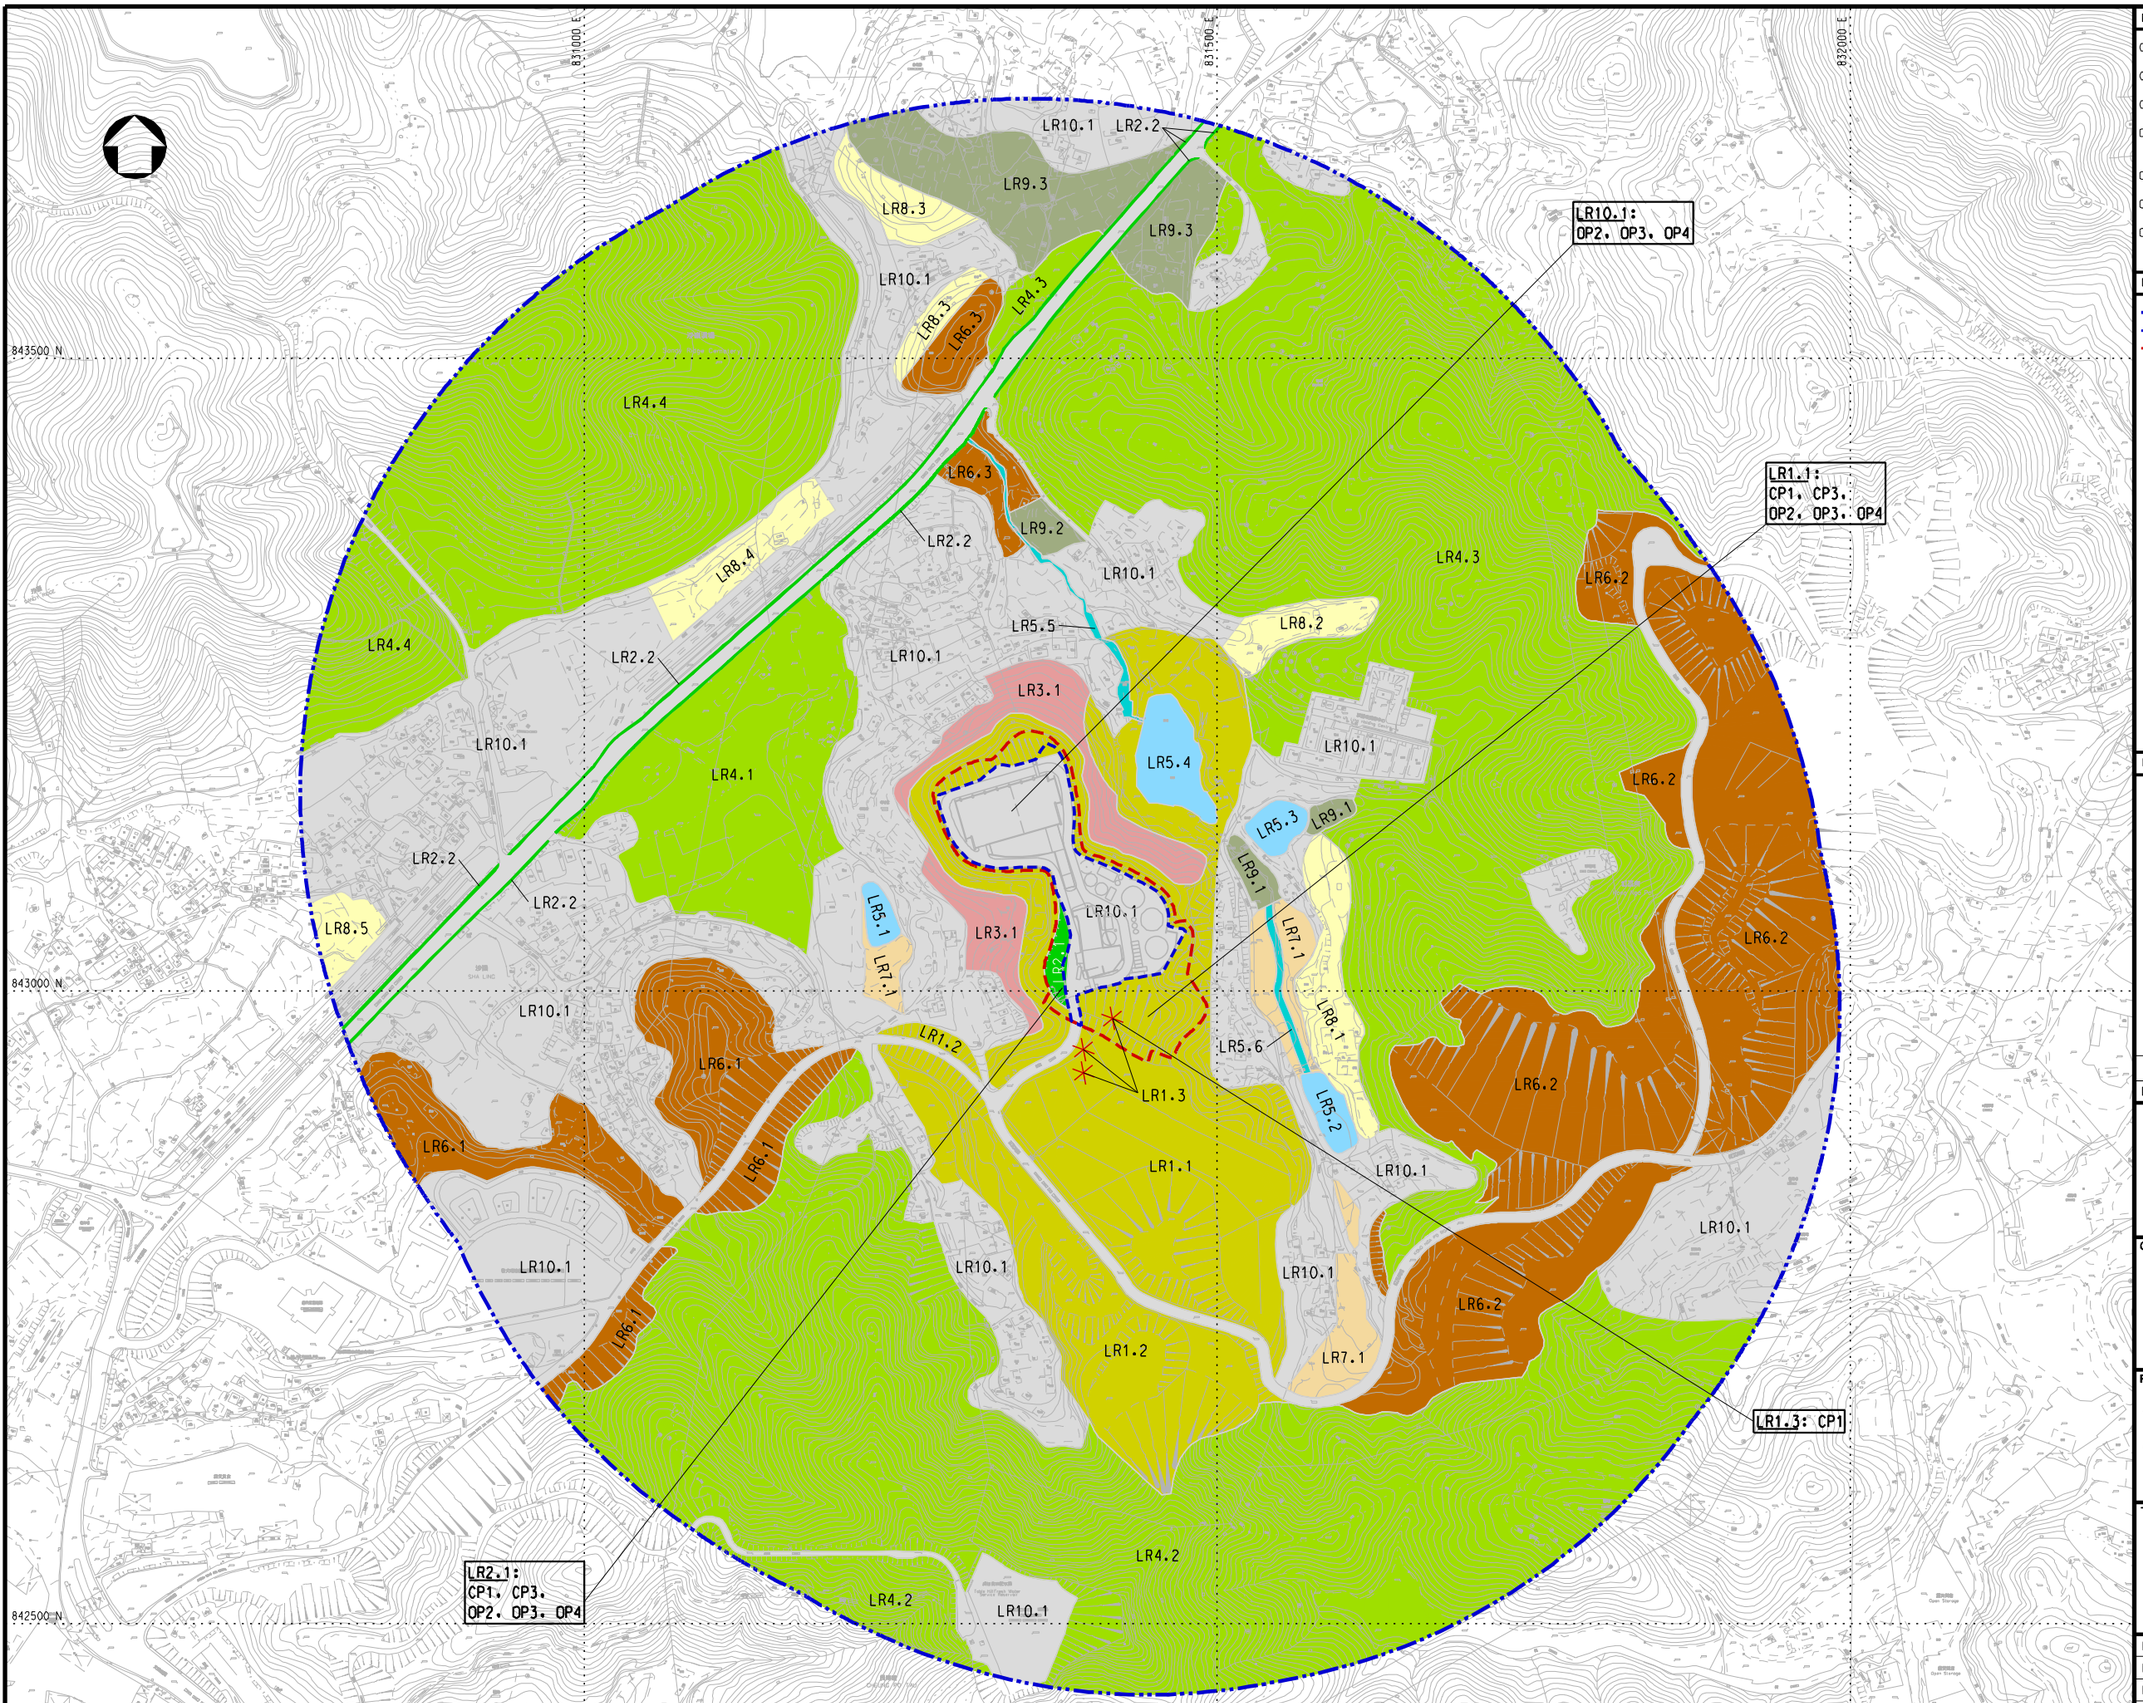

Notes

CP1: EXISTING TREES ARE RETAINED WHENEVER POSSIBLE AND PROTECTED DURING CONSTRUCTION
CP2: THE CONSTRUCTION SITE ACTIVITIES ARE CAREFULLY CONTROLLED TO MINIMIZE IMPACT SUCH AS LIGHT, NOISE, TREE FELLING AND EYESORES
CP3: TRANSPLANTATION WOULD BE PERFORMED WHENEVER POSSIBLE

OP1: THE LOCATION AND LAYOUT OF THE PROPOSED OWTF AND ASSOCIATED FACILITIES ARE DESIGNED IN A WAY THAT HAS THE LOWEST IMPACT TO THE PROPOSED SITE
OP2: AMENITY / COMPENSATORY PLANTING WILL BE UTILIZED THROUGHOUT THE SITE
OP3: PLANTING WILL BE ADDED BY MAN-MADE SLOPES TO GIVE A MORE NATURAL APPEARANCE
OP4: VERTICAL AND ROOFTOP GREENING WILL MAXIMIZE GREEN SPACE AND SOFTEN HARD STRUCTURES

Key to symbols

- 500m ASSESSMENT AREA
- WORKS LIMIT
- PROJECT AREA

LR1.1	PLANTATION BY OWTF	LR5.5	STREAM BY MAN KAM TO ROAD
LR1.2	PLANTATION BY KONG NGA PO ROAD	LR5.6	STREAM BY KONG NGA PO
LR1.3	AQUILARIA SINENSIS	LR6.1	WOODED SLOPES BY TRAINING SCHOOL
LR2.1	LANDSCAPE PLANTING IN OWTF	LR6.2	WOODED SLOPES BY KONG NGA PO
LR2.2	ROADSIDE AMENITY PLANTING	LR6.3	SMALL WOODLAND HILL
LR3.1	SHRUBLAND BY OWTF	LR7.1	OPEN FIELD
LR4.1	OPEN GRASSLAND BY SHA LING	LR8.1	ORCHARD BY KONG NGA PO
LR4.2	HILLSIDE GRASSLAND BY CHEUNG PO TAU	LR8.2	ORCHARD BY HOLDING CENTRE
LR4.3	GRASSLAND BY SANDY RIDGE	LR8.3	ORCHARD BY SHA LING ROAD
LR4.4	HILLSIDE GRASSLAND BY LUO WO	LR8.4	ORCHARD BY MAN KAM TO ROAD
LR5.1	POND BY SHA LING	LR8.5	ORCHARD BY SHA LING
LR5.2	POND BY KONG NGA PO	LR9.1	FARMLAND BY HOLDING CENTRE
LR5.3	POND BY HOLDING CENTRE	LR9.2	FARMLAND BY SHA LING
LR5.4	POND BY OWTF	LR9.3	FARMLAND BY MAN KAM TO ROAD
		LR10.1	DEVELOPED LAND

Reference drawings

Rev	Date	Drawn	Description	Ch'k'd	App'd
P1	SEP 13	MING	FIRST ISSUE	PK	AFK

Mott MacDonald
20/F Two Landmark East
100 How Ming Street
Kwun Tong, Kowloon
Hong Kong
T +852 2828 5757
F +852 2827 1823
W www.mottmac.com.hk

Client

Environmental Protection Department
The Government of the Hong Kong Special Administrative Region

Project

AGREEMENT NO. CE34/2011(EP) DEVELOPMENT OF ORGANIC WASTE TREATMENT FACILITIES PHASE 2 - FEASIBILITY STUDY

Title

LANDSCAPE MITIGATION MEASURES

Designed	PK		Eng check	AT	
Drawn	MING		Coordination	AT	
Dwg check	PK		Approved	AFK	
Scale at A1	1:2500	Status	PRE	Rev	P1

Drawing Number

FIGURE 10.8

© Mott MacDonald Hong Kong Limited

This document should not be relied on or used in circumstances other than those for which it was originally prepared and for which Mott MacDonald Hong Kong Limited was commissioned. Mott MacDonald Hong Kong Limited accepts no responsibility for this document to any other party other than the person by whom it was commissioned.