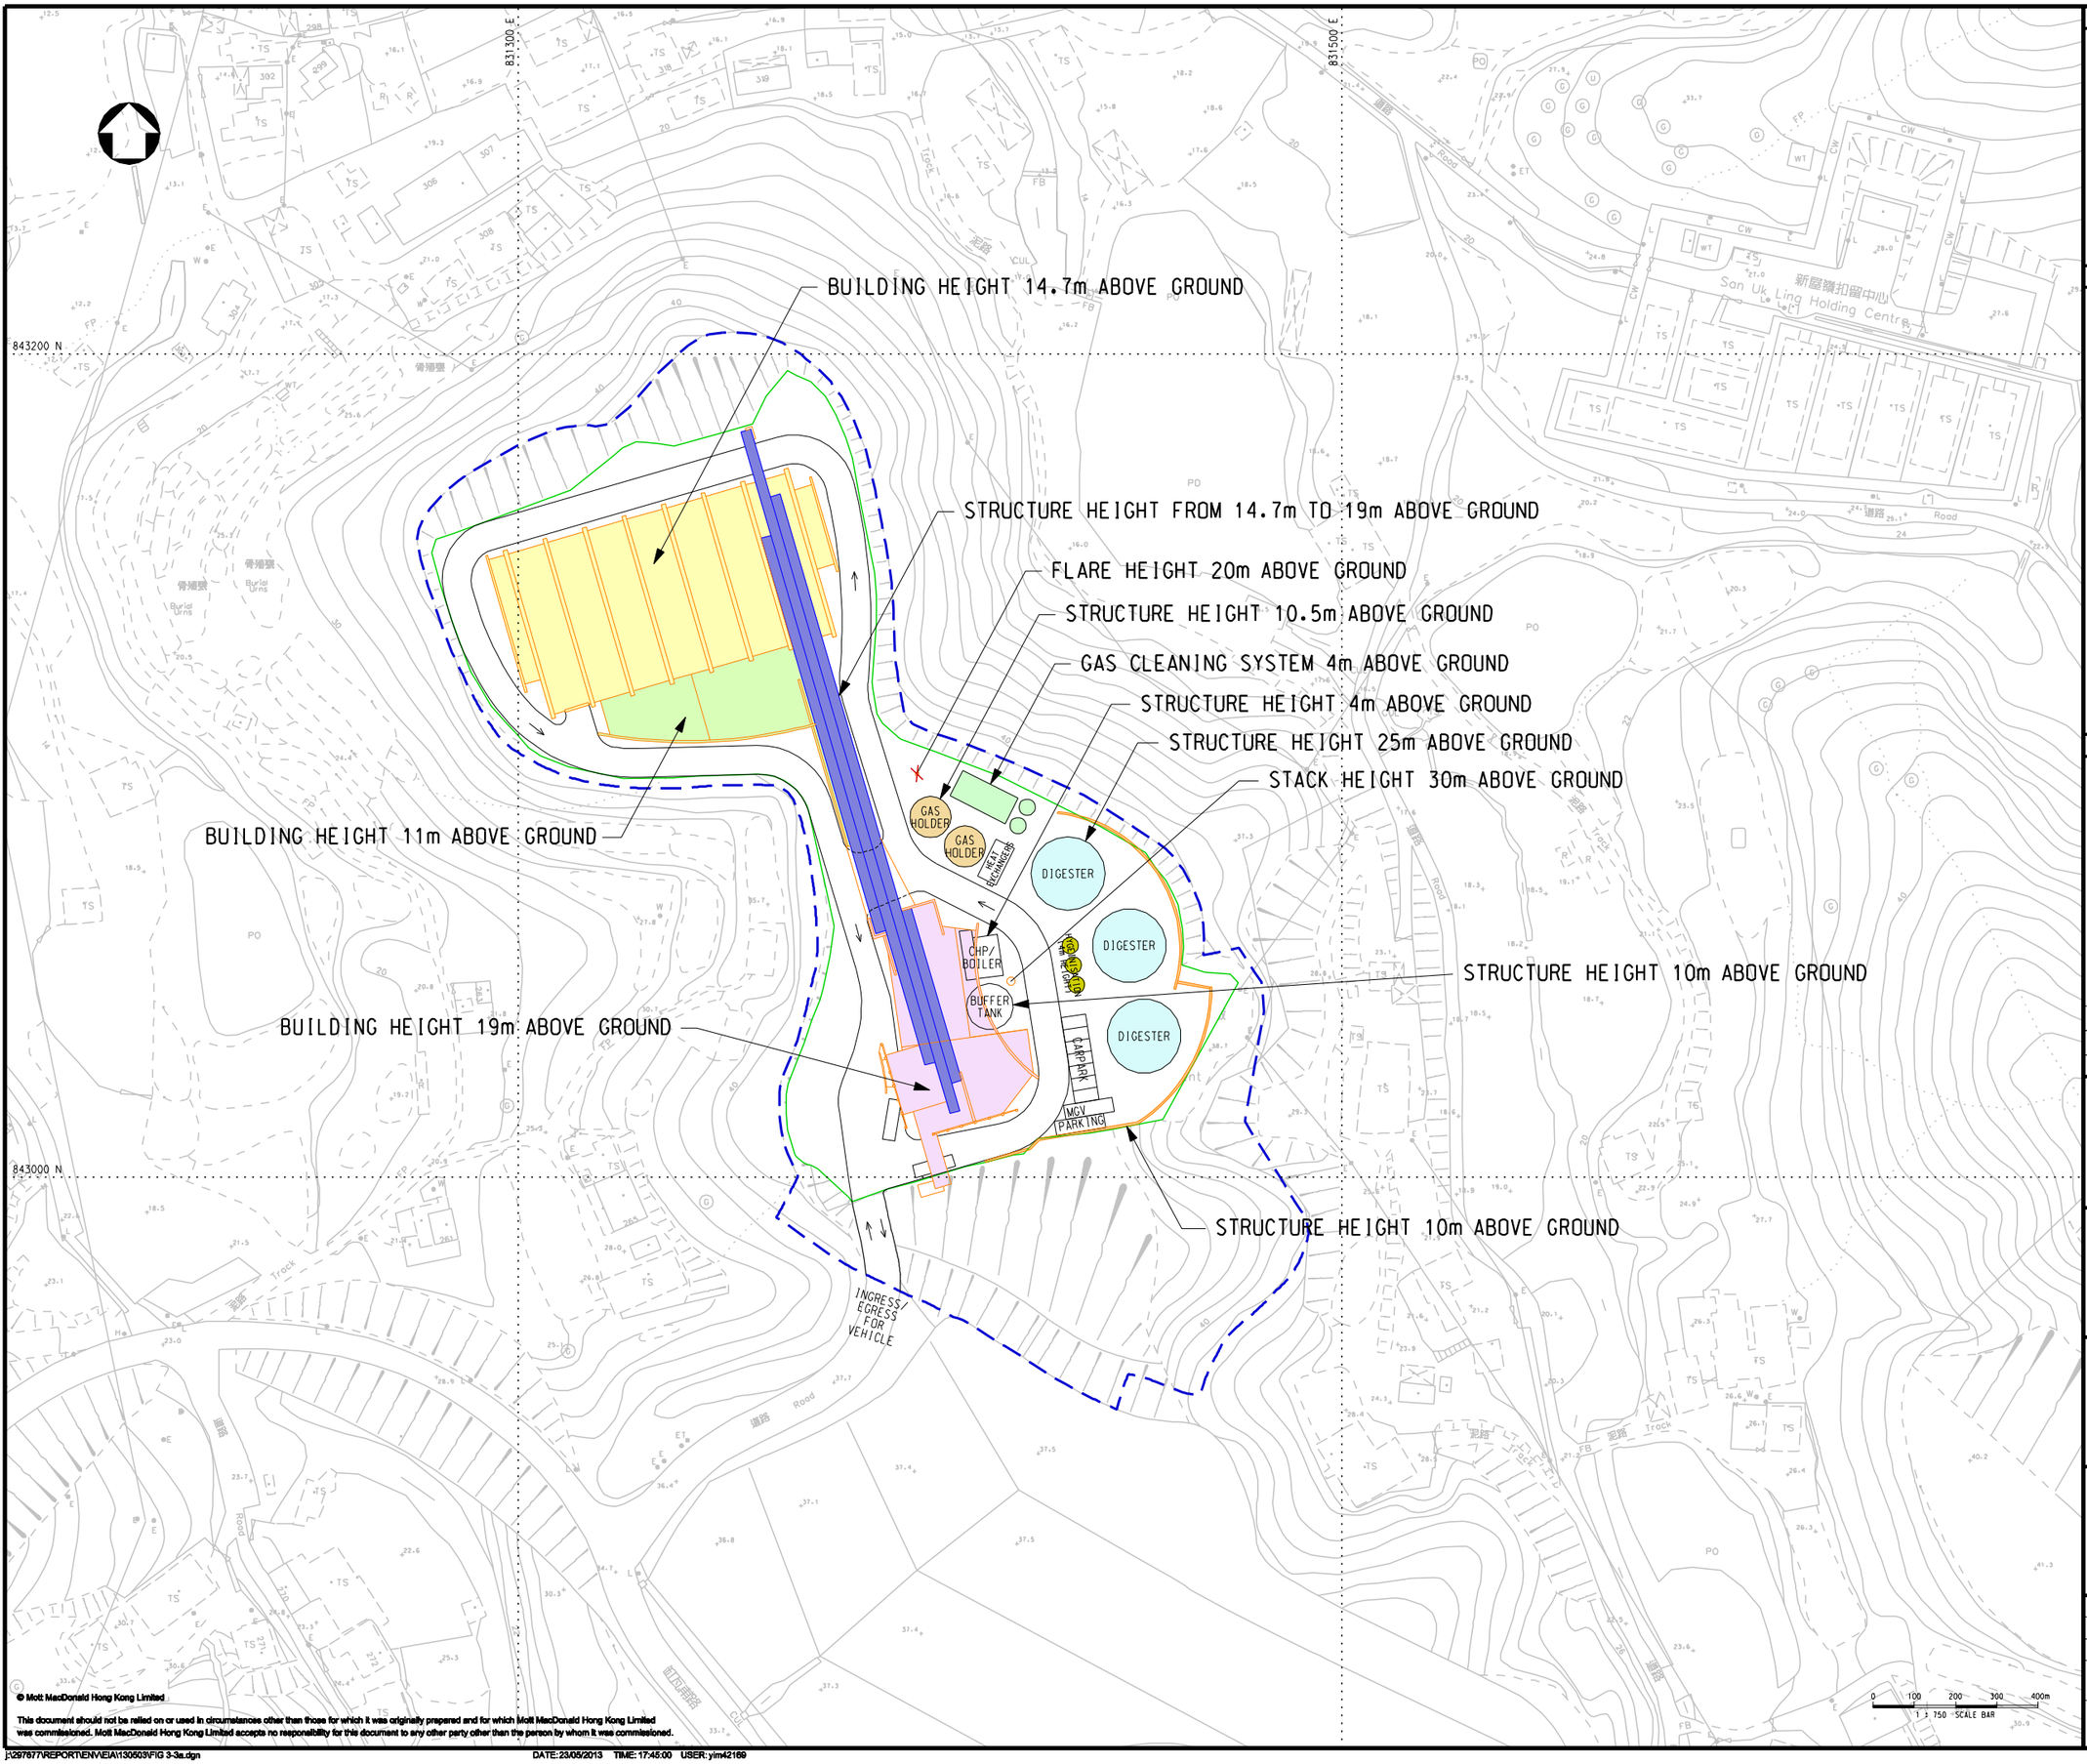

© Mott MacDonald Hong Kong Limited

This document should not be relied on or used in circumstances other than those for which it was originally prepared and for which Mott MacDonald Hong Kong Limited was commissioned. Mott MacDonald Hong Kong Limited accepts no responsibility for this document to any other party other than the person by whom it was commissioned.

Notes

Key to symbols

- PROPOSED SITE AREA
- EXISTING PAVED PLATFORM
- X LOCATION OF EMISSION SOURCES

Reference drawings

Rev	Date	Drawn	Description	Ch'k'd	App'd
P2	MAY 13	MING	GENERAL REVISION	MCD	AFK
P1	NOV 12	MING	FIRST ISSUE	HC	AFK

Mott MacDonald

20/F Two Landmark East
100 How Ming Street
Kwun Tong, Kowloon
Hong Kong
T +852 2828 5757
F +852 2827 1823
W www.mottmac.com.hk

Client

Environmental Protection Department
The Government of the Hong Kong Special Administrative Region

Project

AGREEMENT NO. CE34/2011(EP)
DEVELOPMENT OF ORGANIC WASTE TREATMENT FACILITIES PHASE 2 - FEASIBILITY STUDY

Title

LOCATION OF ISCST3 SOURCES (OPTION 1)

Designed	MCD		Eng check	AT	
Drawn	MING		Coordination	AT	
Dwg check	MCD		Approved	AFK	

Scale at A1	Status	Rev
1:750	PRE	P2

Drawing Number

FIGURE 3.3a